Section A

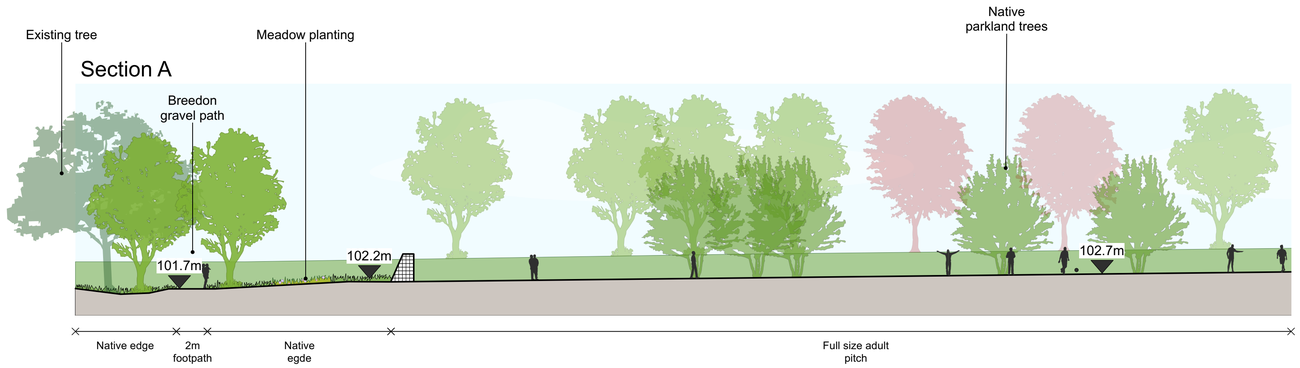

Section B

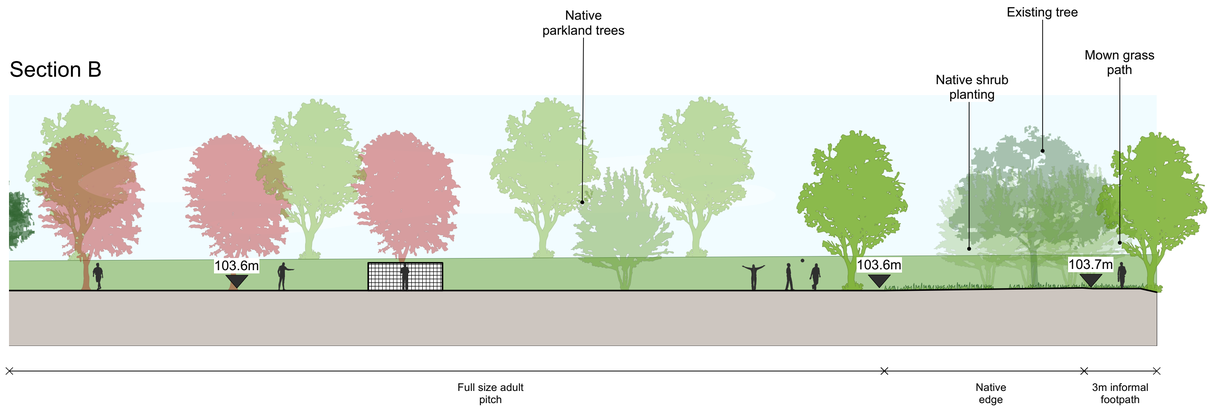

Section C

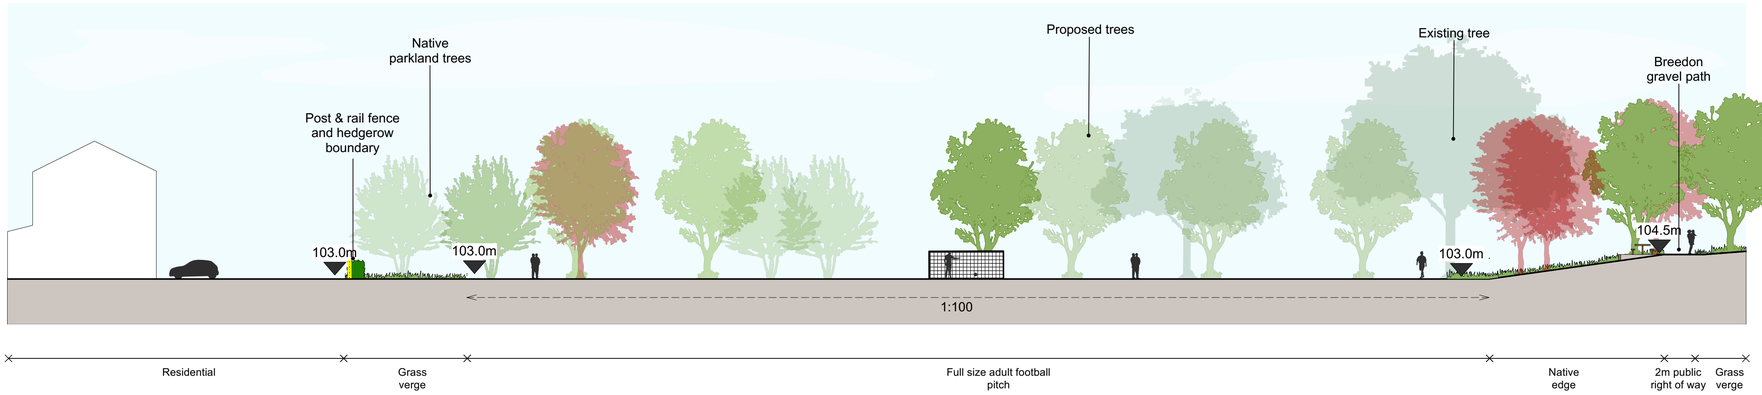

Section D

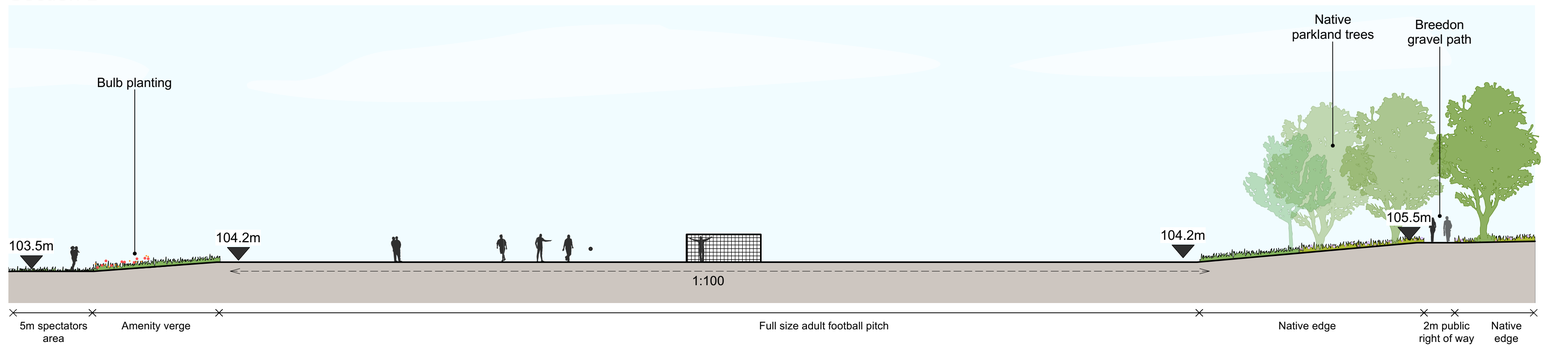



I	Updated to refelect Bloor comments	03/11/26
H	Note added to reflect Bloor comments	19/05/26
G	Re-introduction of club house within application boundary and boundary treatment	09/04/26
F	Revised to reflect amendment to site boundary	16/01/26
E	Hedgerow and fence added to southern boundary	17/11/25
D	Updated inline with Bloor pitch levels and drainage	02/05/24
C	Updated inline with Bloor pitch levels and drainage	16/04/24
B	Updated inline with HBBC comments and pitch levels	22/01/24

NOTE: For further details on levels refer to Bloor Sports Pitch Levels Plan ref. MI100-EN-261F.

Define.

SCALE 1:200

Scale	1:200@A1
Date	03/11/2026
Drawn By	SB
Revision	Rev. I
Bloor Homes Ltd	Client
Hinkley West	Project
Landscape Sections	Title
DE_155_SP_003	Ref.