Location Plan of Langdale Park

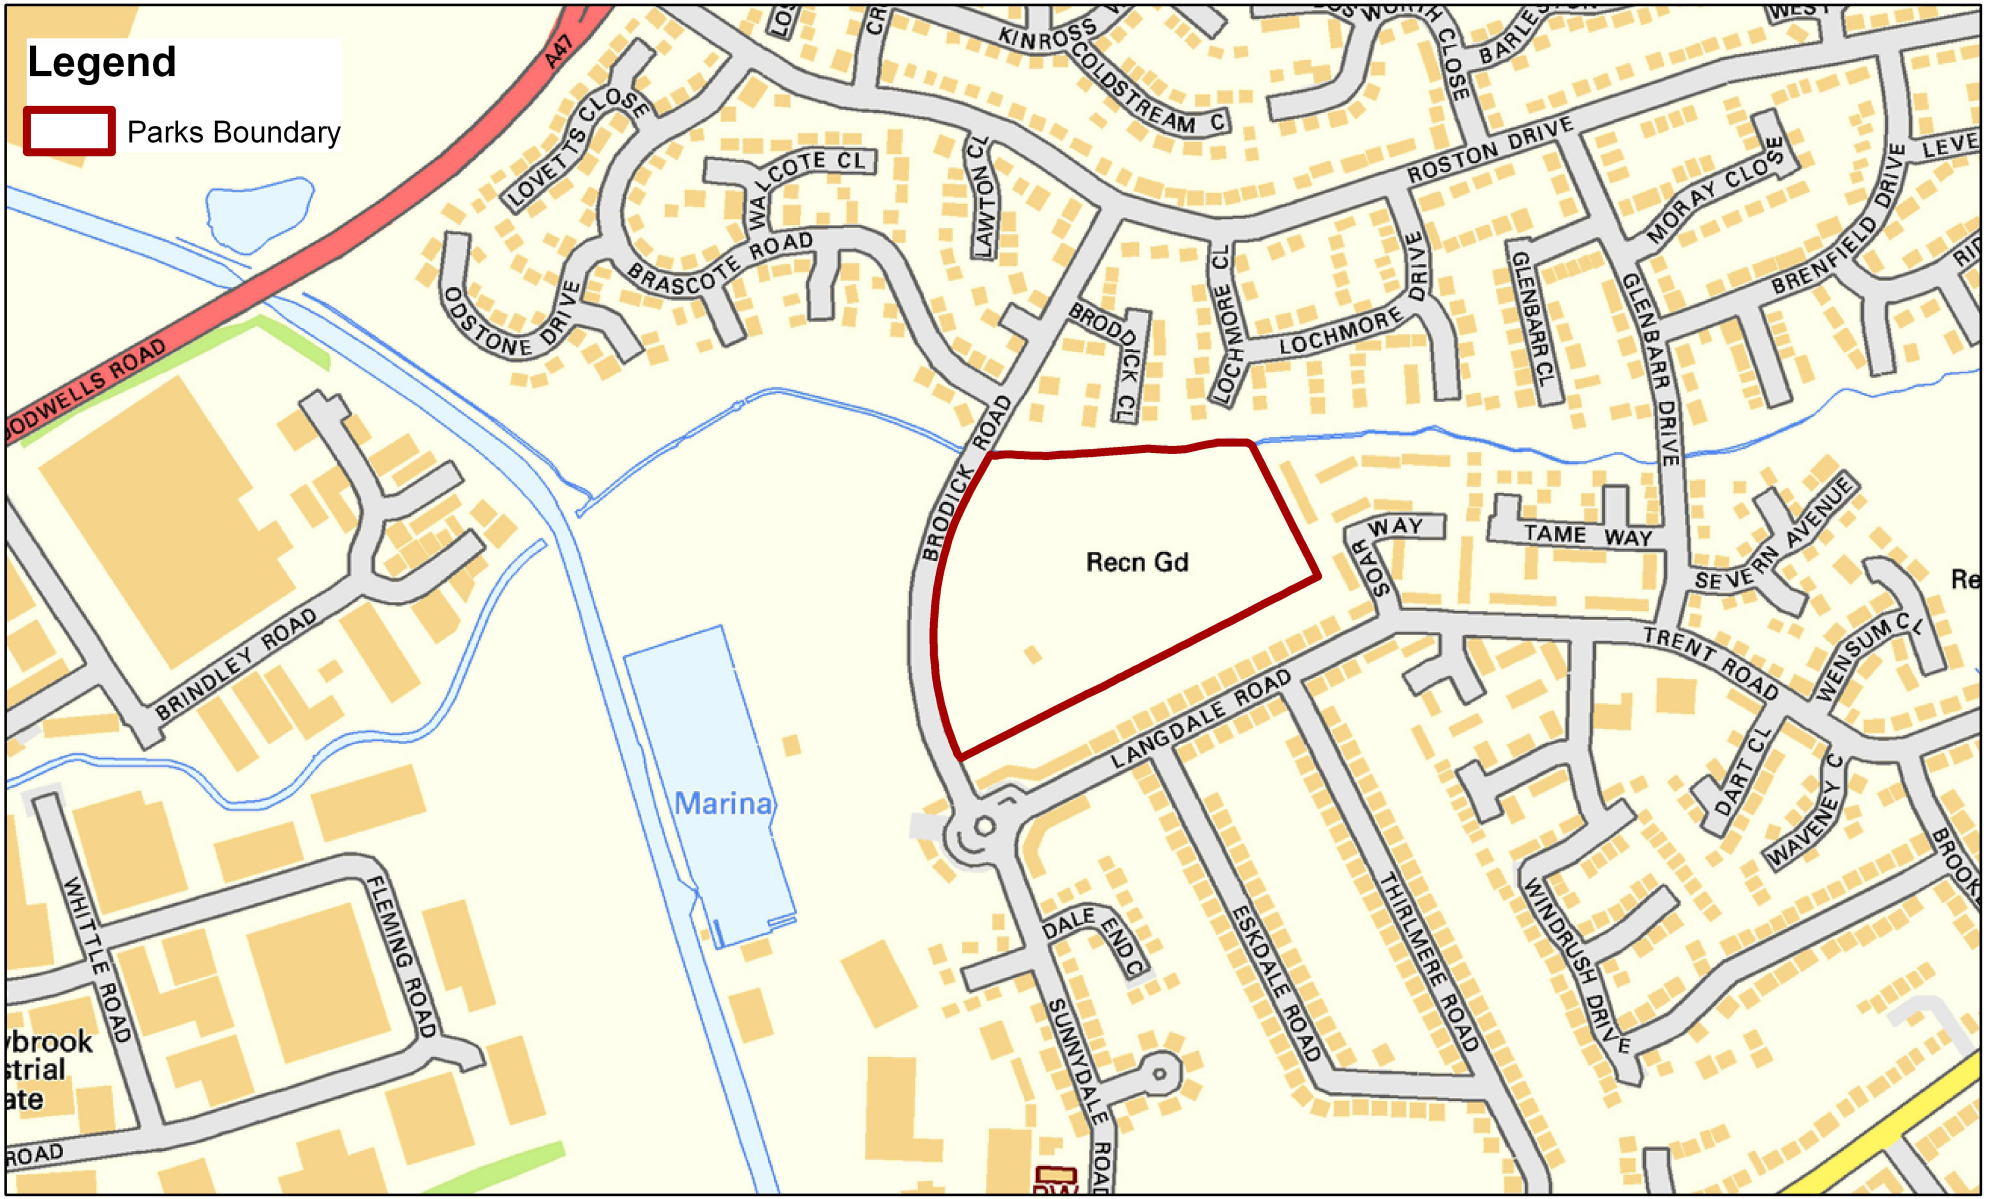

1:5,000

N
W E
S

© Crown copyright. All rights reserved Hinckley & Bosworth Borough Council Licence No. 100018489 Published 2009