
SITE BLOCK PLAN

Aldridge Road, Burbage

GIS by ESRI (UK)

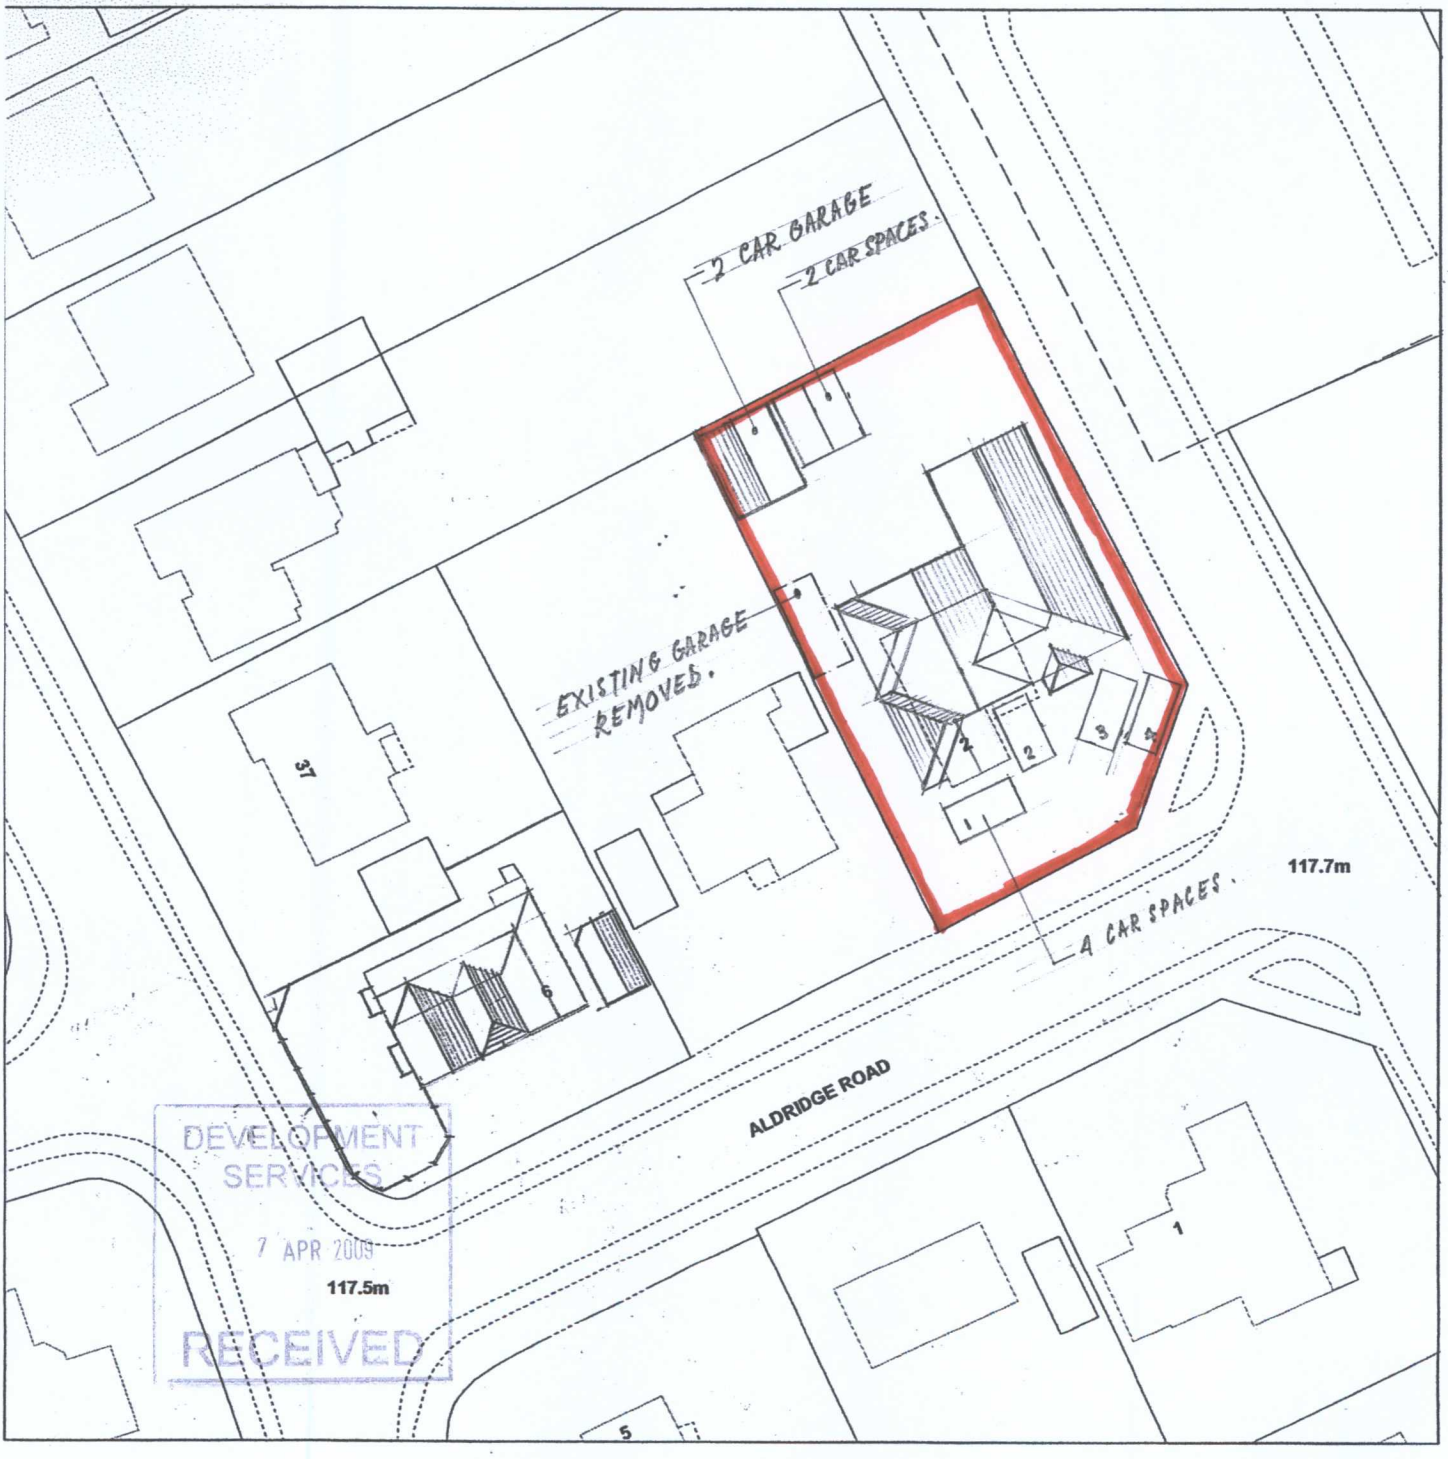

Scale : 1:500

Reproduced from the Ordnance Survey map with the permission of the Controller of Her Majesty's Stationery Office © Crown Copyright 2000.

Unauthorised reproduction infringes Crown Copyright and may lead to prosecution or civil proceedings.

Produced using ESRI (UK)'s MapExplorer 2.0 - http://www.esriuk.com

Organisation	Hinckley & Bosworth Borough Council
Department	Development & Culture
Comments	Do Not Copy
Date	26 July 2005
SLA Number	

p.p. 00698422