
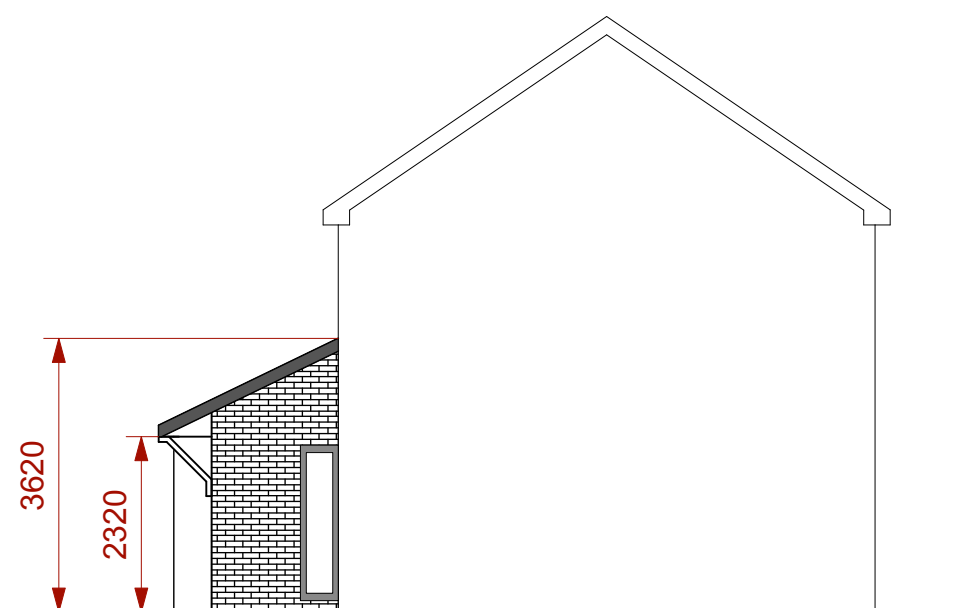
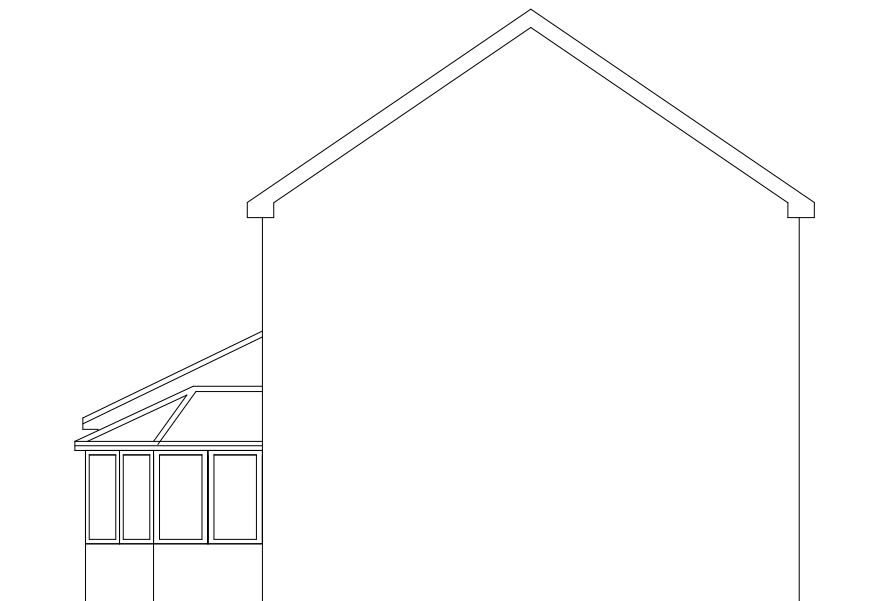
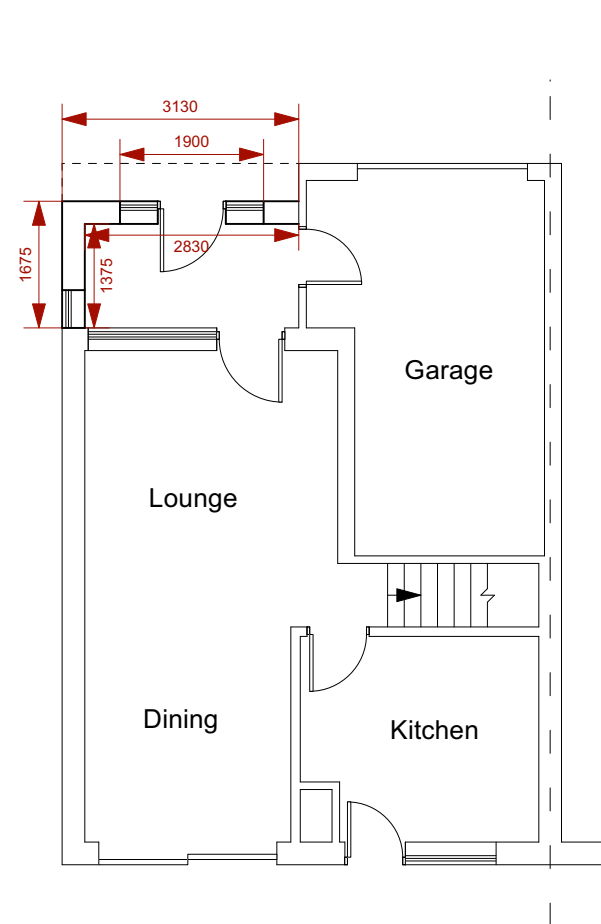


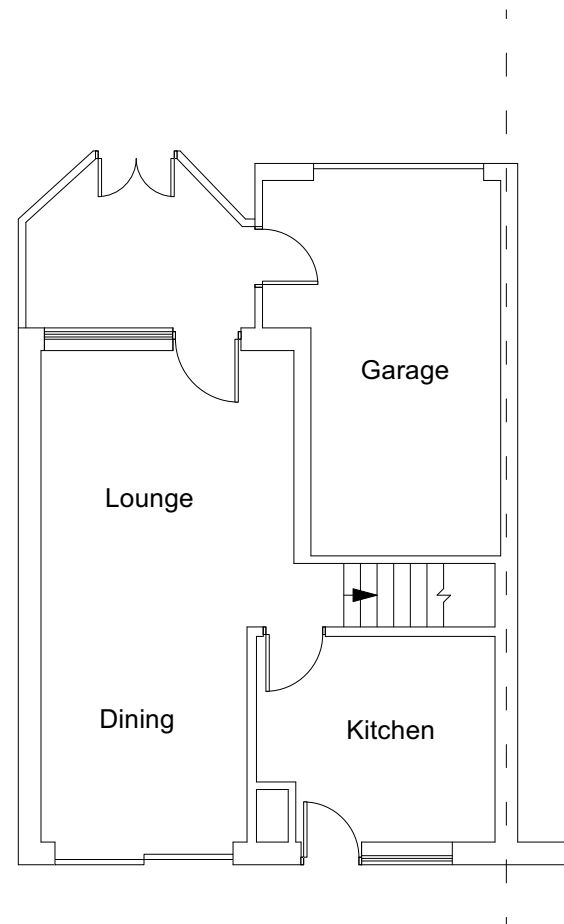

SI Designs

Project

Proposed front porch extension at:

11 Milton Close, LE10 0ST

Sheet number 1

Existing and proposed plans

Scale 1:100

Please reply to:
Greenacre Drive
Leicester
LE5 6TE

Mobile: 07969919528

Email: sajjad@sidesigns.co.uk

All dimensions to be checked on site and not scaled off this drawing.