
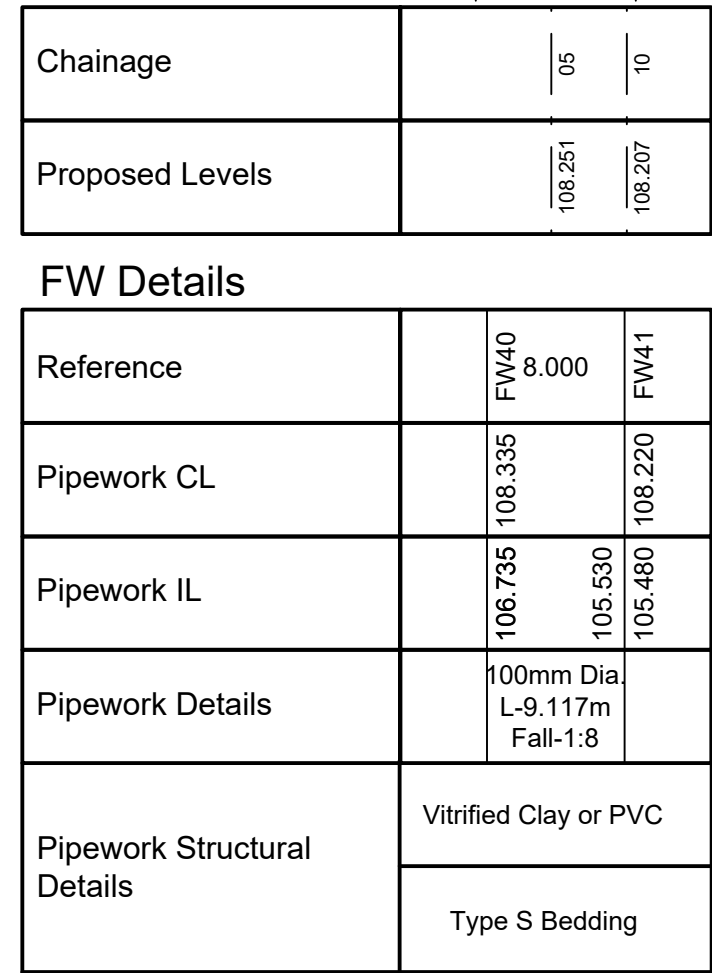
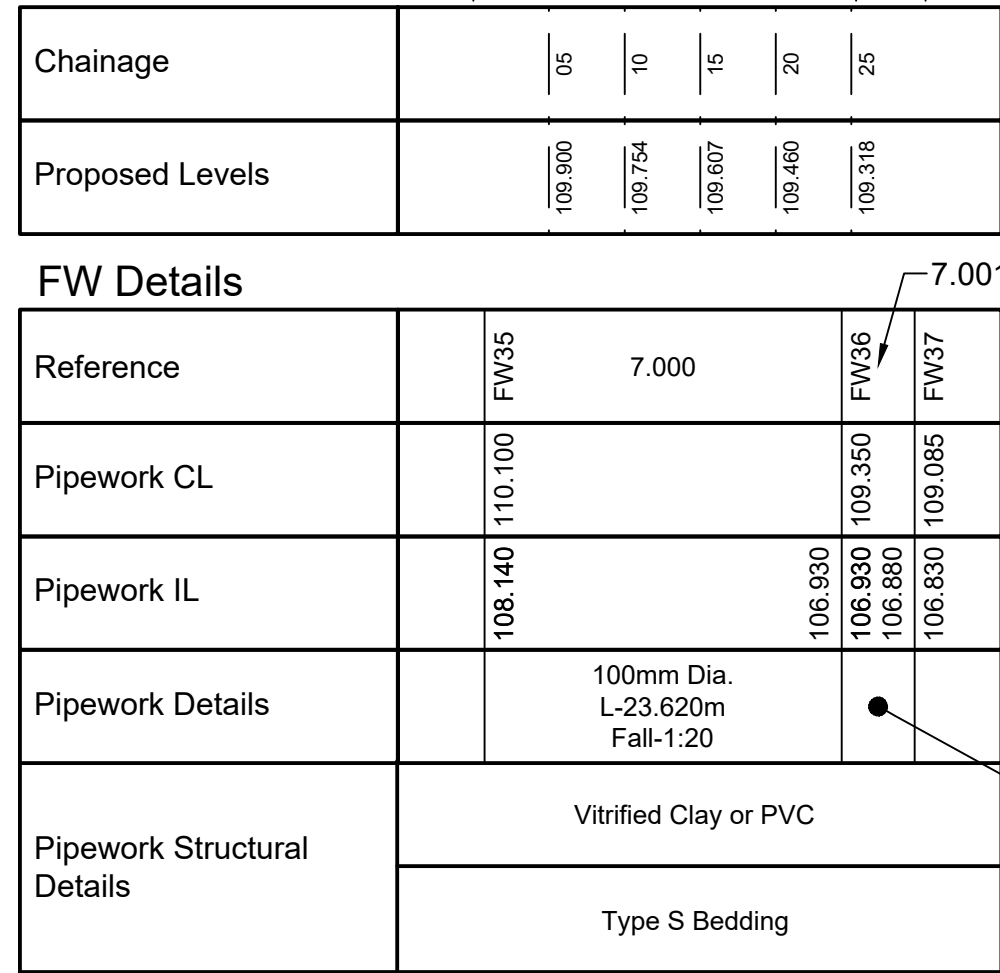
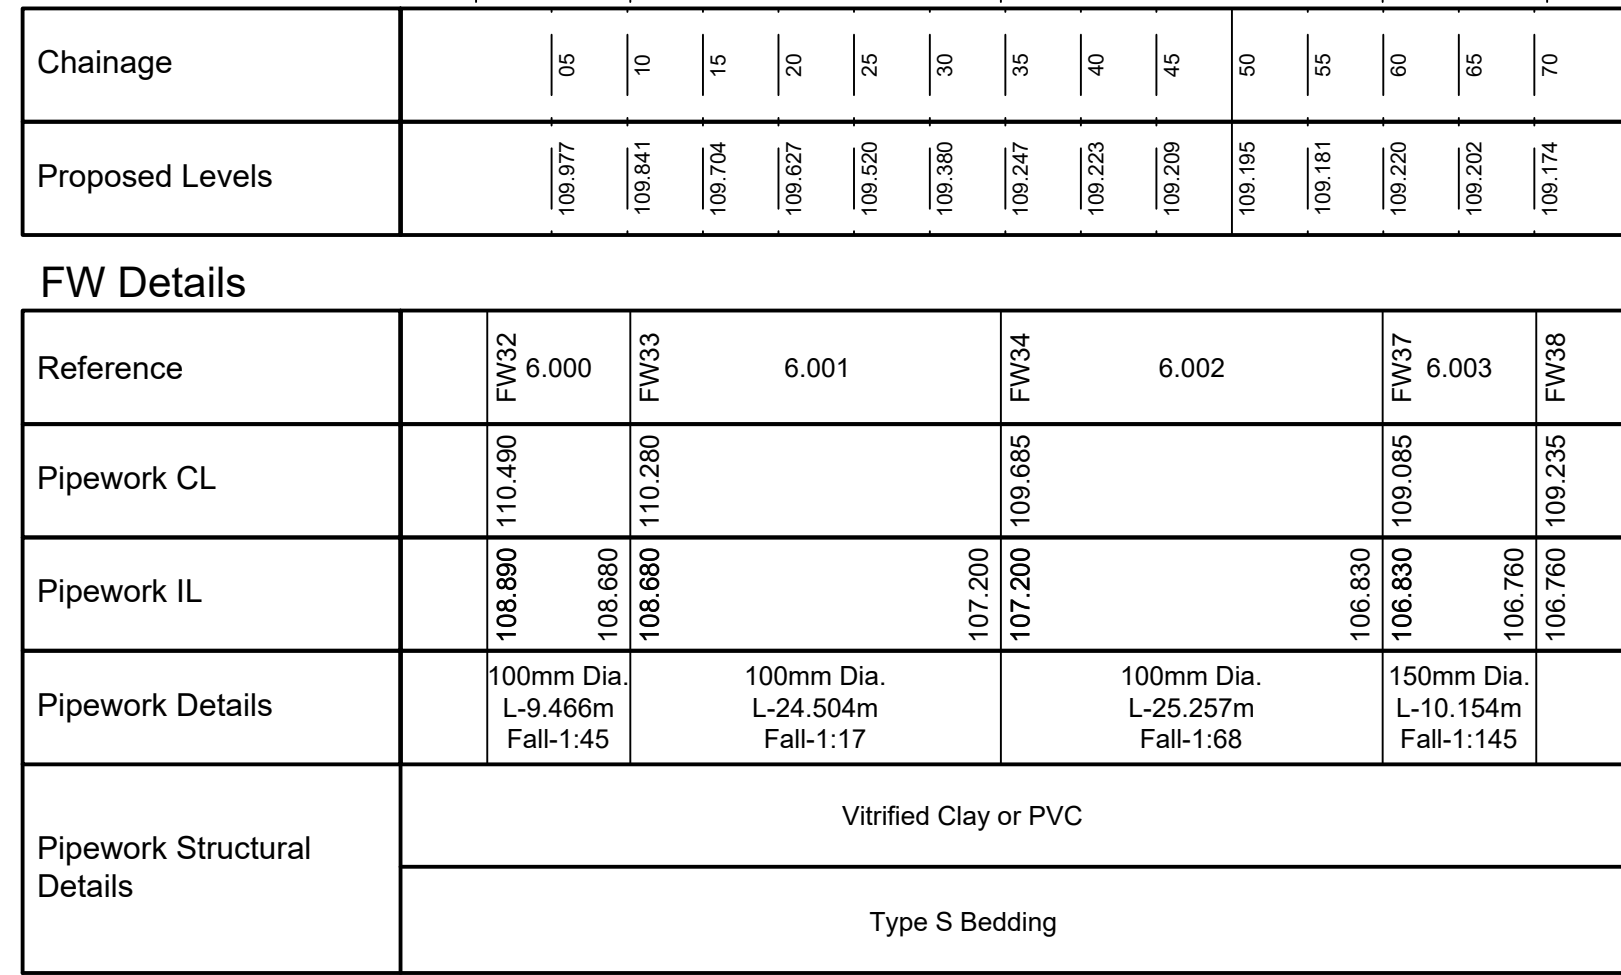
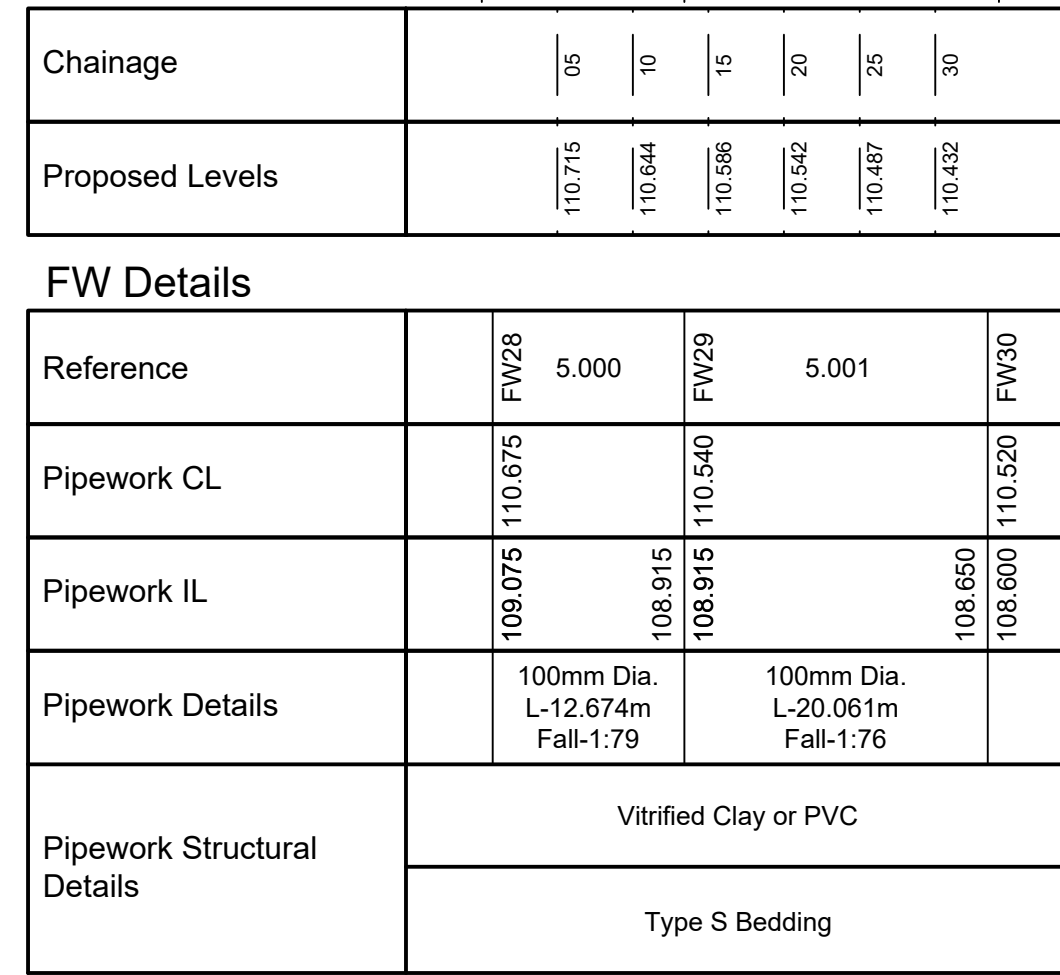
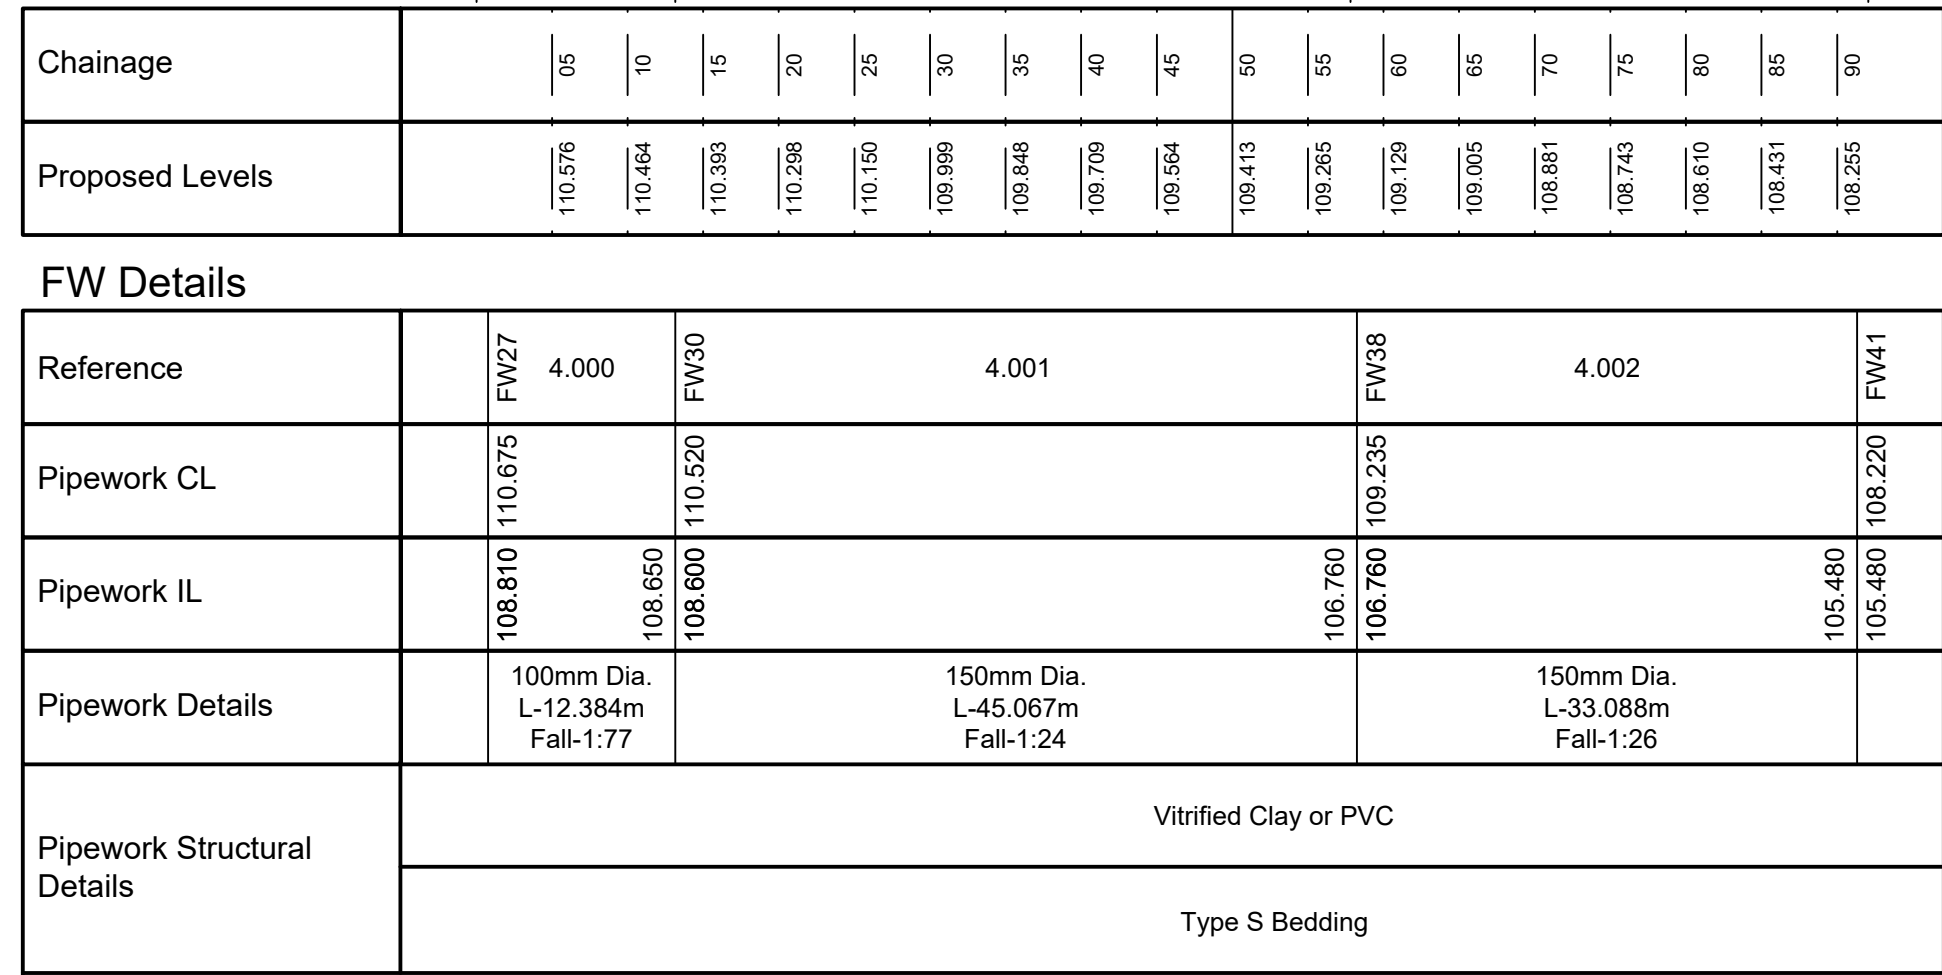
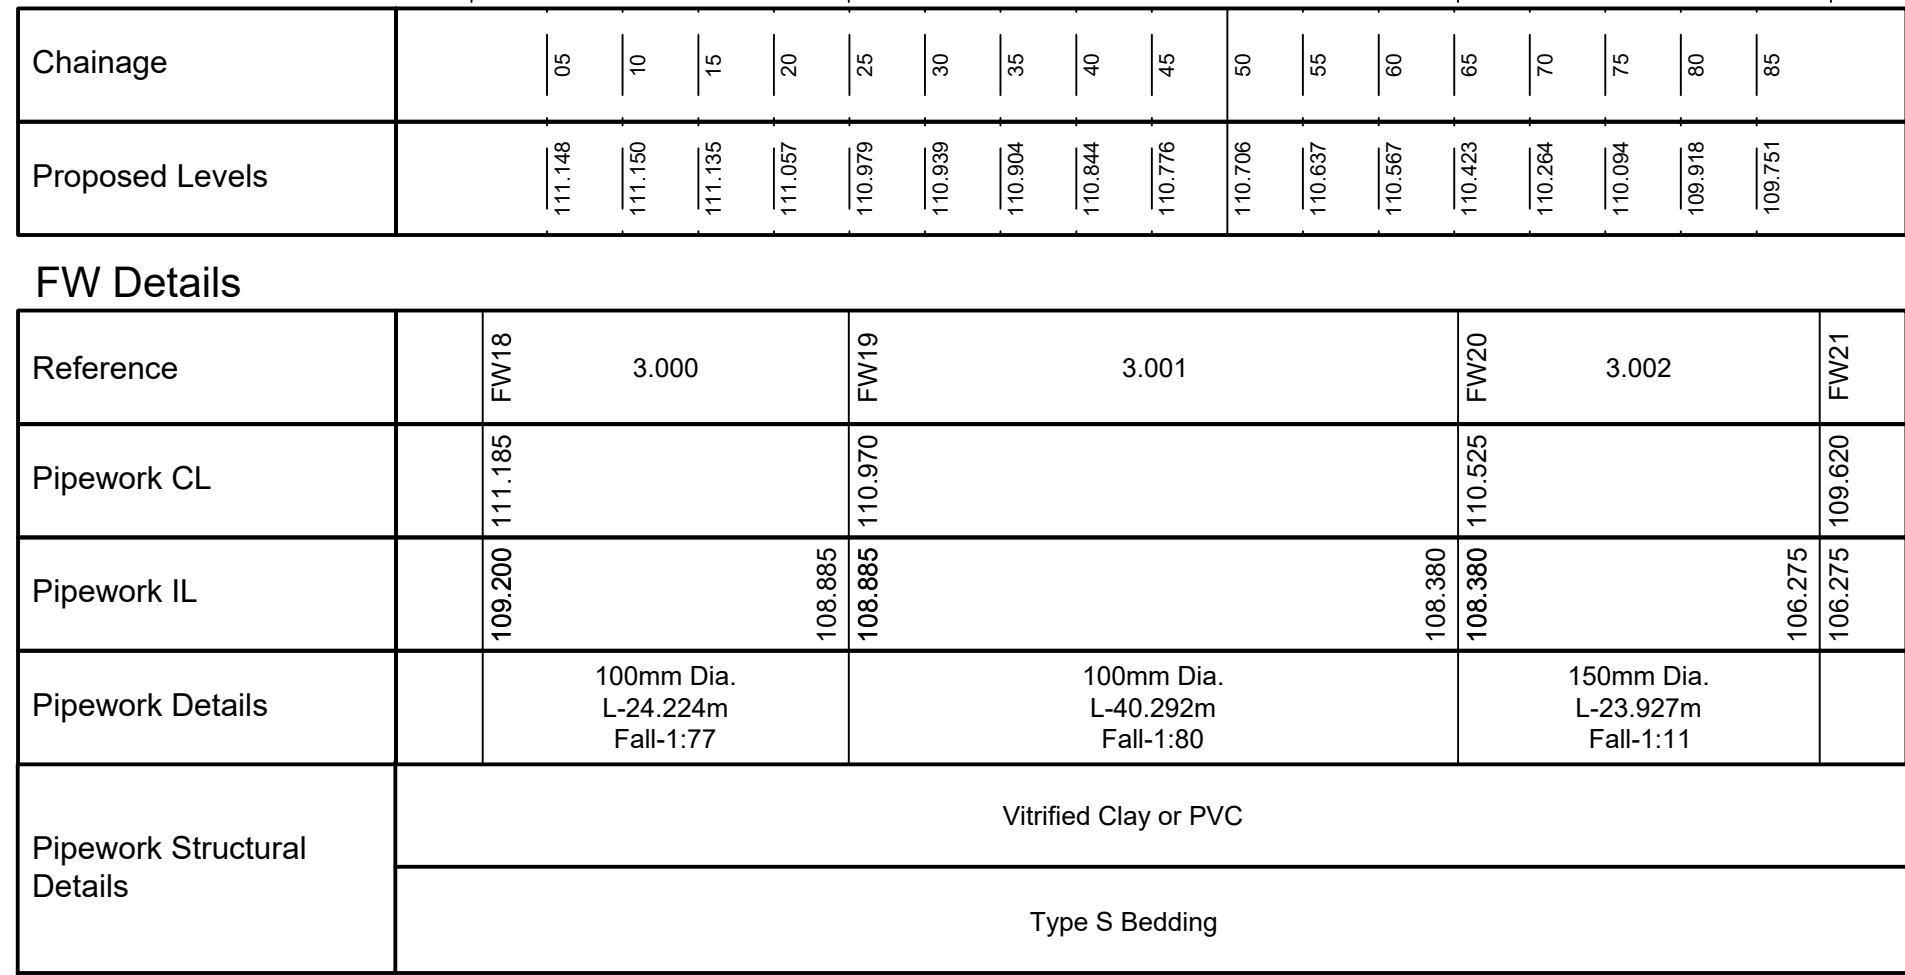
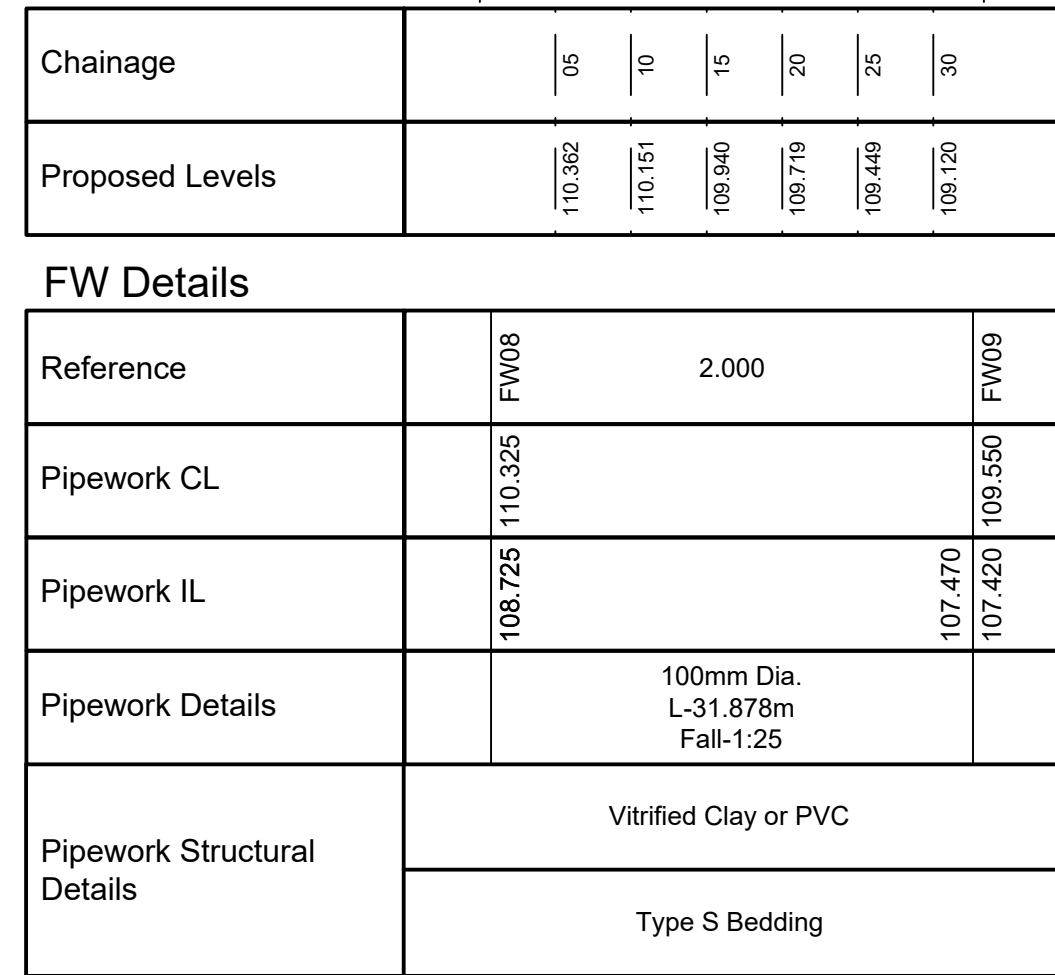


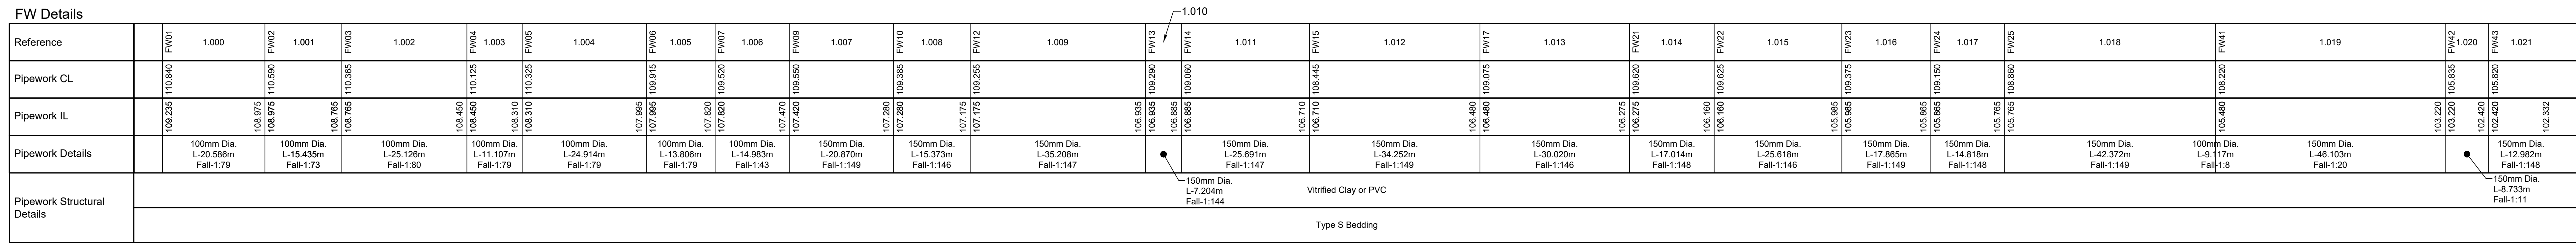

P03	Updated to suit LLFA comments	LDH	MF	MF	11.04.25
P02	Updated to reflect VE exercise	DO	LDH	MF	11.03.25
P01	Issued For Approval	JN	JN	LDH	21.02.25
REV	DESCRIPTION	DRN	CHK	APP	DATE

4th FLOOR, THE POYNT, WOLLATON STREET, NOTTINGHAM NG1 5FW
Telephone +44 (0)115 784 8960
Email: pfnottingham@pettfrischmann.com
www.pettfrischmann.com

LAGAN HOMES

RATBY PHASE 2
RESERVED MATTERS

SECTION 104

FOUL WATER LONGSECTIONS

Drawing Status

	Name	Date	Status Code
Drawn	J. NICHOLSON	JAN 2025	S4 As Shown P03
Designed	J. NICHOLSON	JAN 2025	
Eng Chk	J. NICHOLSON	JAN 2025	
Approved	L. HULKA	JAN 2025	Revision

Drawing No. 100032 - PEF-104- XX - DR - C - 0531

General Notes

- | | | | |
|----|--|-----|---|
| 1. | Do not scale this drawing. | 7. | Where the contractor undertakes or engages a third party to undertake temporary works design, or varies the Part 7 Framework, the contractor shall remain the contractor to take full responsibility and liability for all design aspects, including a signed note of approval from the contractor's design team. |
| 2. | All dimensional discrepancies should be notified to the engineer immediately. | 8. | The contractor shall inform the Lead Framework member of any proposed variations to the design. |
| 3. | All dimensions are in millimetres - (mm) all levels are in metres - (m) and are above Ordnance datum at Newlyn, Cornwall unless noted otherwise. | 9. | Any discrepancies noted on site are to be reported to the engineer immediately. |
| 4. | North shown indicative only. | 10. | Until technical approval has been obtained from the relevant authority, it should be understood that all drawings issued are preliminary and NOT for construction. |
| 5. | This drawing is to be read in conjunction with all contract documents; drawings; and any other design information. | | |
| 6. | All information contained in this document is | | |

NOTES

ALL DRAINAGE TO BE IN STRICT
ACCORDANCE WITH SEWERAGE SECTOR
GUIDANCE.

ALL DRAIN
MARKED.

PRECAST CONCRETE MANHOLE RINGS TO NOT BE CUT UNDER ANY CIRCUMSTANCE. SECTION 106 CONNECTION APPLICATION SHOULD BE MADE AND APPROVED, PRIOR TO ANY PHYSICAL CONNECTIONS TO THE EXISTING NETWORK BEING MADE.