



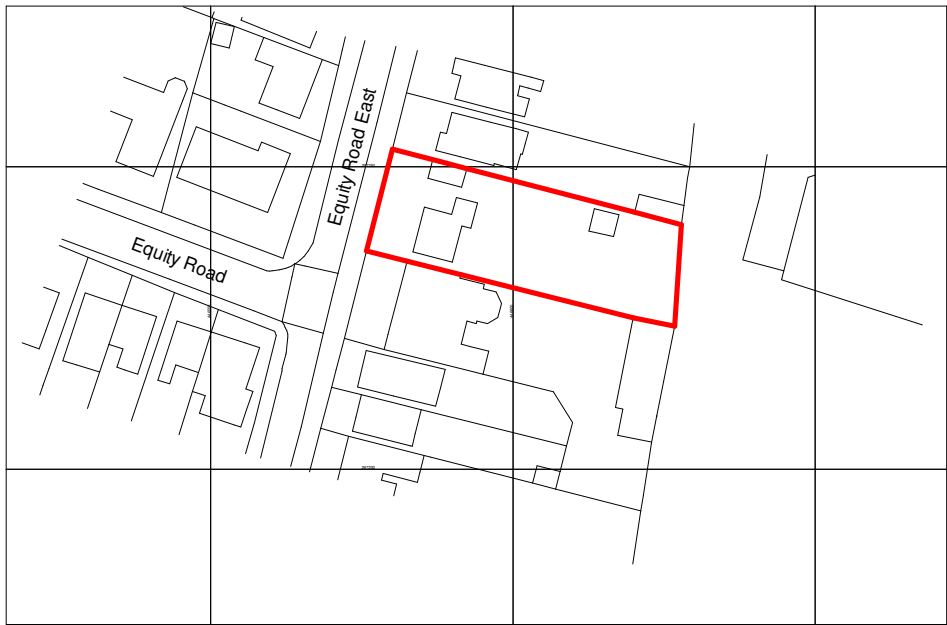


Ordnance Survey, (c) Crown Copyright 2025. All rights reserved. Licence number 100022432

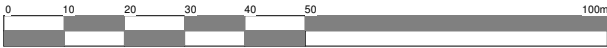

Location plan
Scale 1:1250



Block plan
Scale 1:500

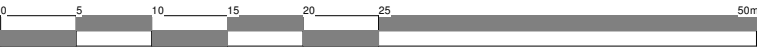

Client Morris			
Project Alterations & Extensions Equity Road East Earl Shilton	Scale As noted	Sheet A3	Job No. 25/53
	Date July 2025		Drawing No. 03a
Drawing Location and block plan	Author ZLM	Checked by -	
THE COPYRIGHT OF THIS DRAWING IS VESTED IN HAYWARD ARCHITECTS LTD. REPRODUCTION IN ANY FORM, EITHER IN WHOLE OR IN PART IS FORBIDDEN WITHOUT THE PRIOR WRITTEN PERMISSION OF THE COPYRIGHT HOLDER. DO NOT SCALE FROM DRAWING AND ONLY FIGURED DIMENSIONS ARE TO BE USED			Drawing Status Planning

HAYWARD
architects

19 Station Road
Hinckley
Leicestershire
LE10 1AW

Tel: 01455 635 665
www.haywardarchitects.co.uk