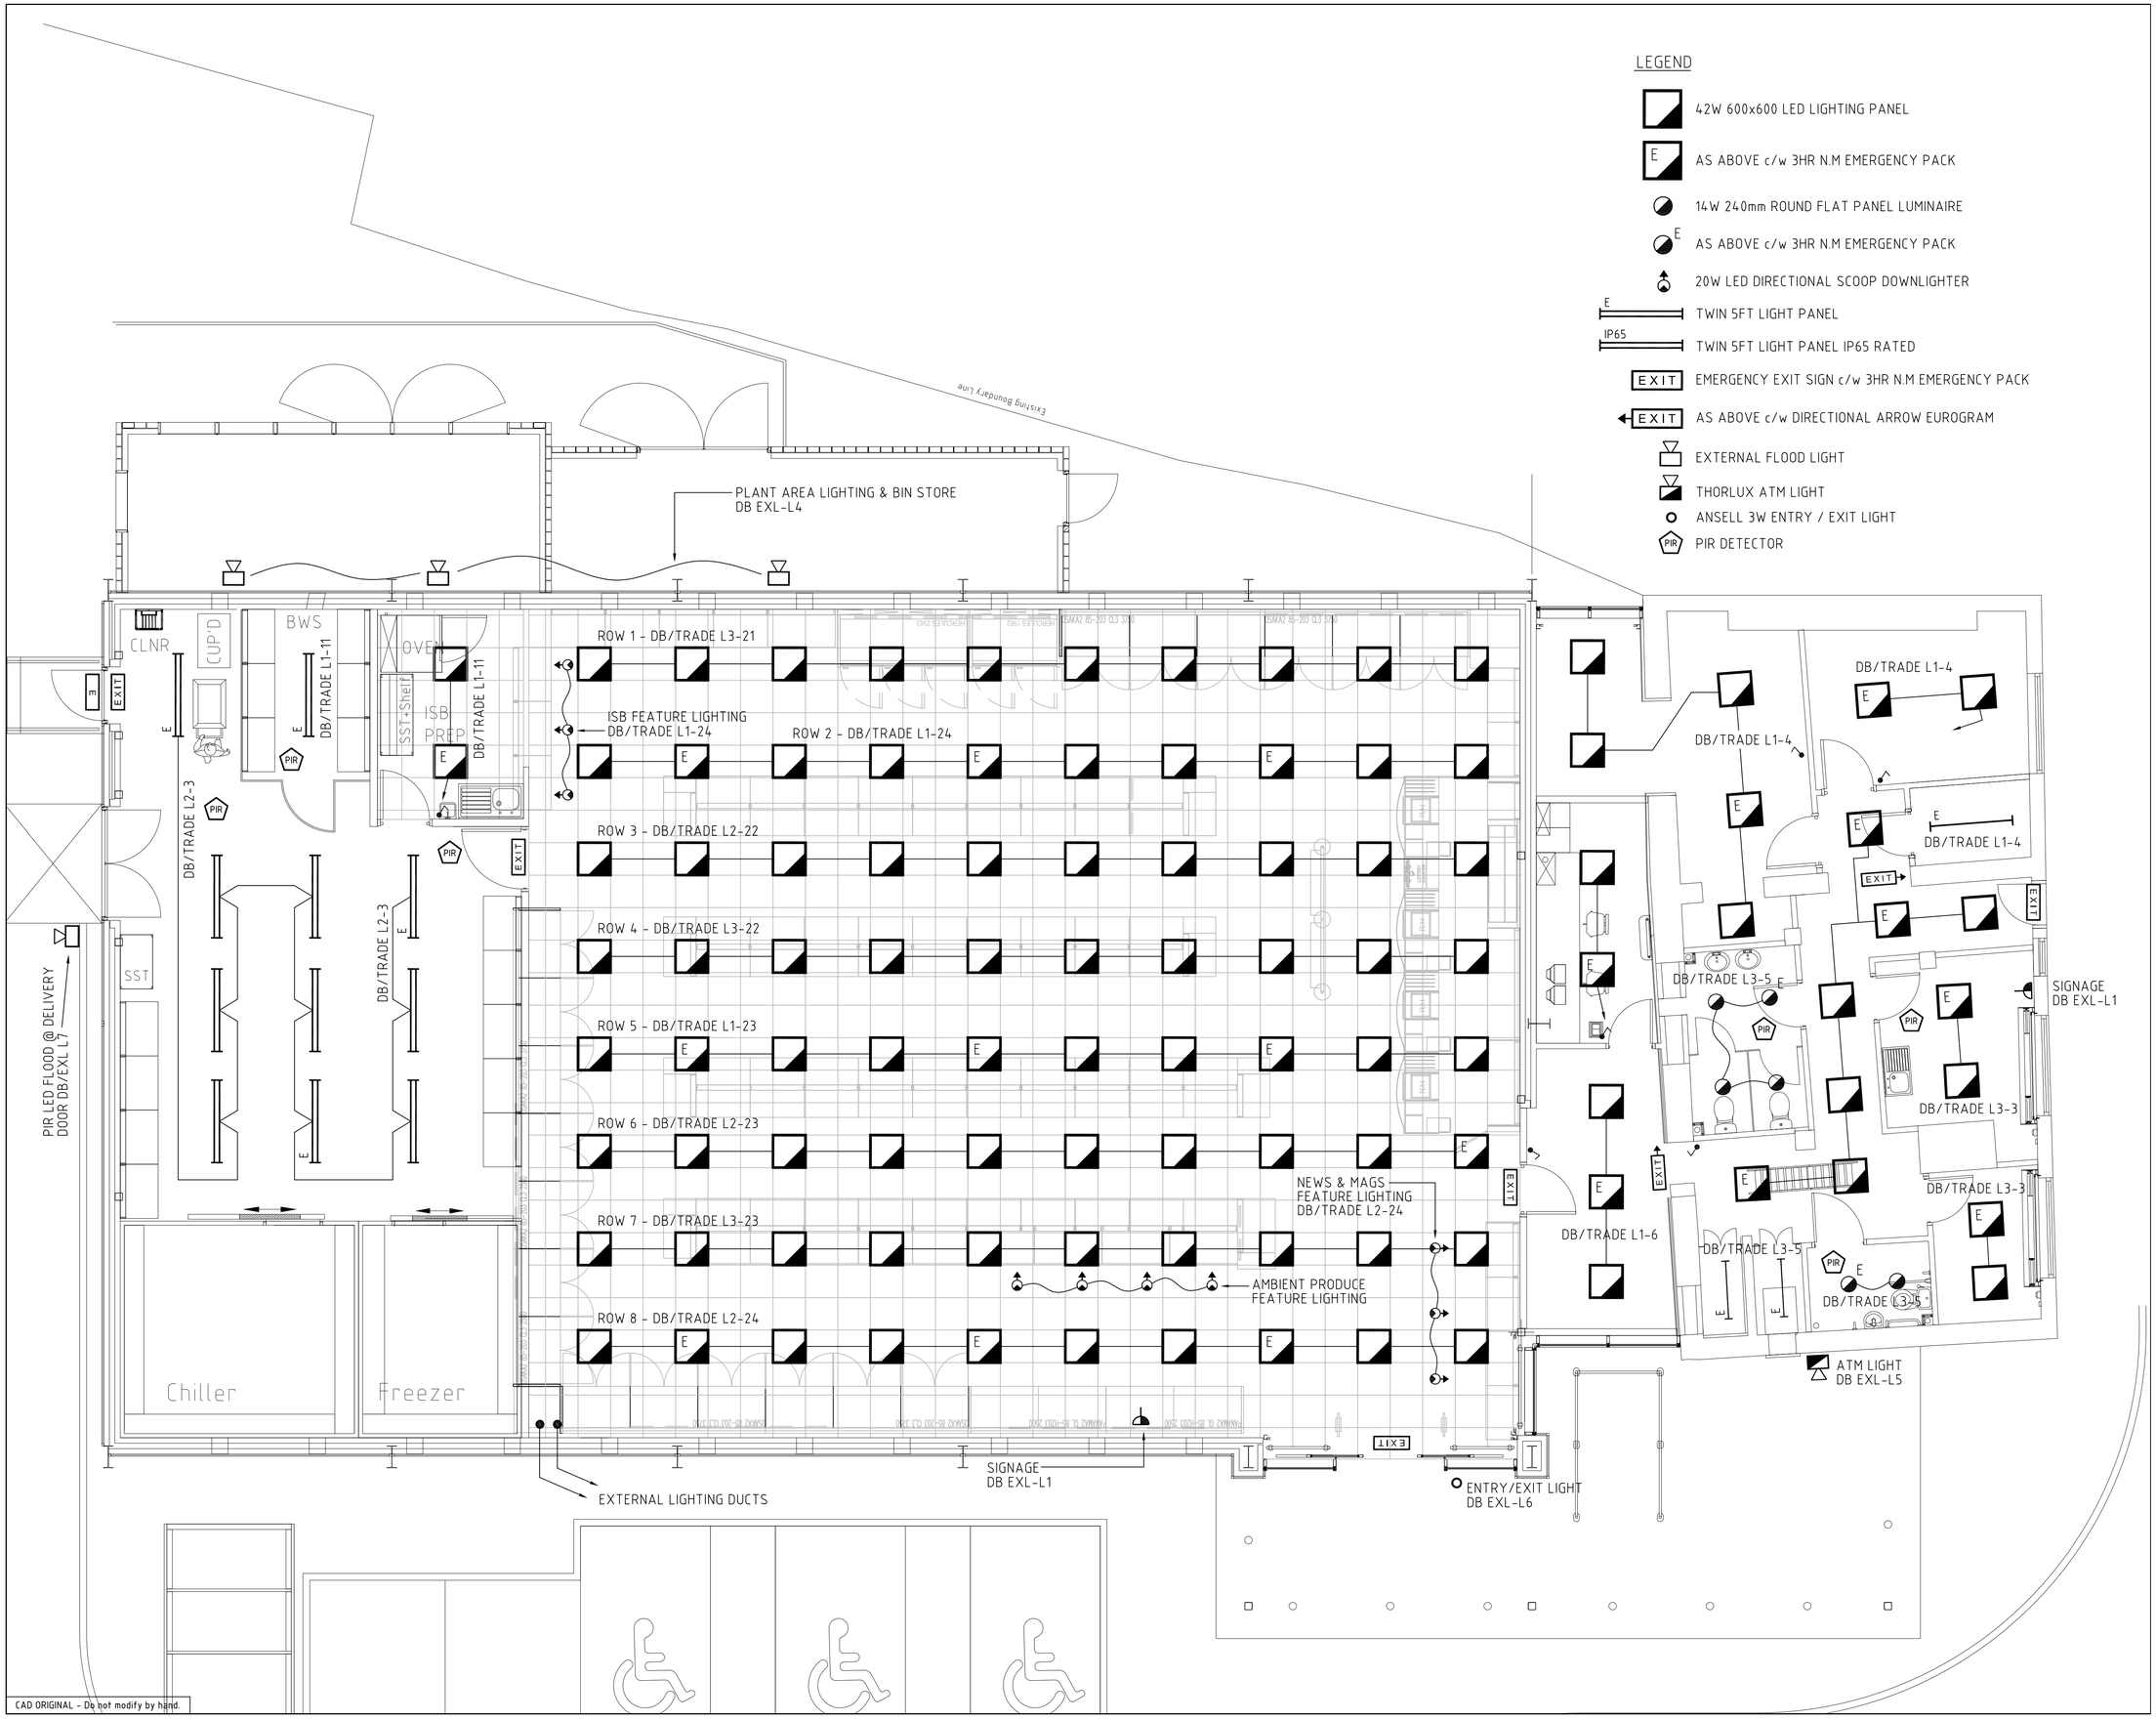

CAD ORIGINAL - Do not modify by hand.

Legend

Rev	Date	Description	By	Chk
C	06/11/13	NEW OUTLINE ADDED LAYOUT AMENDED TO SUIT	AB	IK
B	21/10/13	SIGNAGE SPURS ADDED NEW OUTLINE ADDED	AB	IK
A	10/09/13	NEW OUTLINE ADDED LAYOUT AMENDED TO SUIT	AB	IK

Status

OAK ELECTRICAL LTD
ELECTRICAL ENGINEERS AND CONTRACTORS
Werner Court, Blue Ridge Park, Glasshoughton
(M62 - J32) Castleford, West Yorkshire
Telephone (01977) 55 55 92 Fax (01977) 55 52 46
CASTLEFORD BIRMINGHAM
www.oak-electrical.com info@oak-electrical.com

Client

MIDLANDS CO-OPERATIVE SOCIETY

Project

CO-OPERATIVE MARKFIELD

Drawing Title

LIGHTING AND EMERGENCY LIGHTING LAYOUT

Drawing No	Revision
OAK/C310713/01	

Scale	Date	Engineer	Checked
N.T.S	MAY 13	I.K	A.C