

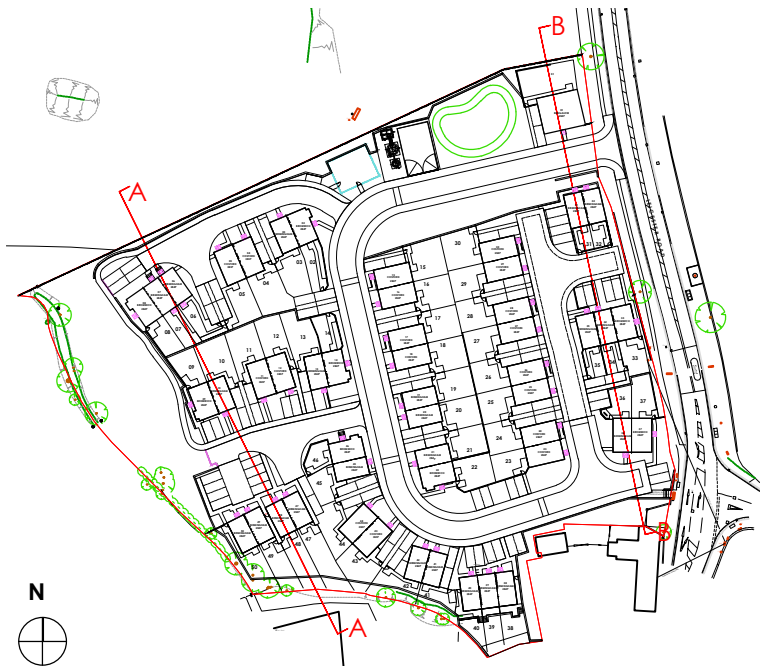


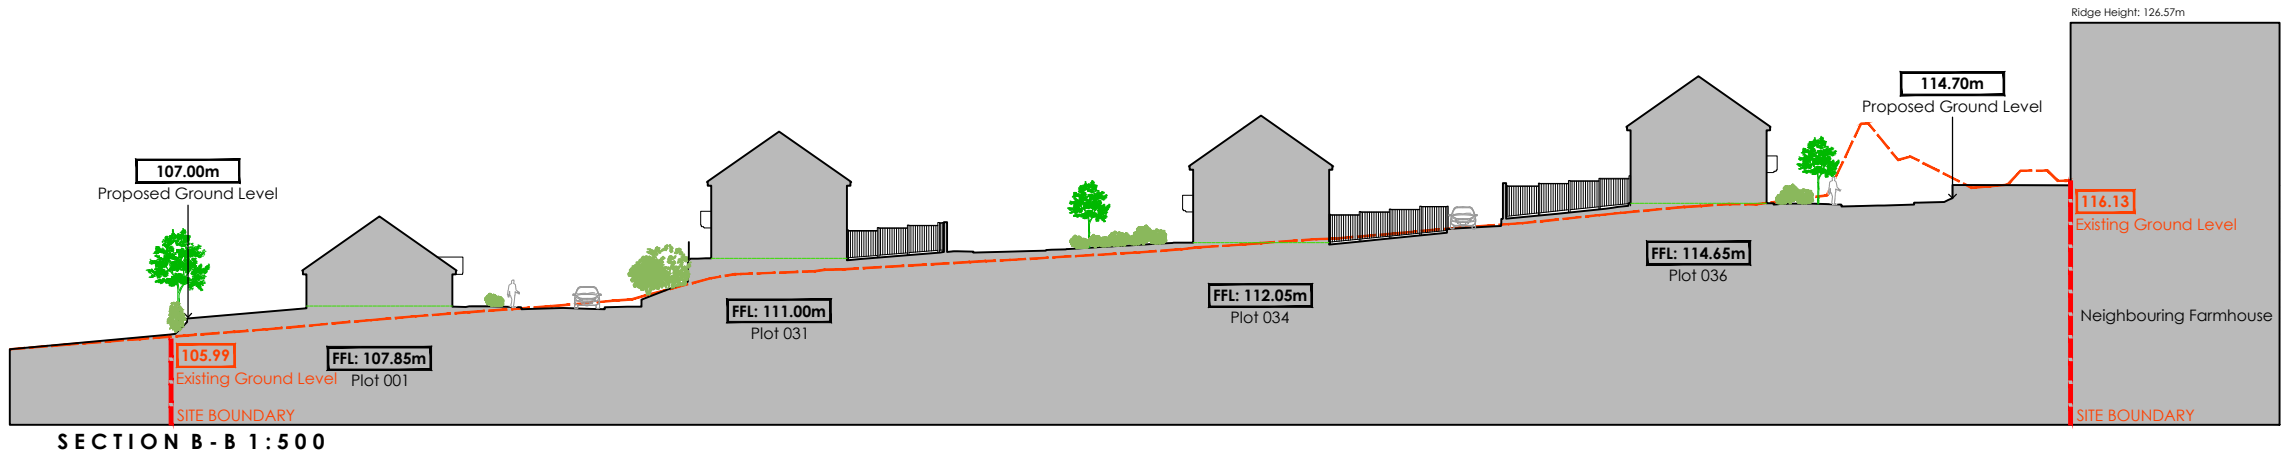

PRELIMINARY

A	17.02.2025	LEVELS & BOUNDARIES UPDATED.	PNW
REV	DATE REVISED	REVISION	REV BY

CLIENT Snowdon Homes Ltd		PROJECT Hill Top Farm	
DRAWING TITLE SITE SECTIONS		DRAWING SCALE 1:500 (A3)	DATE DRAWN 23.11.2023
DRAWN BY PNW	CHECKED BY SO	JOB NUMBER 202305	DRAWING NUMBER 04A

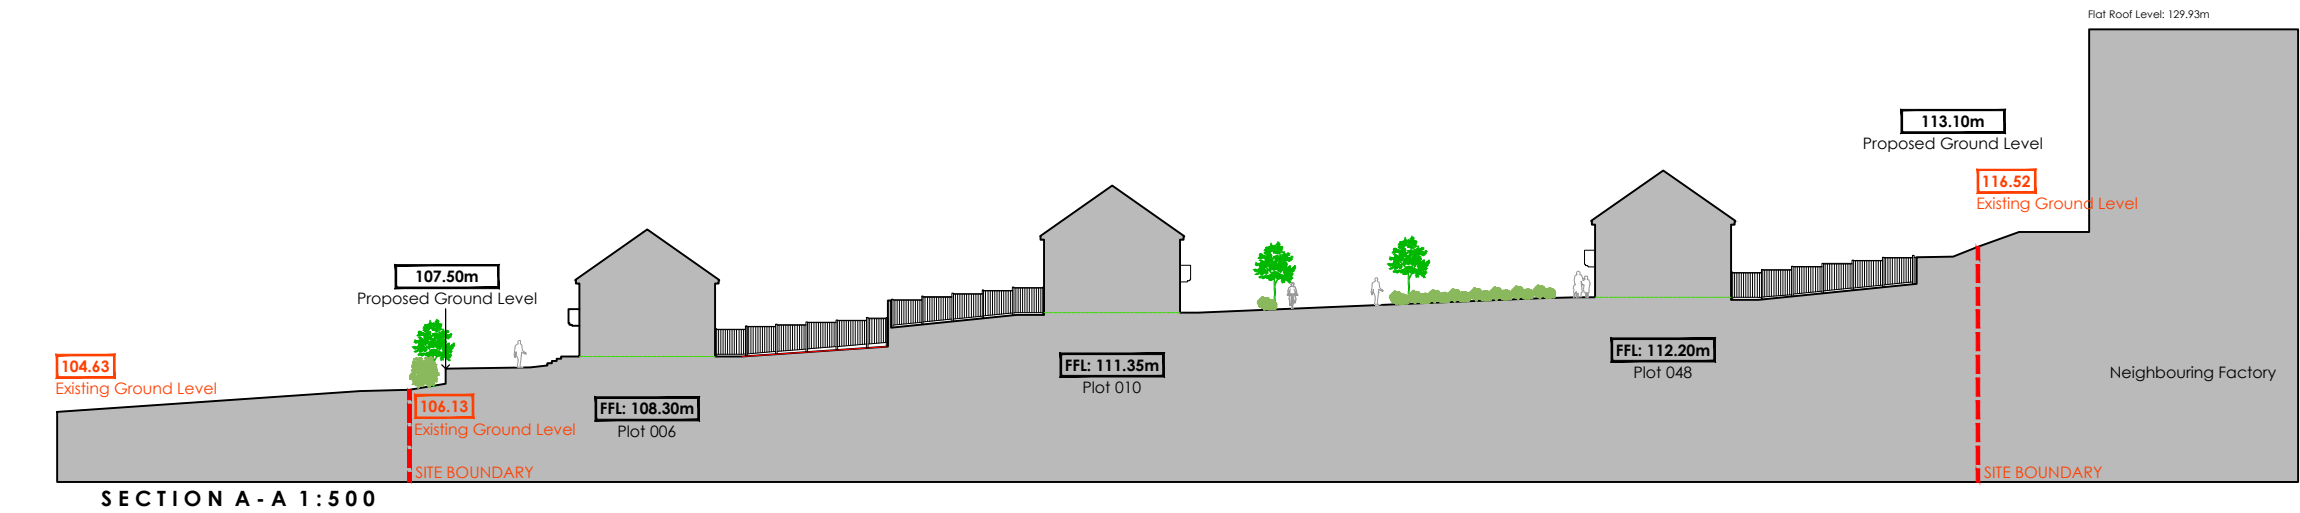

OAKLEY ARCHITECTS LTD
2B HILLWOOD ROAD
SUTTON COLDFIELD
WEST MIDLANDS
B75 5QL
T: 0121 238 0683
E: design@oakleyarchitects.co.uk
www.oakleyarchitects.co.uk