
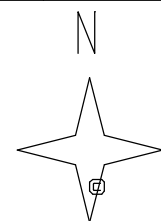


Stanfords VectorMap


Caravan Adjacent Poultry farm, Desford Lane, Desford, Leicester, LE9 2BF

REF:SP 97751

Plan No 1680/SL

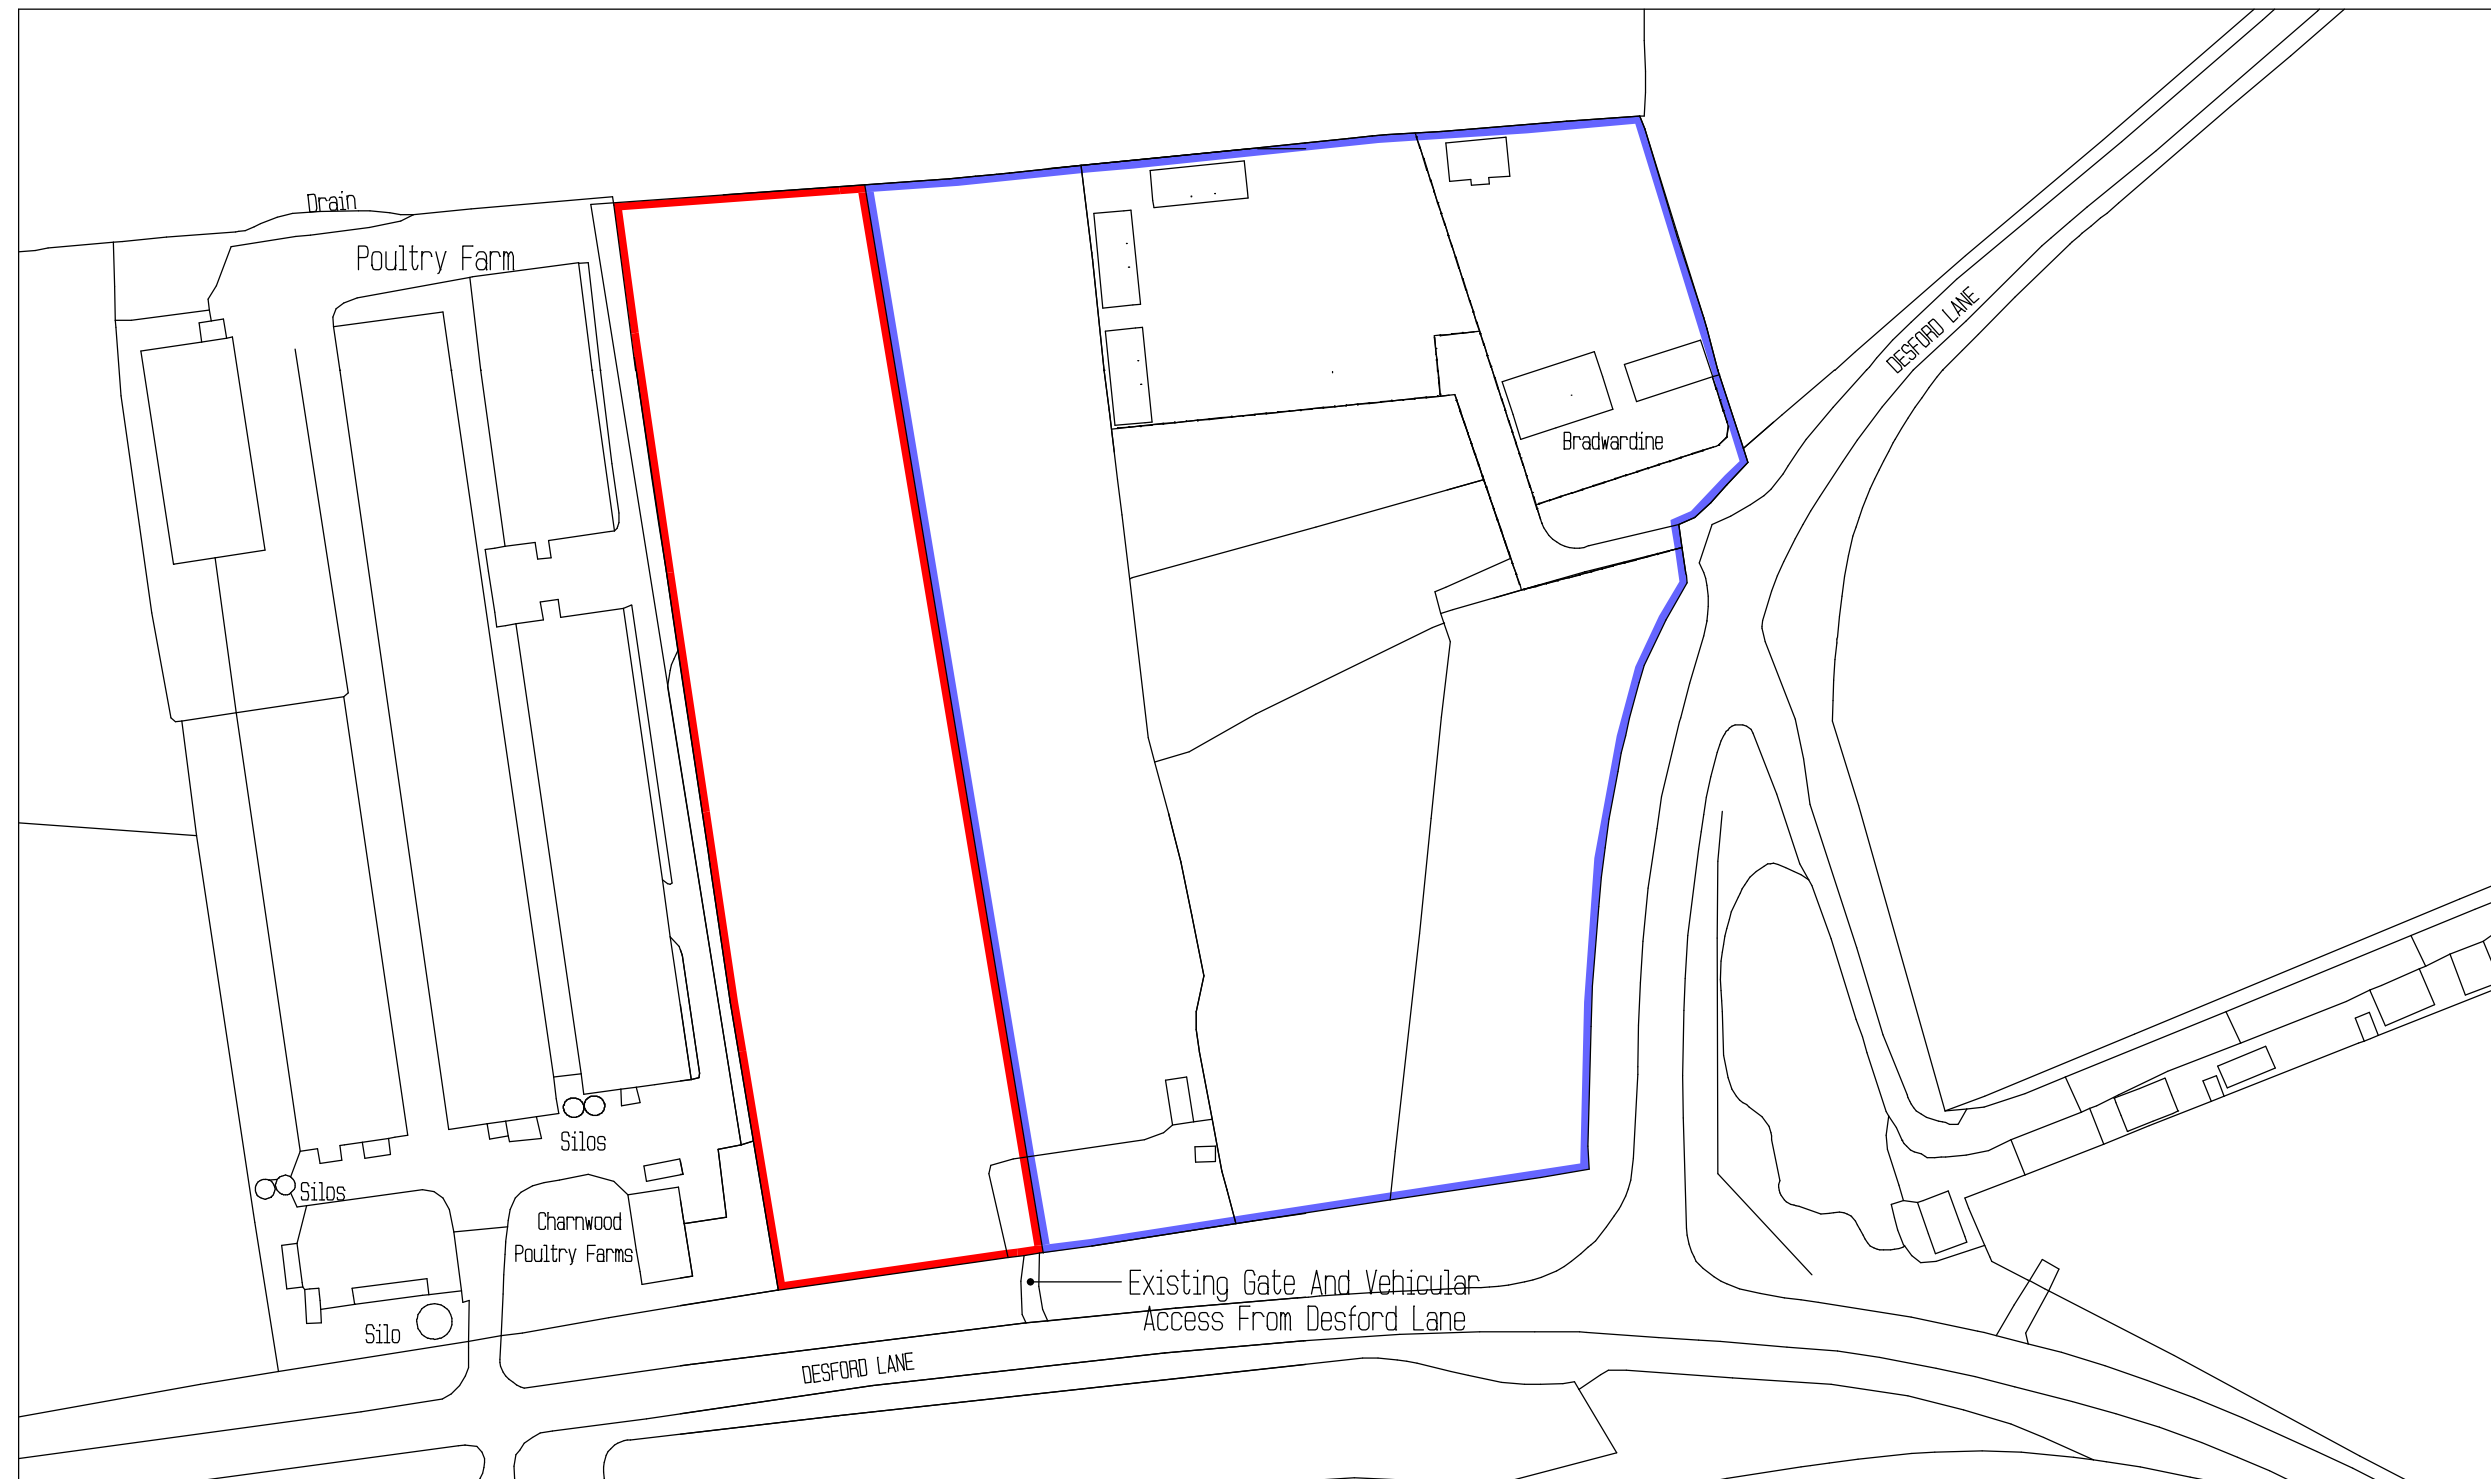

Scale, 1:1250
Sheet, A3

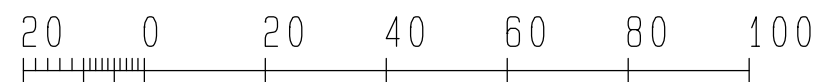

Metres

Crown Copyright and database rights 2025 OS 100035409

Reproduction in whole or in part is prohibited
without the prior permission of Ordnance Survey.