
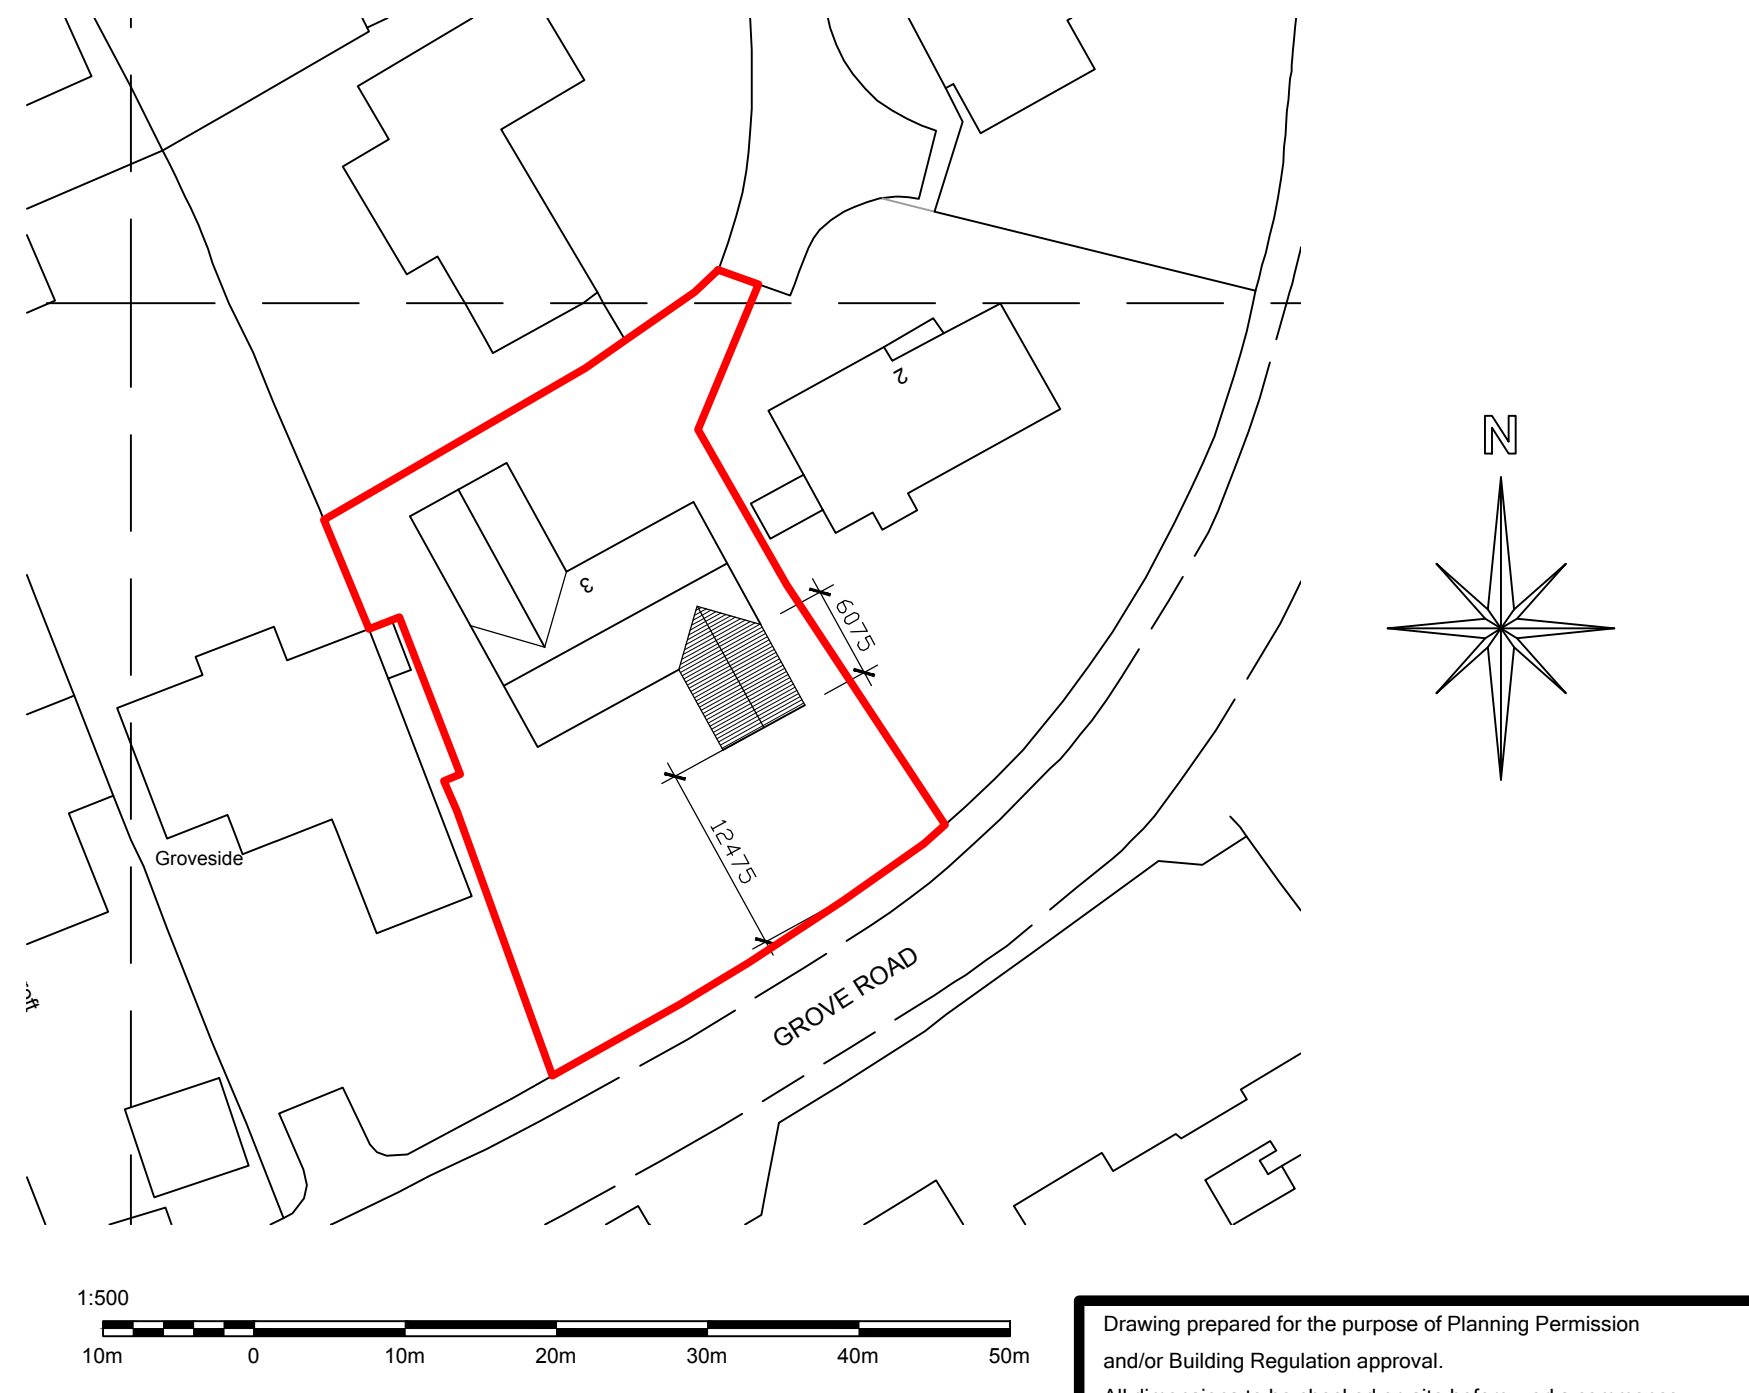
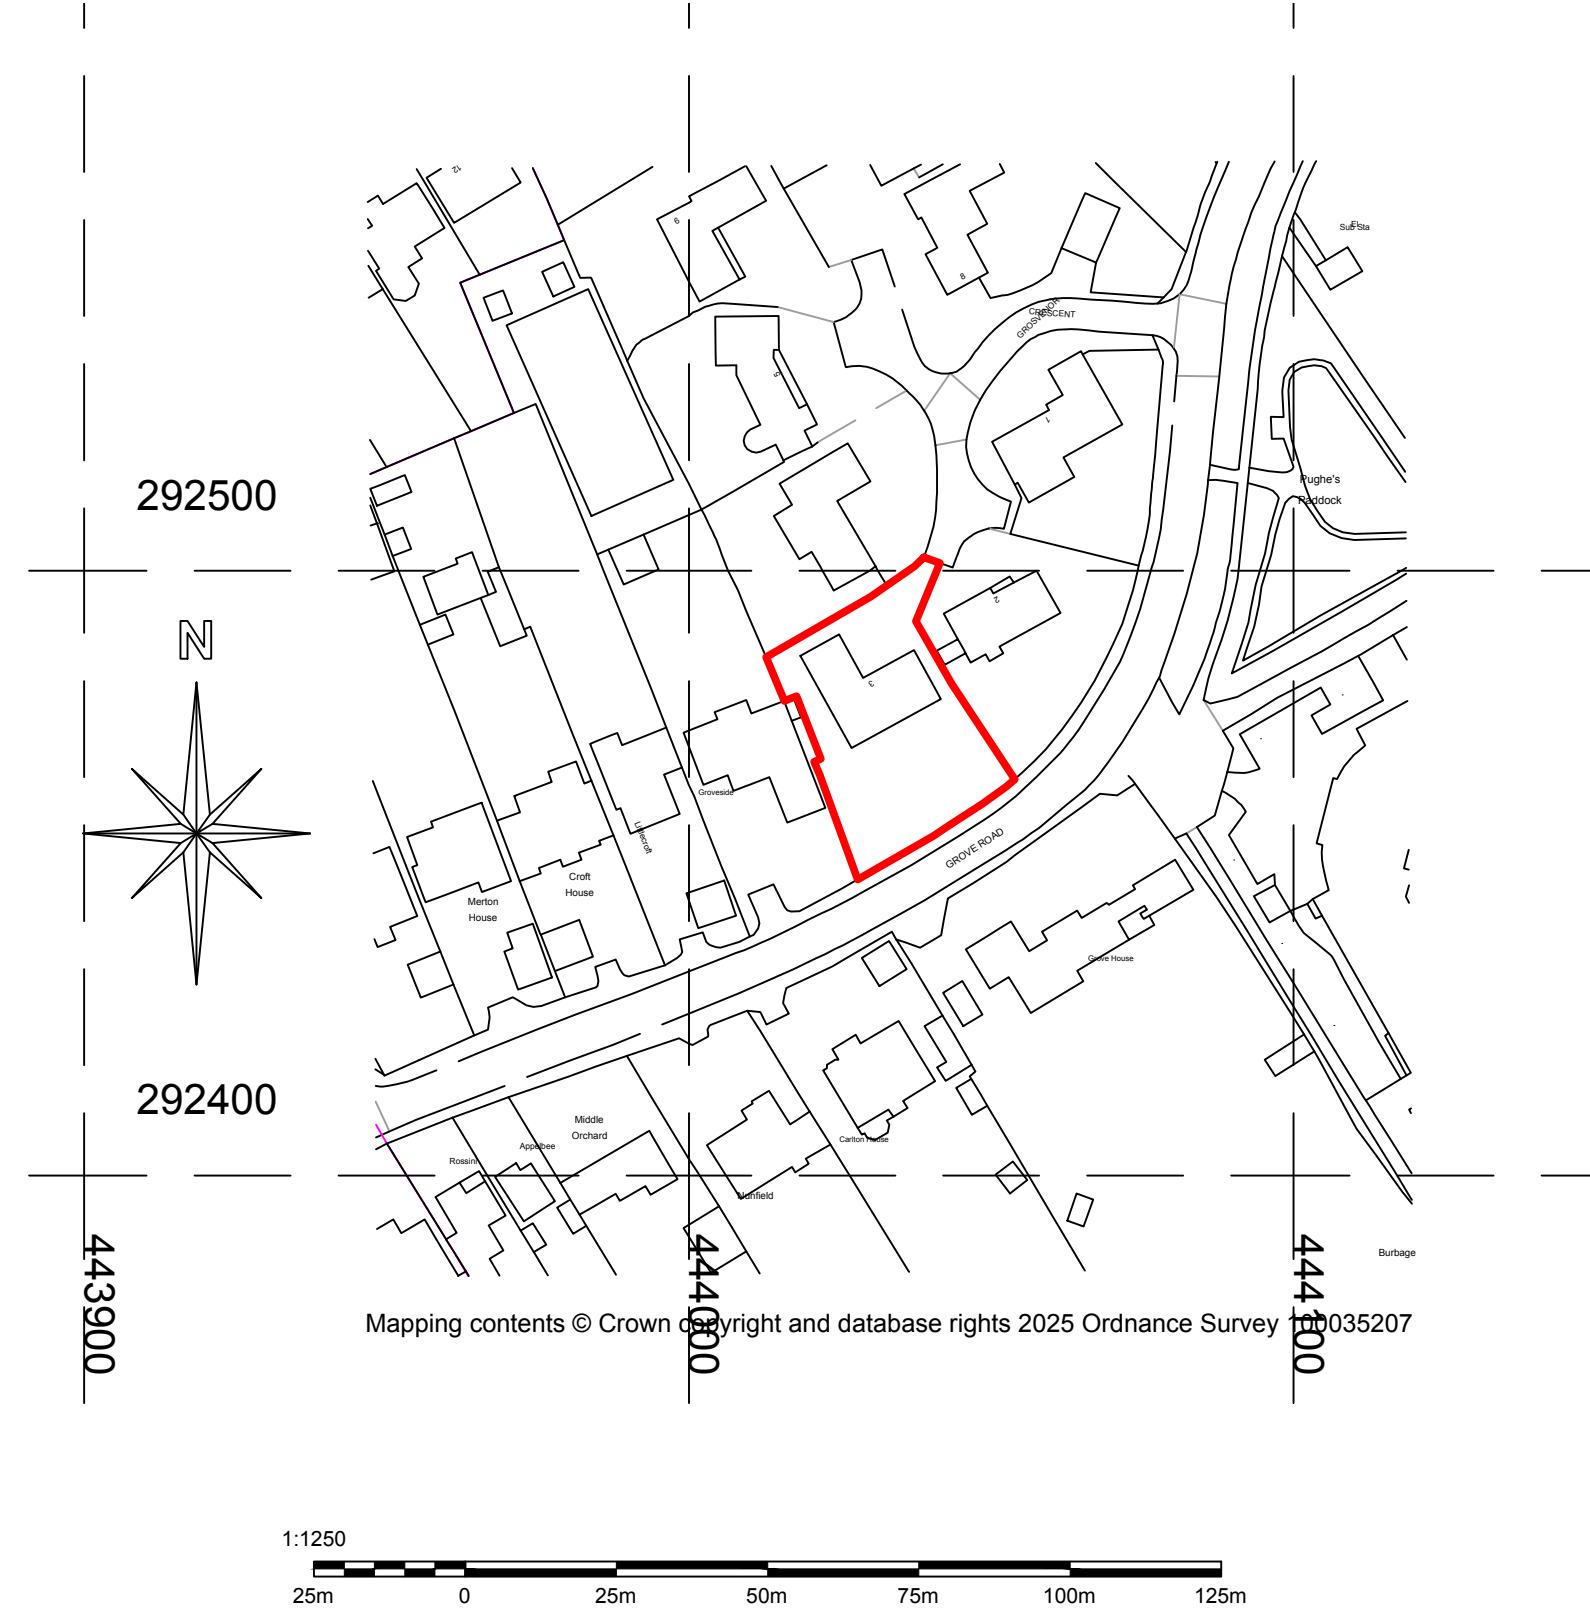
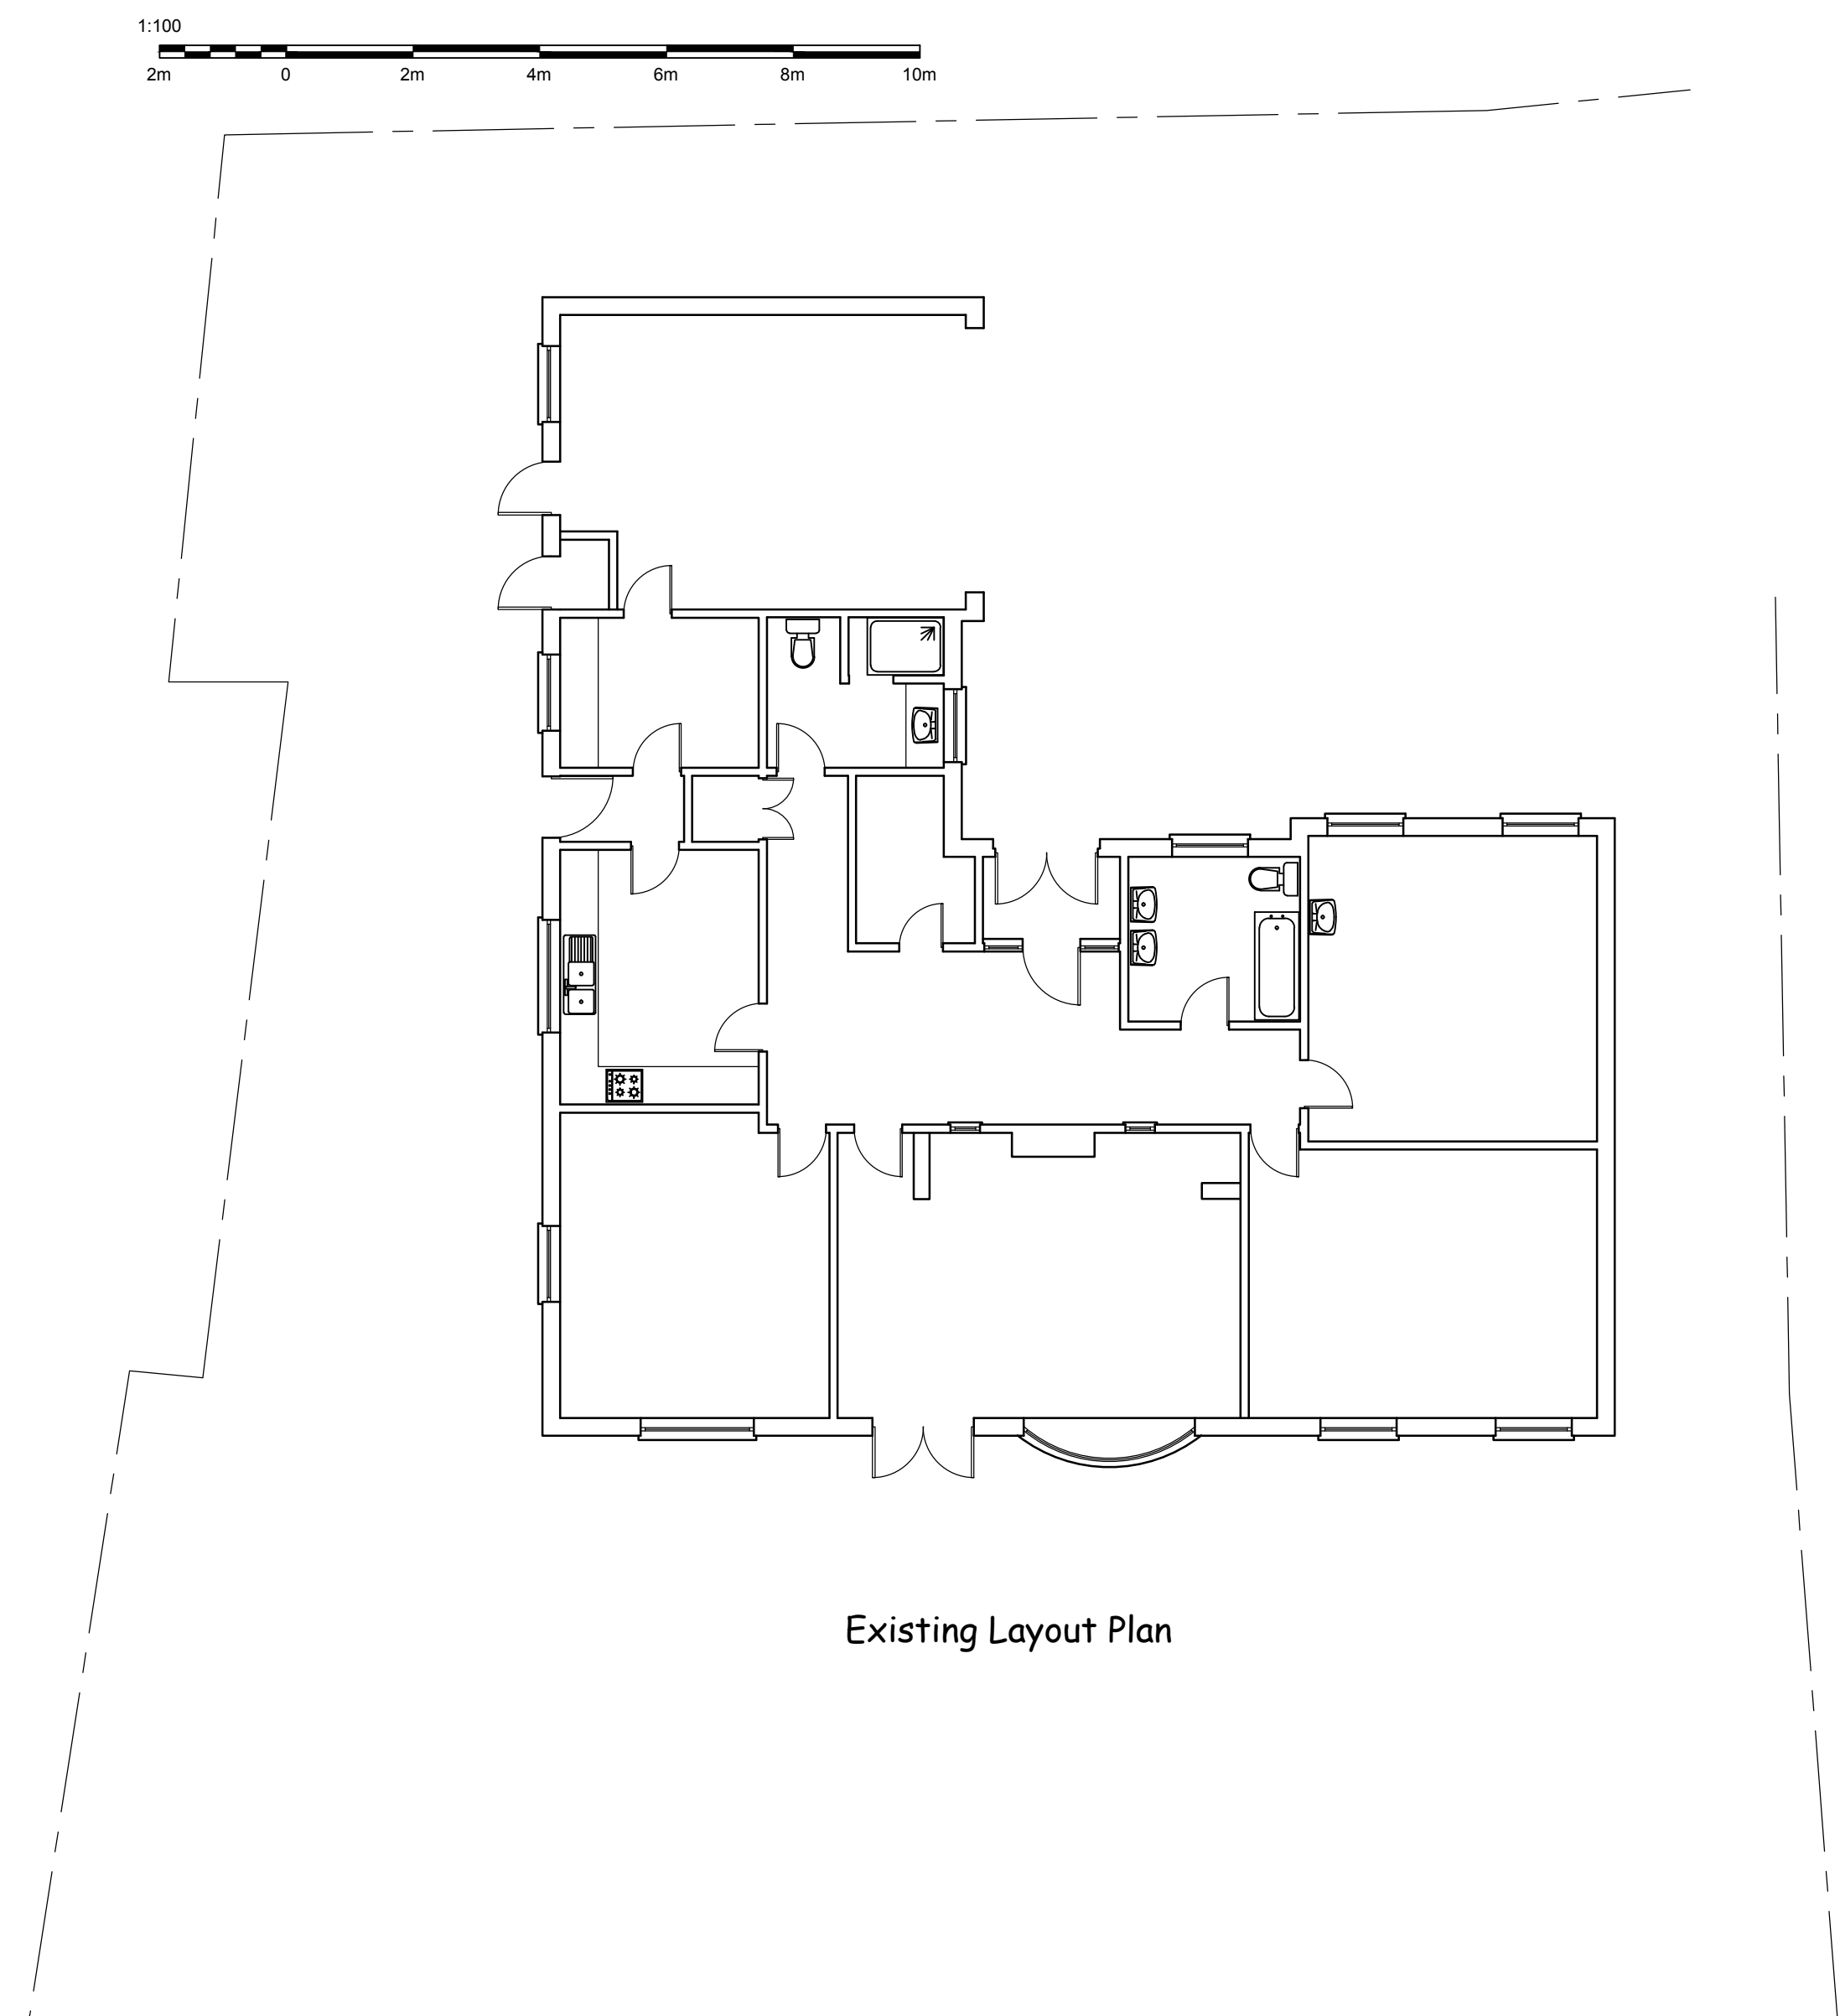


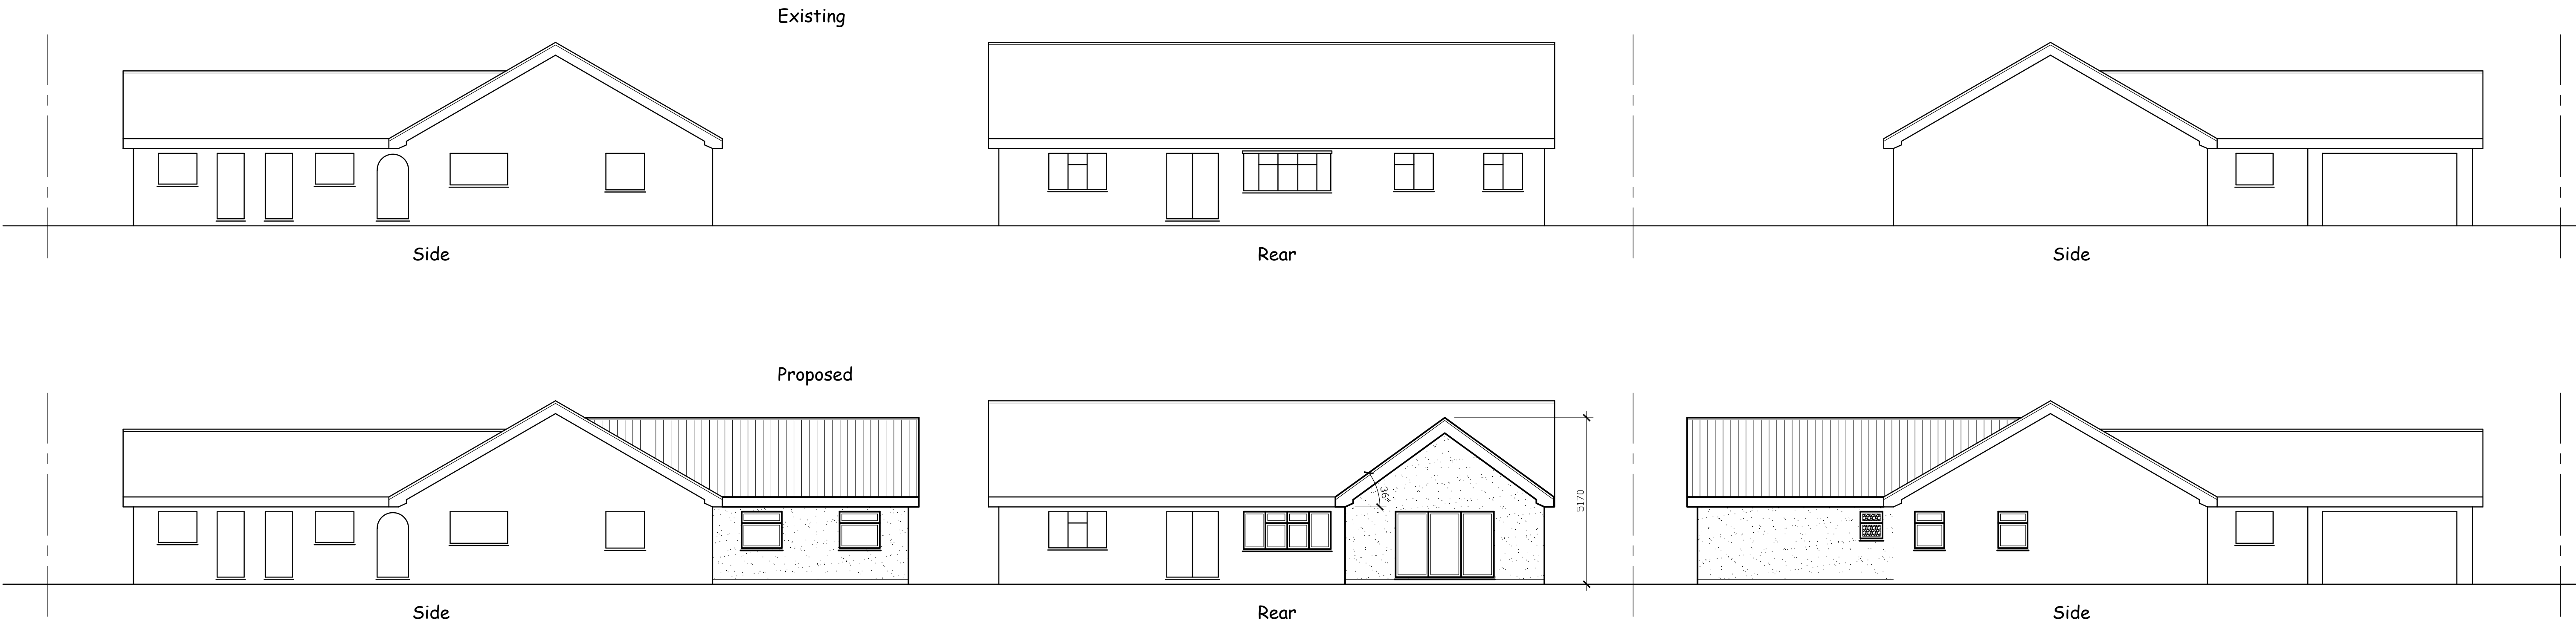

Drawing prepared for the purpose of Planning Permission and/or Building Regulation approval.
All dimensions to be checked on site before works commence.
Internal room layouts and fittings to client's requirements.
Actual boundary lines to be confirmed on site between parties concerned prior to commencement of work and no part of the new construction to project over the boundary.
Underground services may have been assumed and therefore they should be located prior to commencement.

Project

Single Storey Extension & Detached Building
3 Grosvenor Crescent
Burbage
Leicestershire
LE10 2BQ

Drawing

Elevations, Existing Plan, Site & Location

Drawing Ref: Planning 01
Scales 1:100, 1:1250 & 1:500 at A1

Date January 2025

Brooks Building Plans
Barry Brooks Tel. 07879 655 641

