




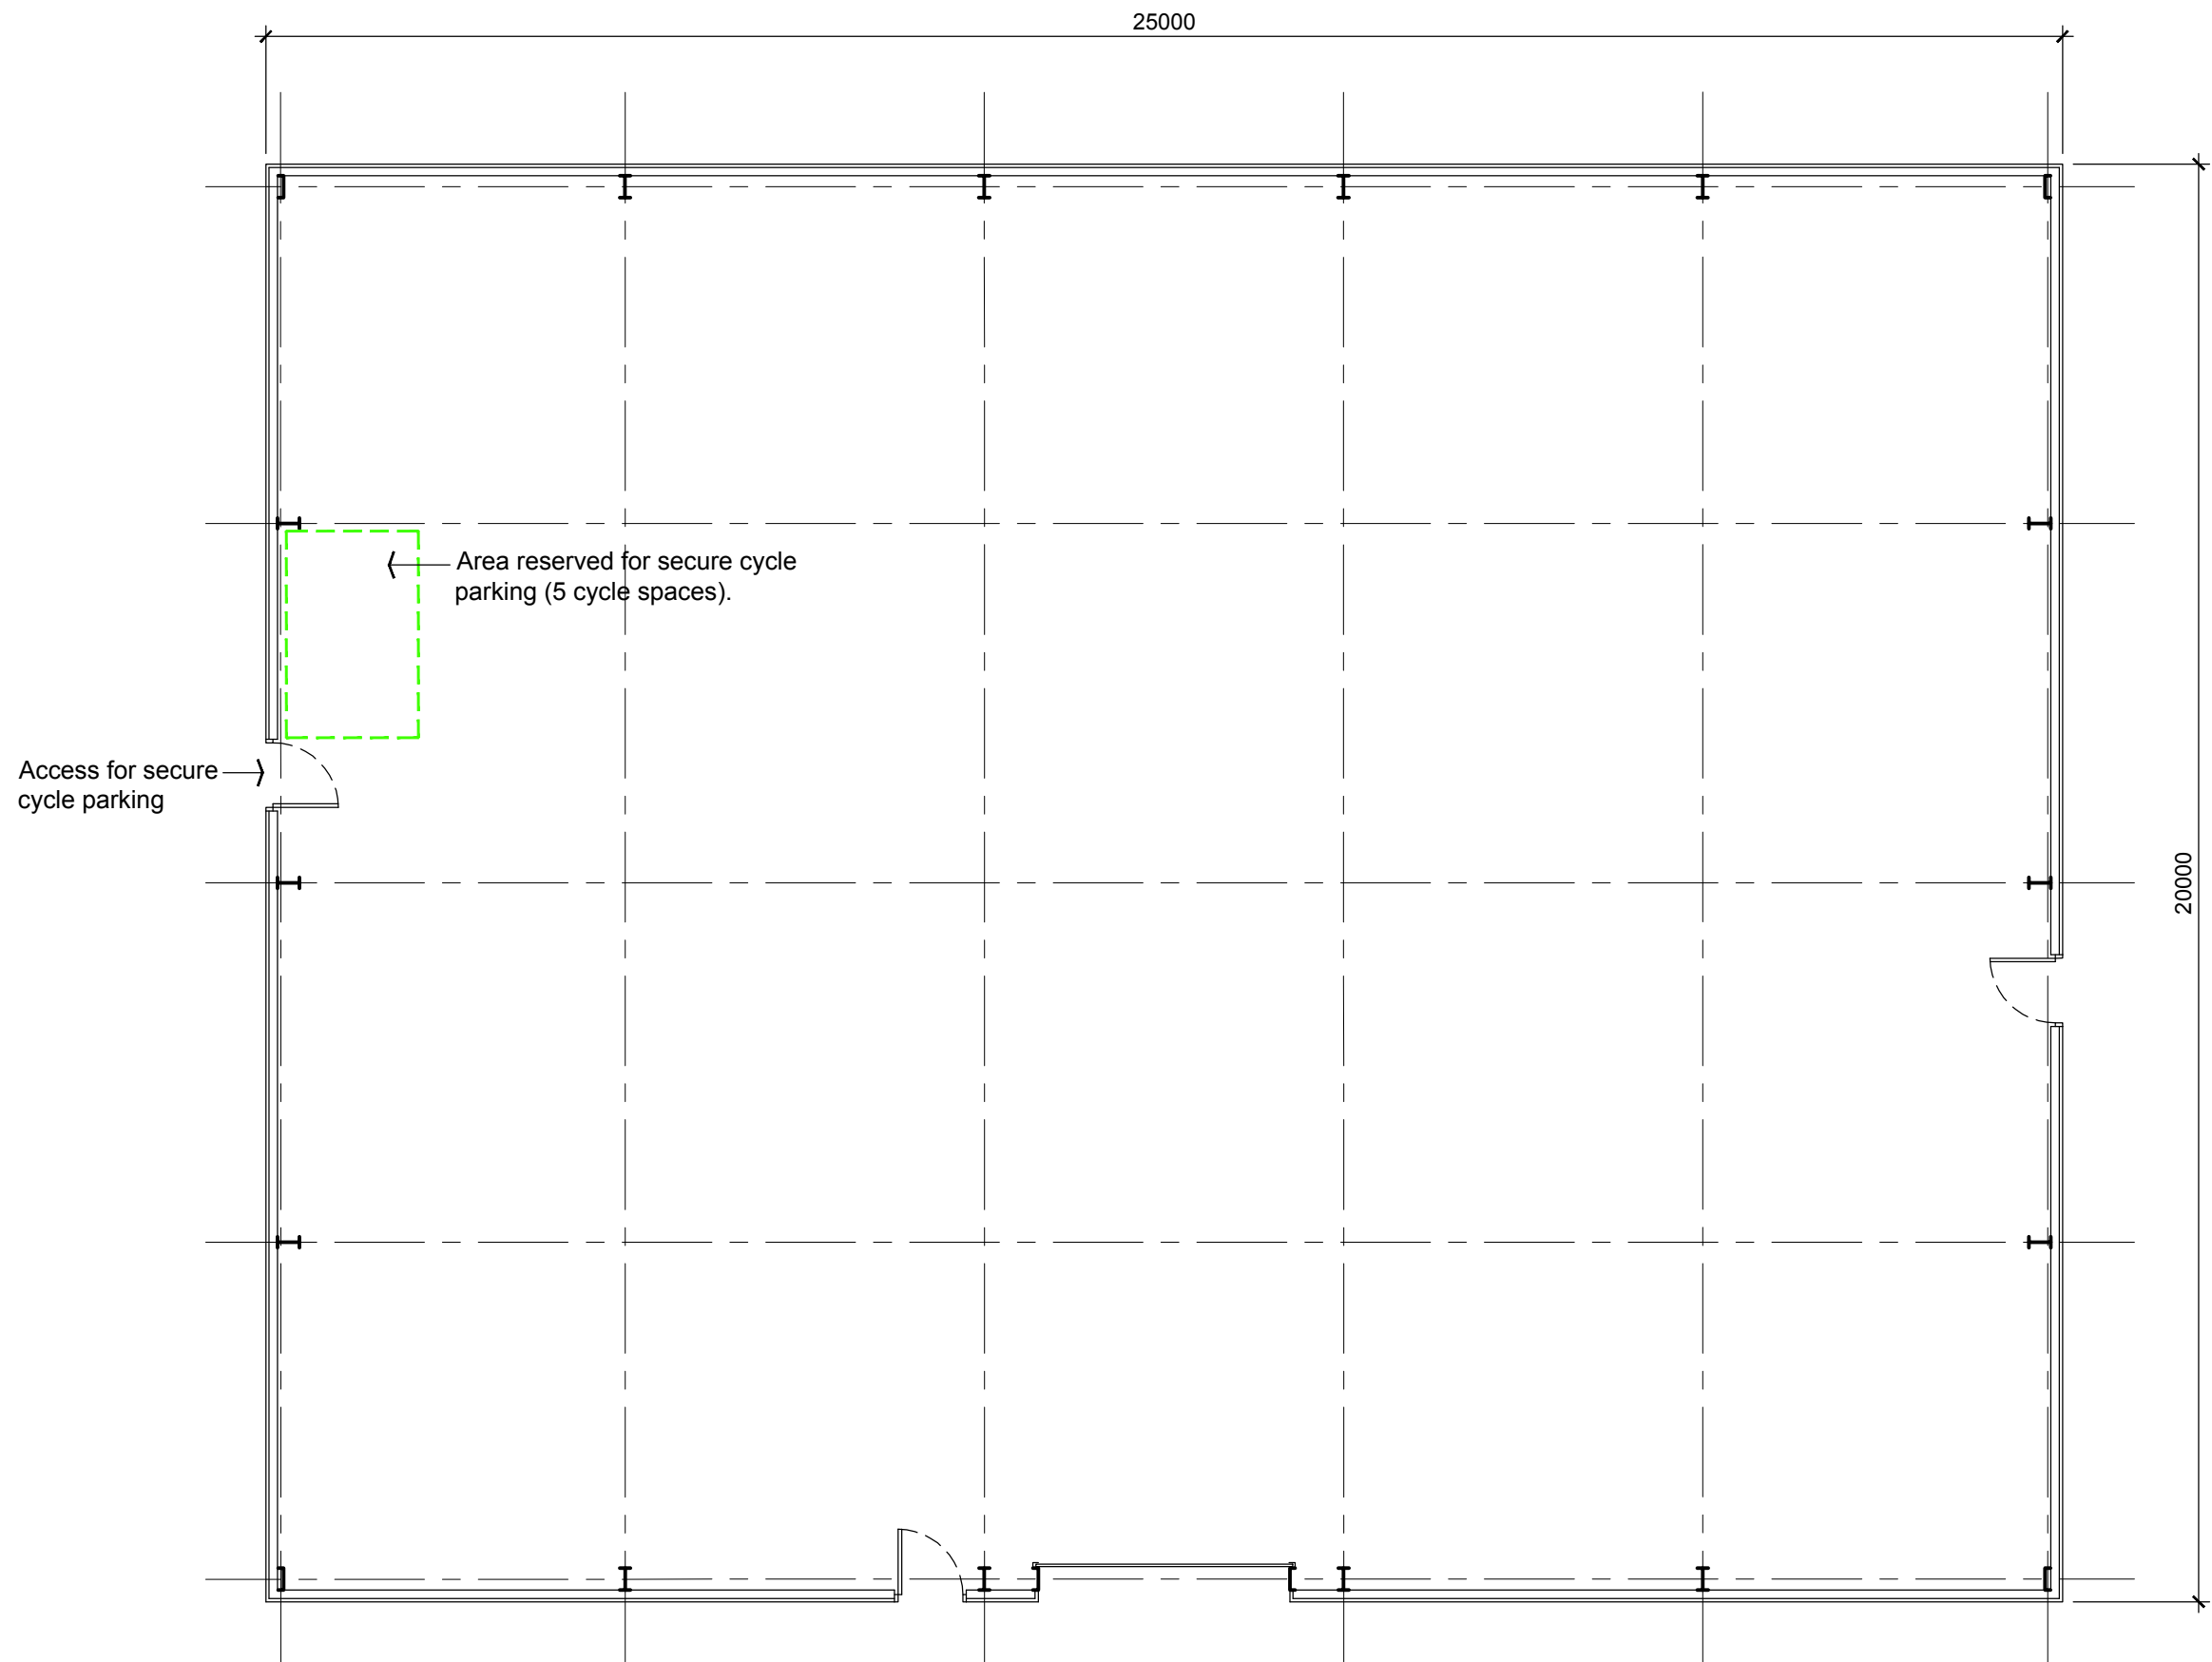


Proposed Layout

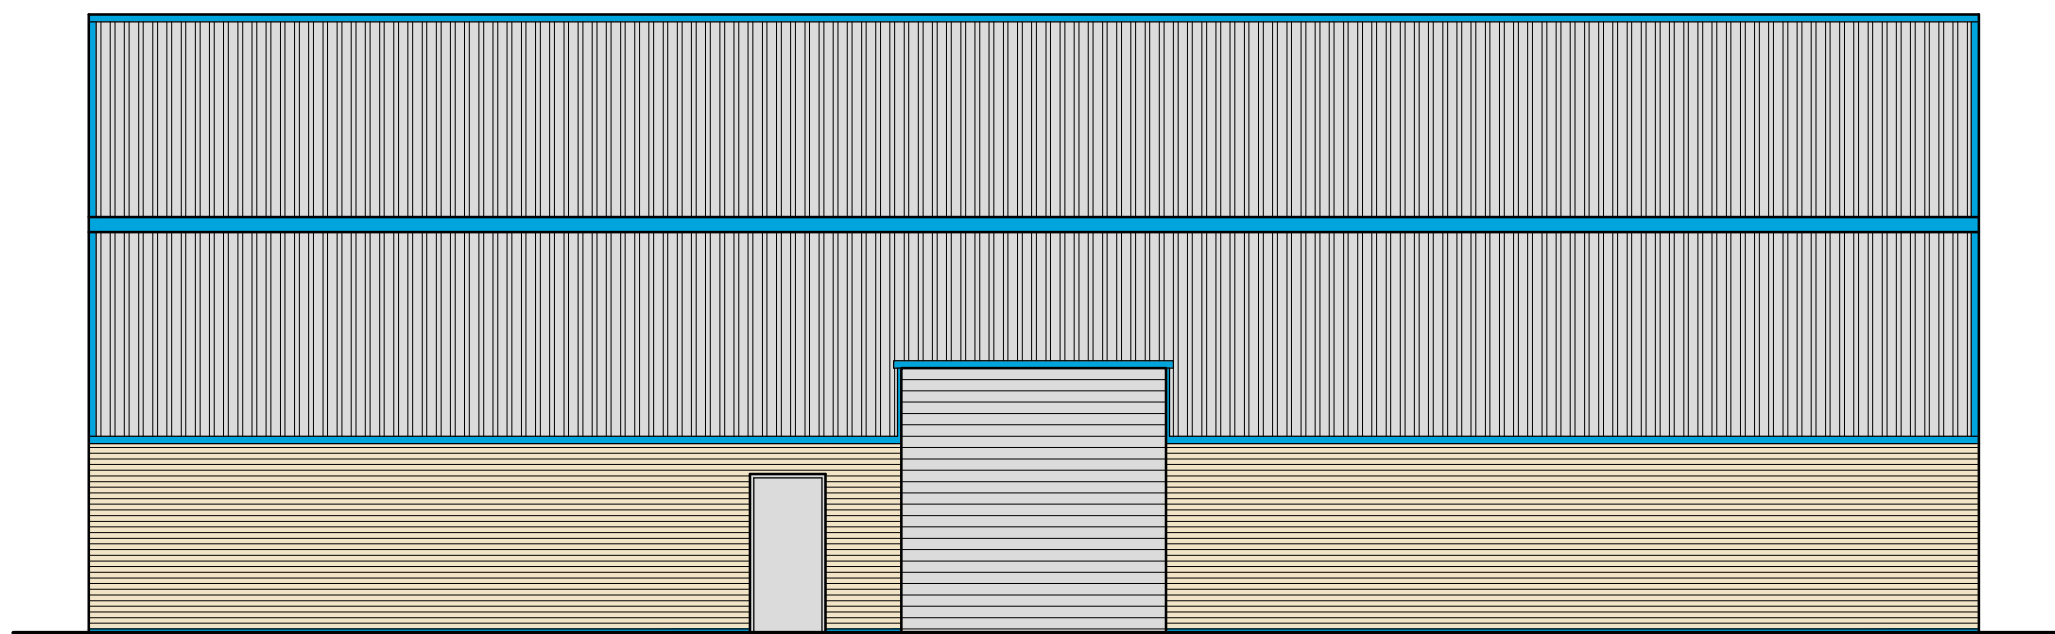


Proposed South West Elevation

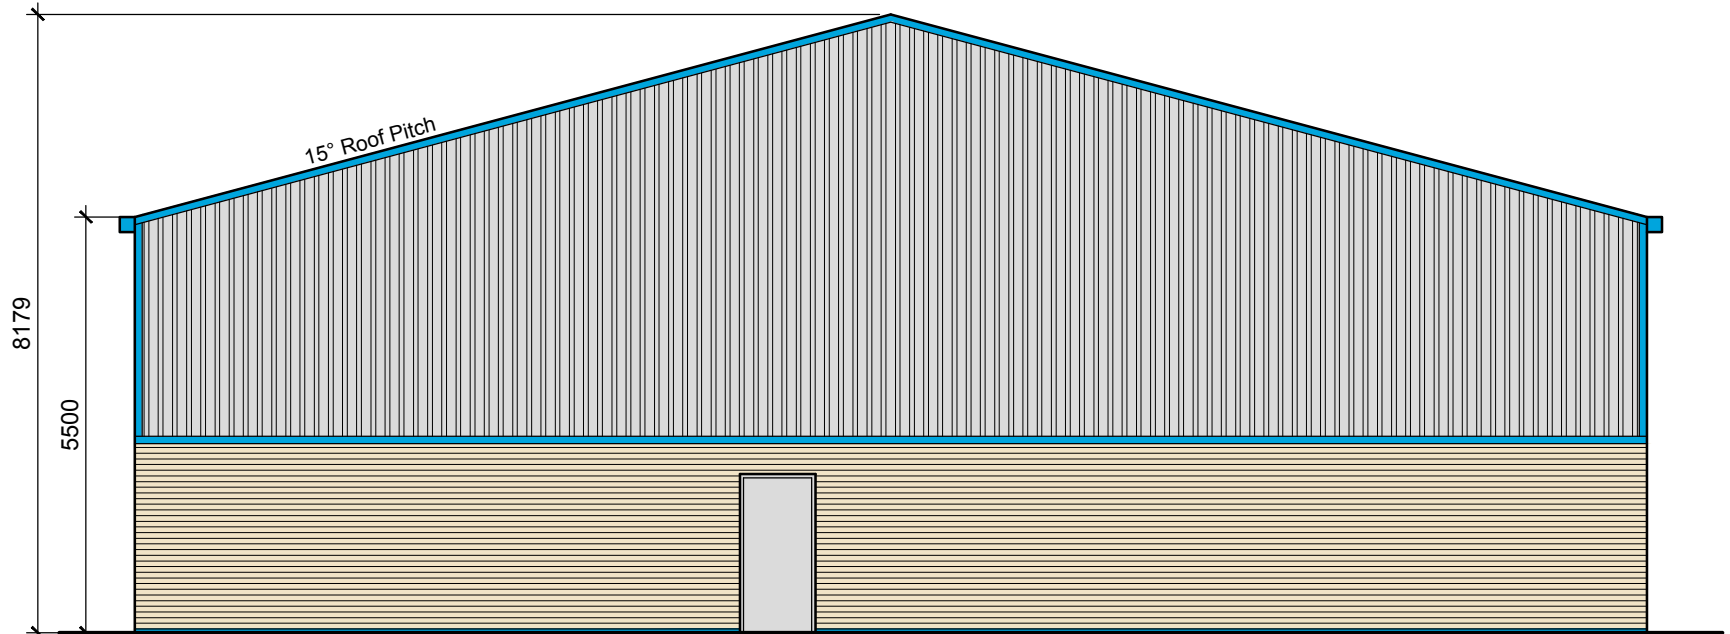

Proposed South East Elevation

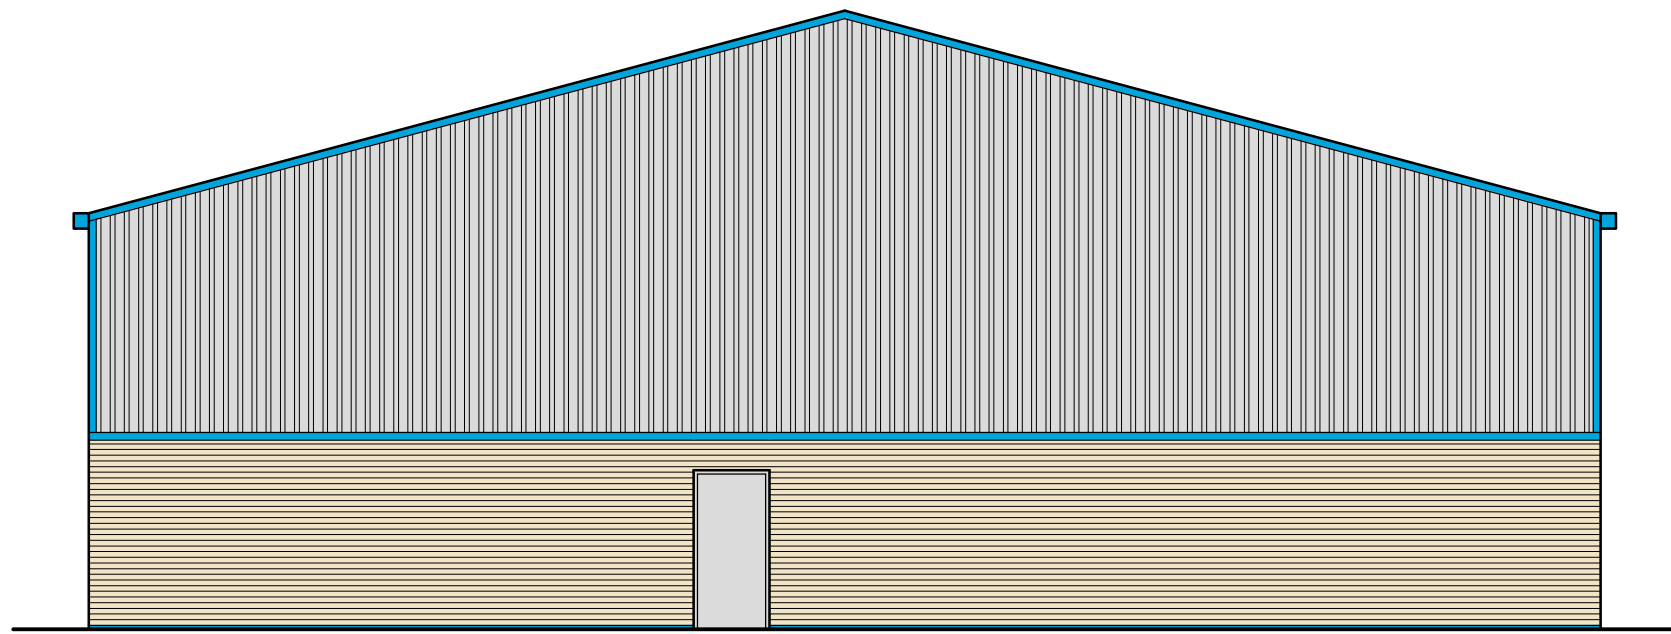

Proposed North West Elevation

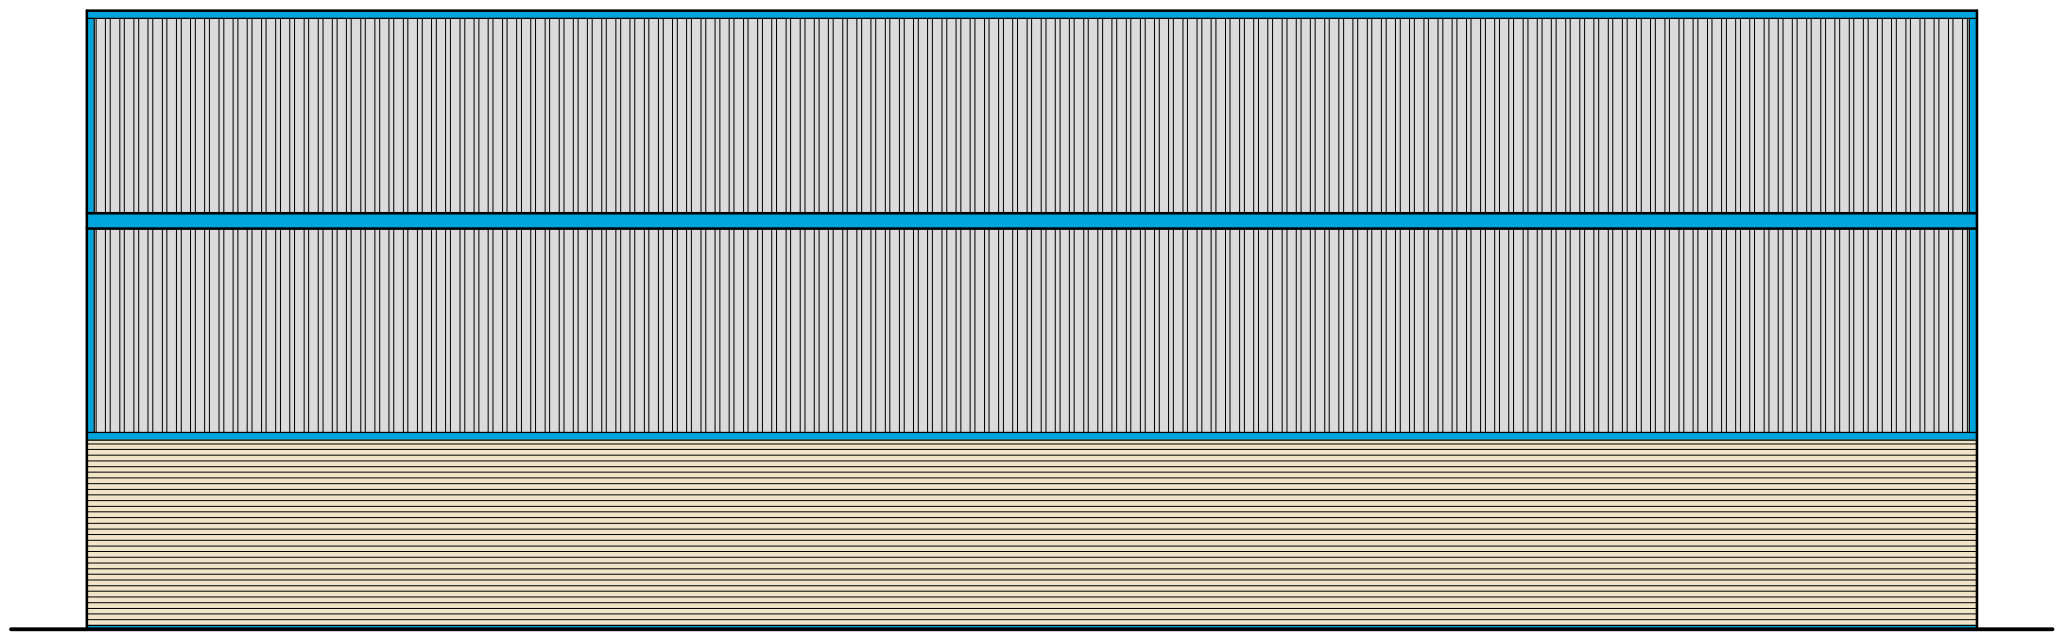

Proposed North East Elevation