

EAST ELEVATION

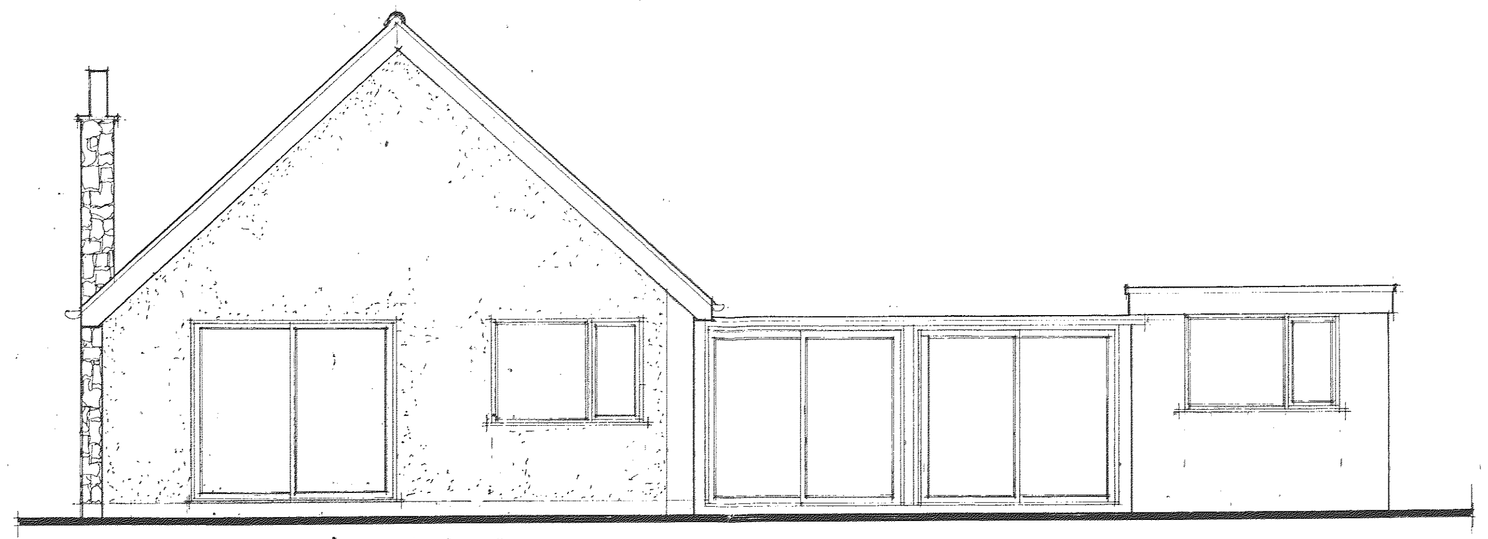

WEST ELEVATION

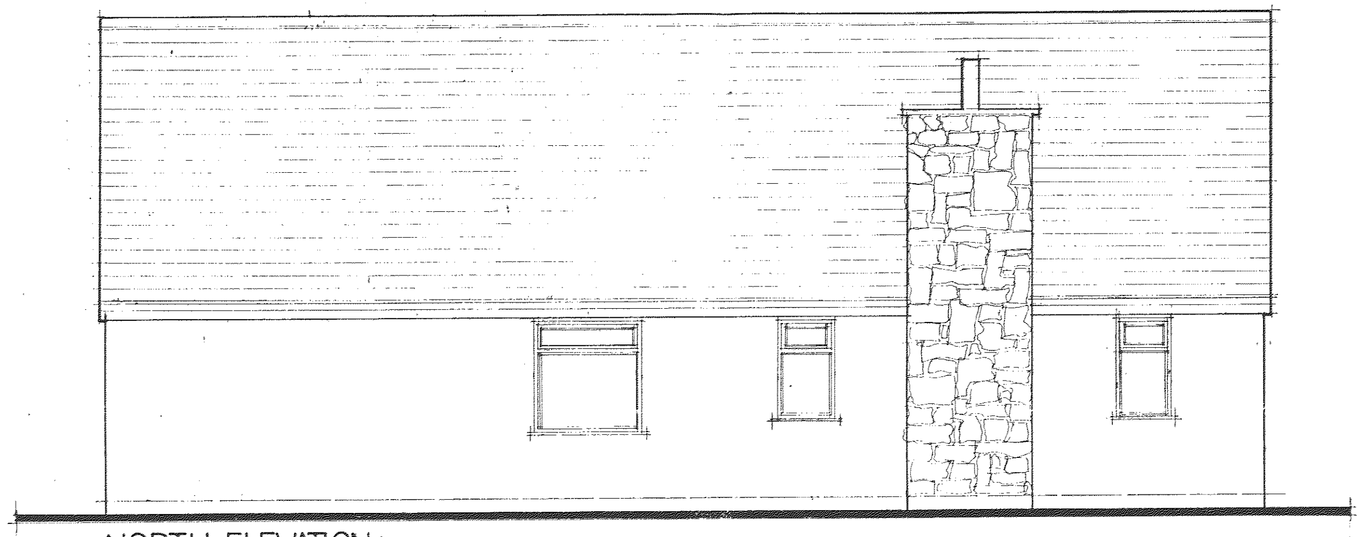

NORTH ELEVATION

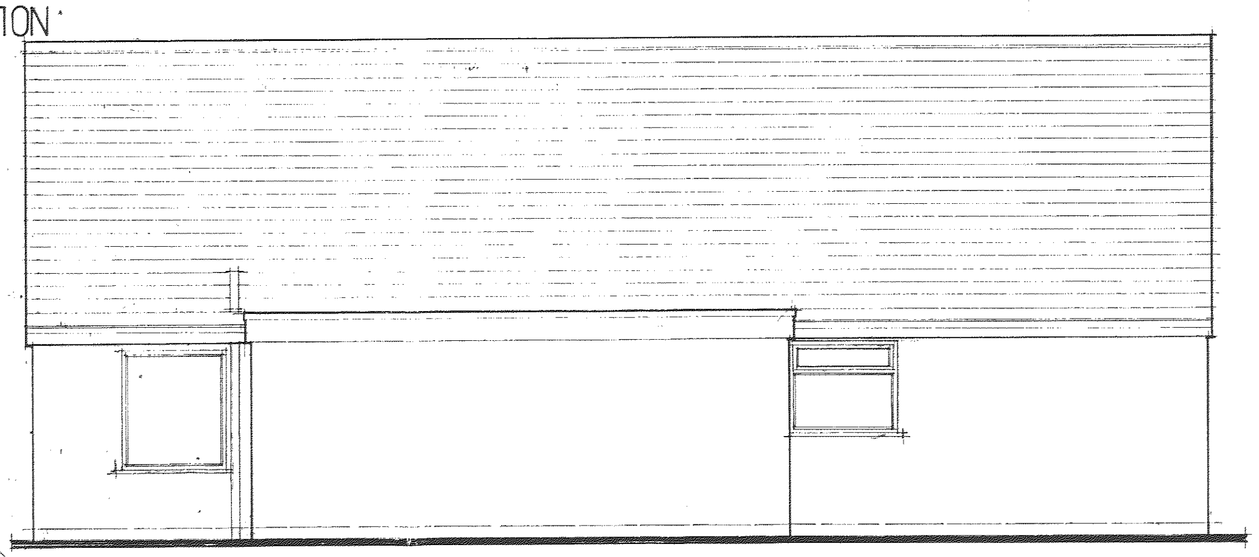

SOUTH ELEVATION

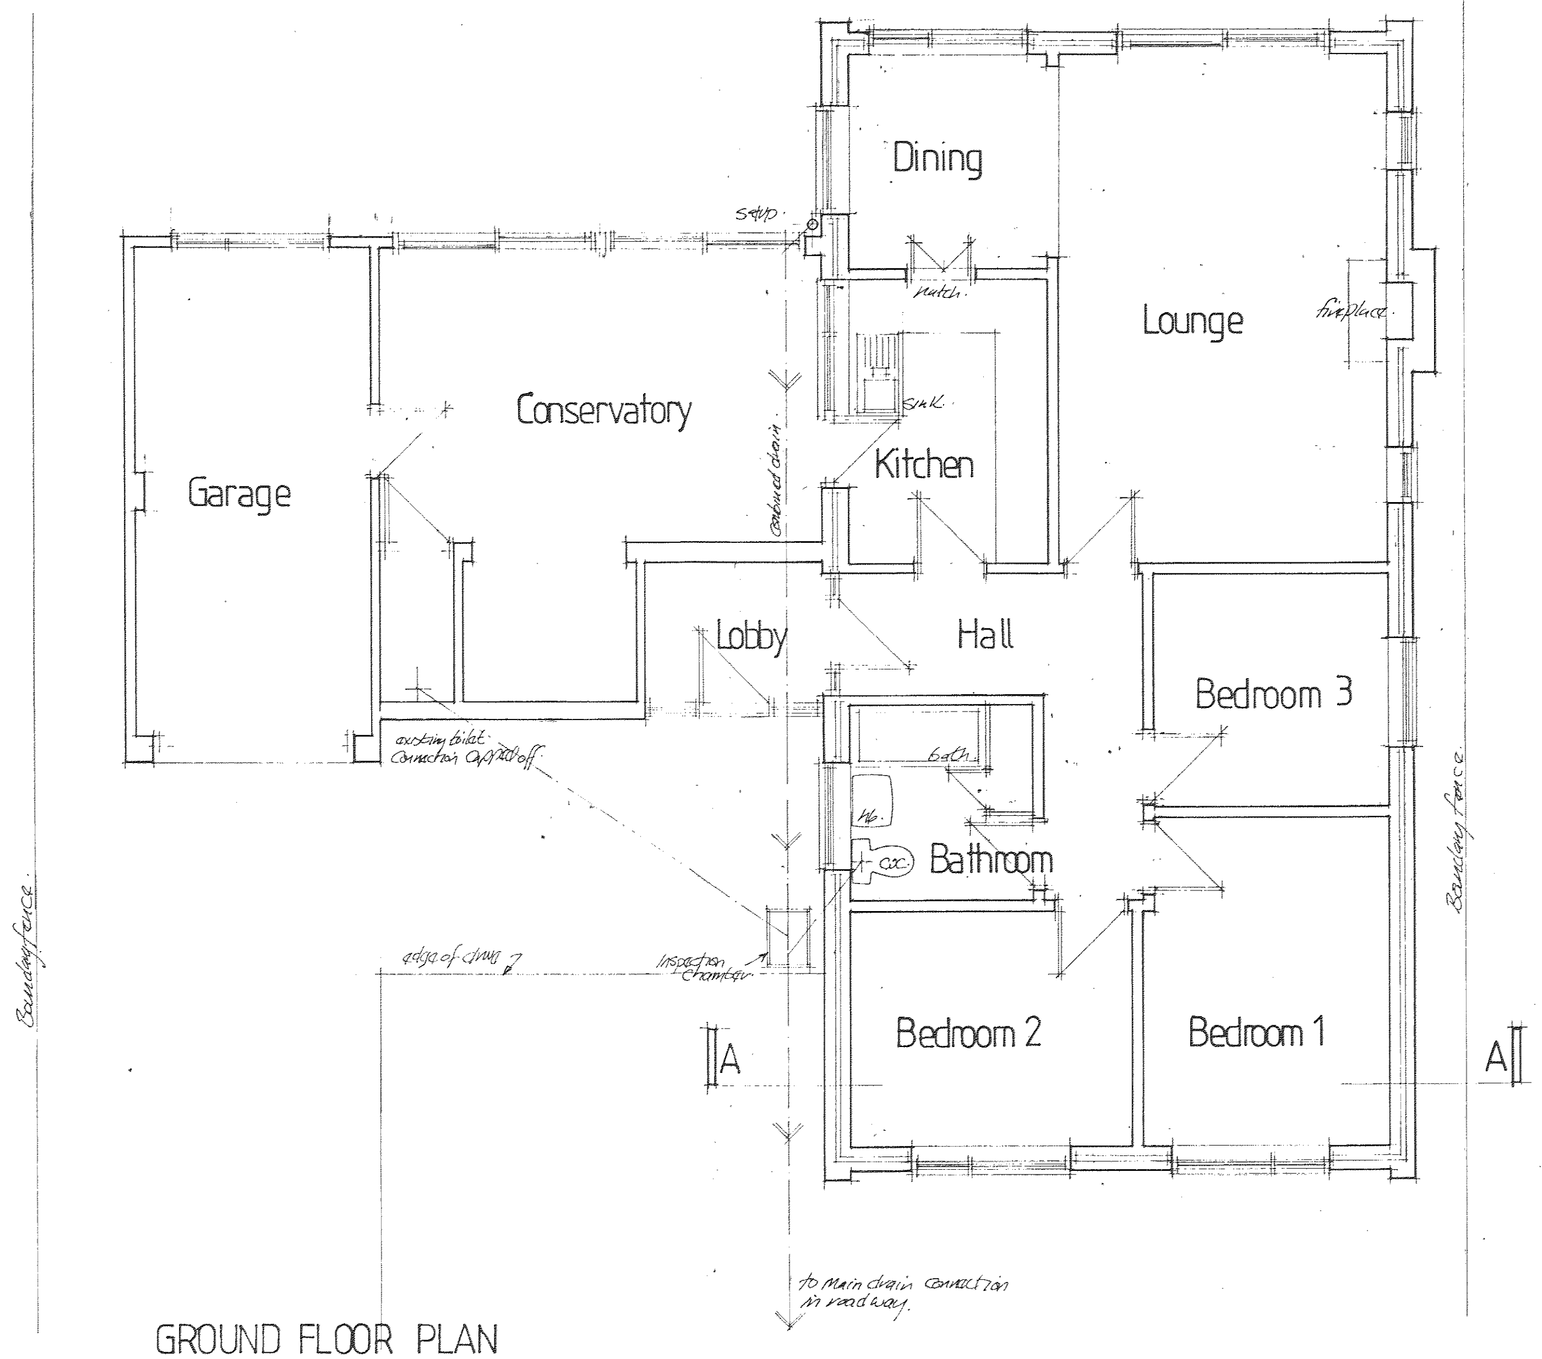

GROUND FLOOR PLAN

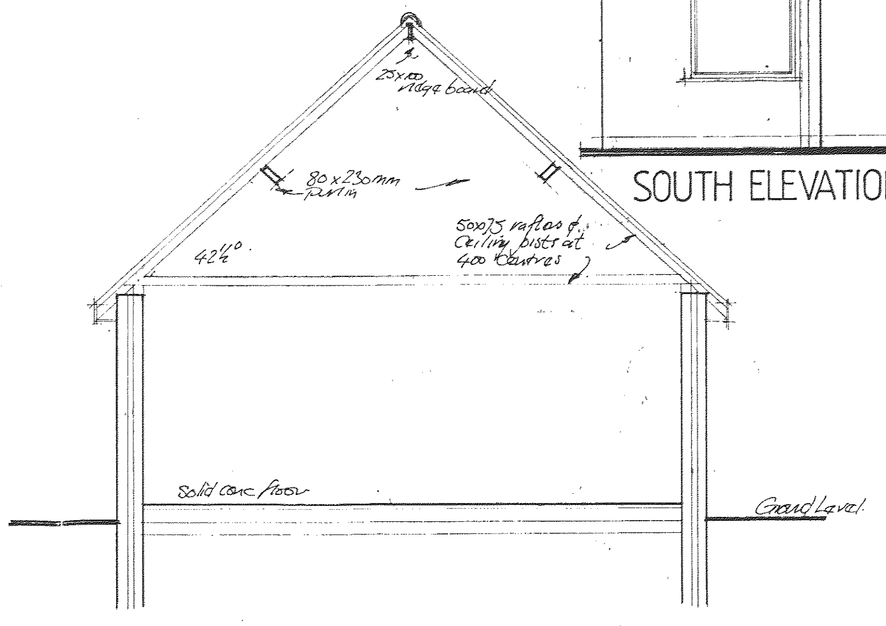

SECTION A-A

DEVELOPMENT SERVICES
RECEIVED

EXISTING PLANS & ELEVATIONS	dwg no 575 01
Windrush High Tor East Earl Shilton Leics LE9 7DL for Mr S Townsend	scale 1:50
	date Jan 08

DESIGNS 71 Station Road Stoke Golding Nuneaton Warks CV13 6EY tel 01455 212257