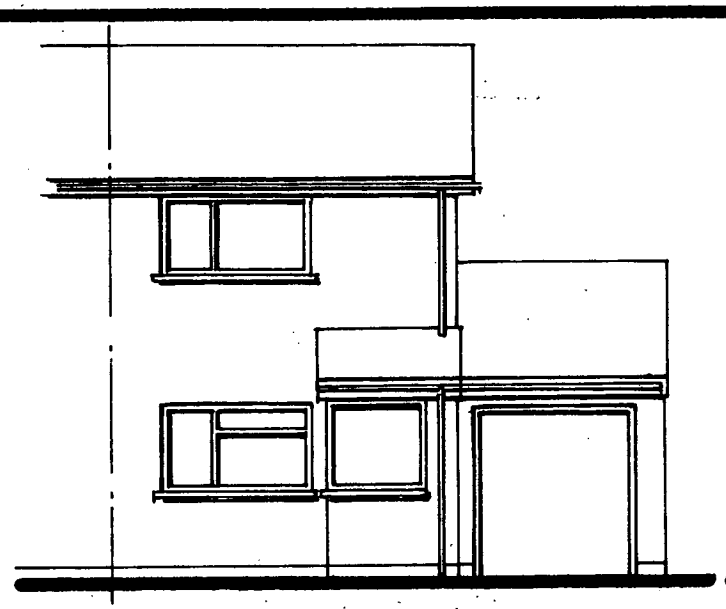

Front Elevation

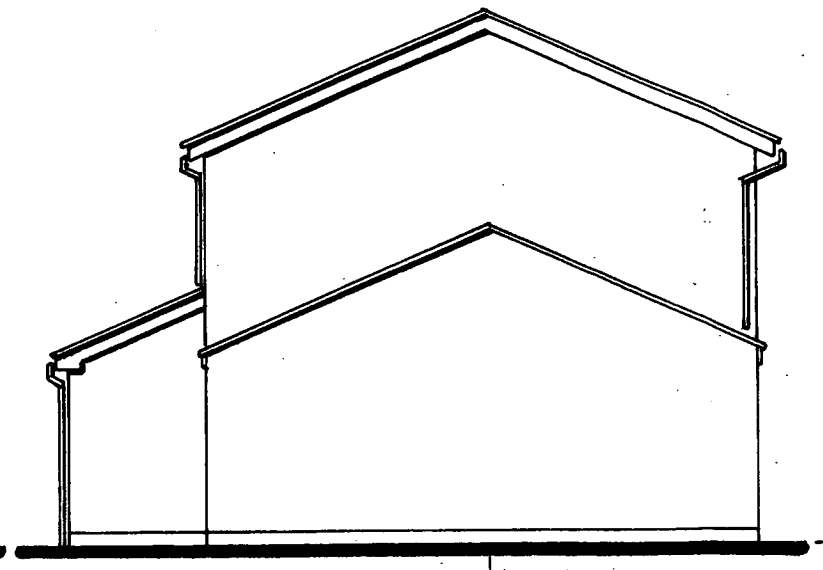

Side Elevation

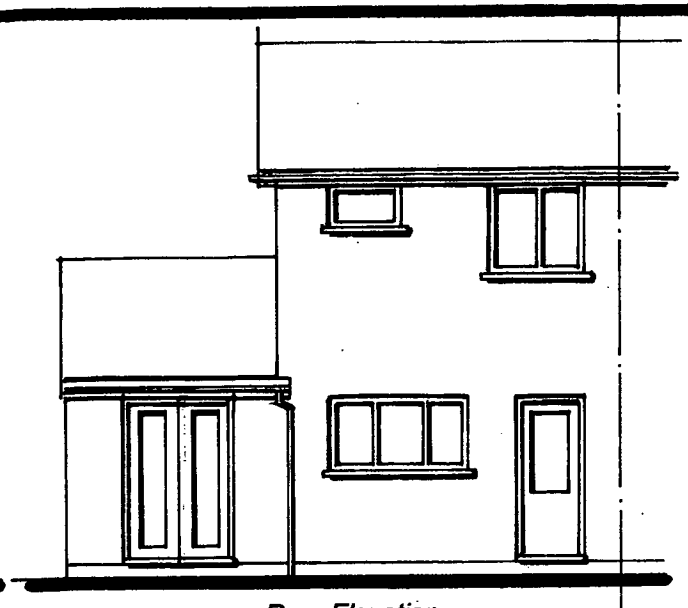

Rear Elevation

DEVELOPMENT SERVICES
21 MAY 2008
RECEIVED

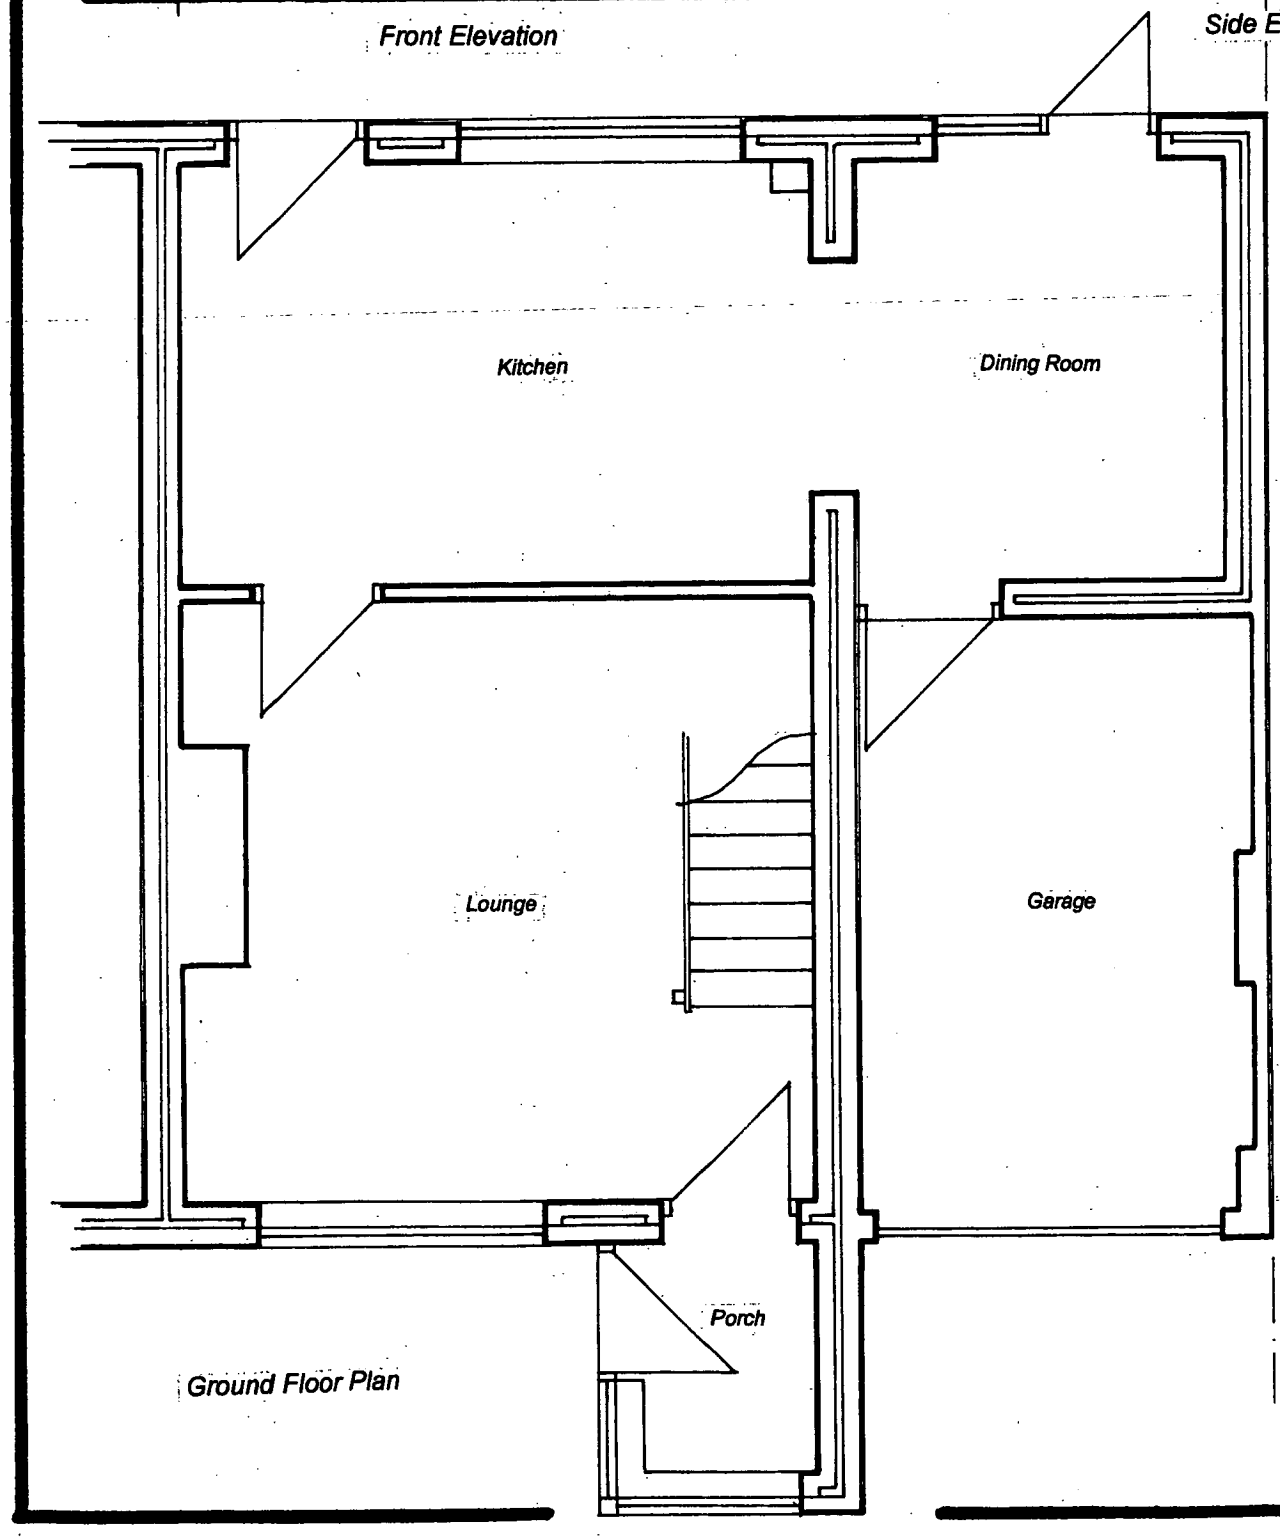

Ground Floor Plan

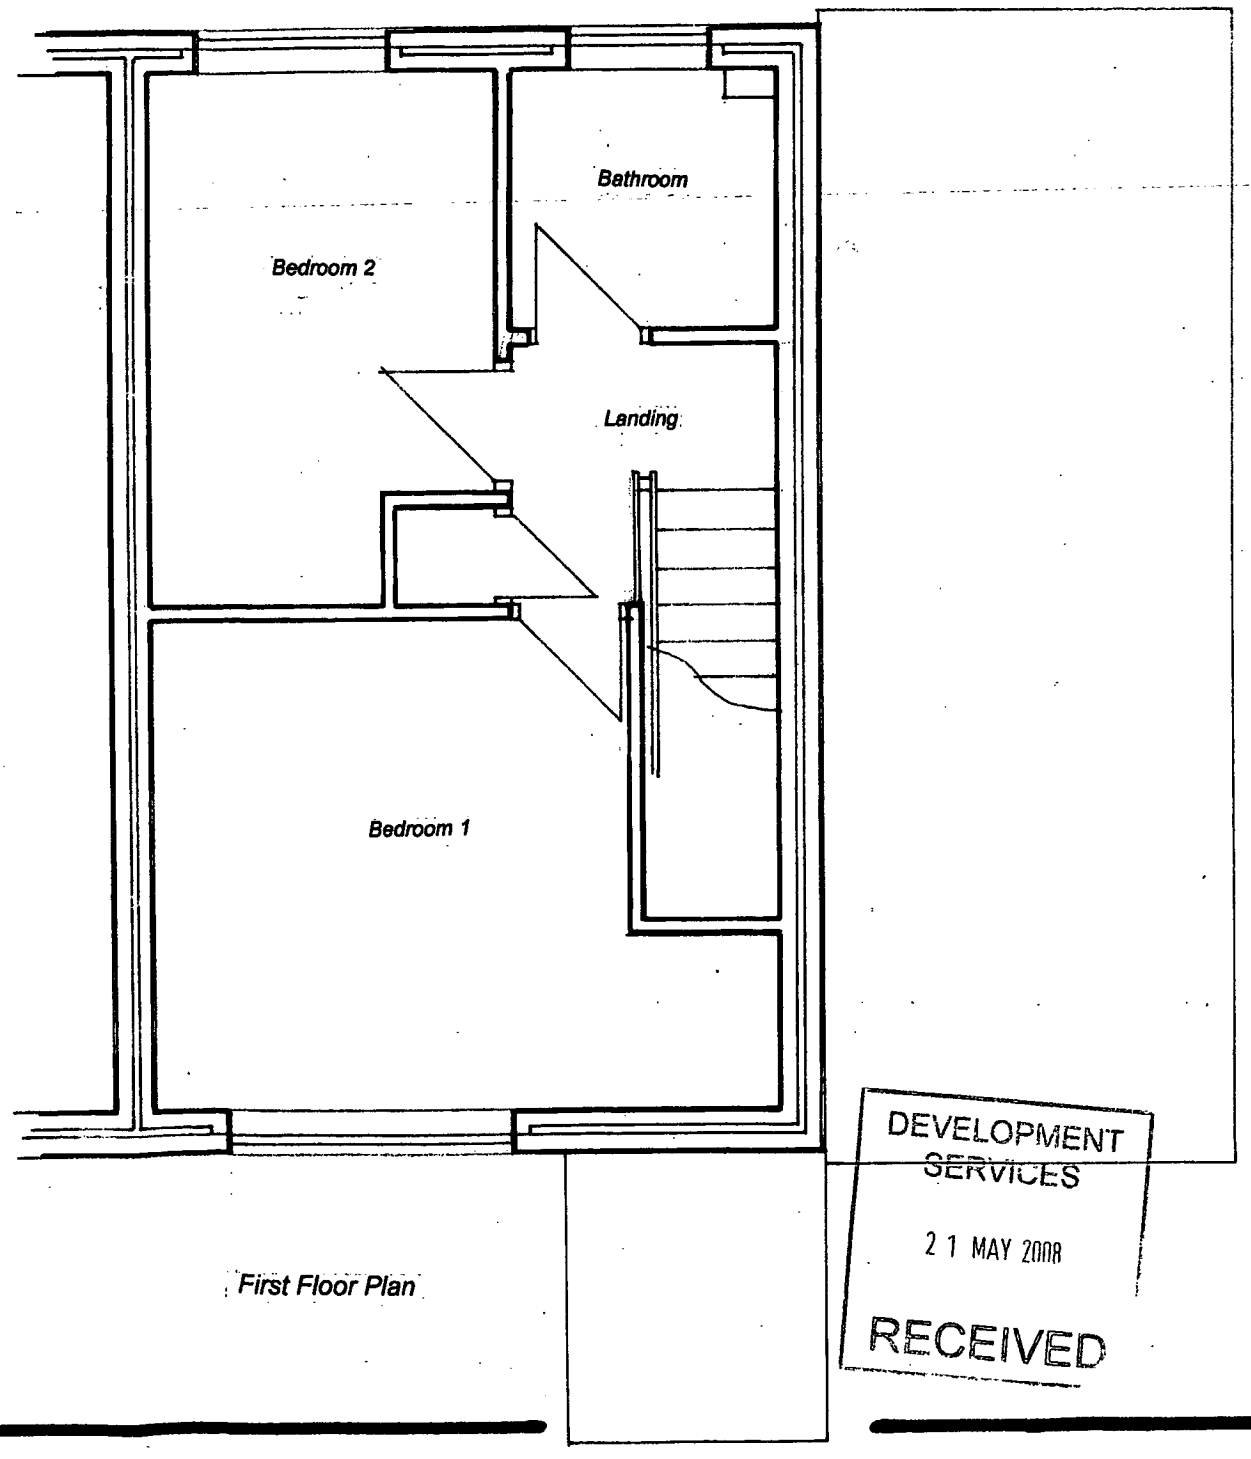

First Floor Plan

DEVELOPMENT SERVICES
21 MAY 2008
RECEIVED

Existing Layout of 38 Walcote Close, Hinckley

Scales:- 1:50 & 1:100
April 2008 Drg 1 of 3