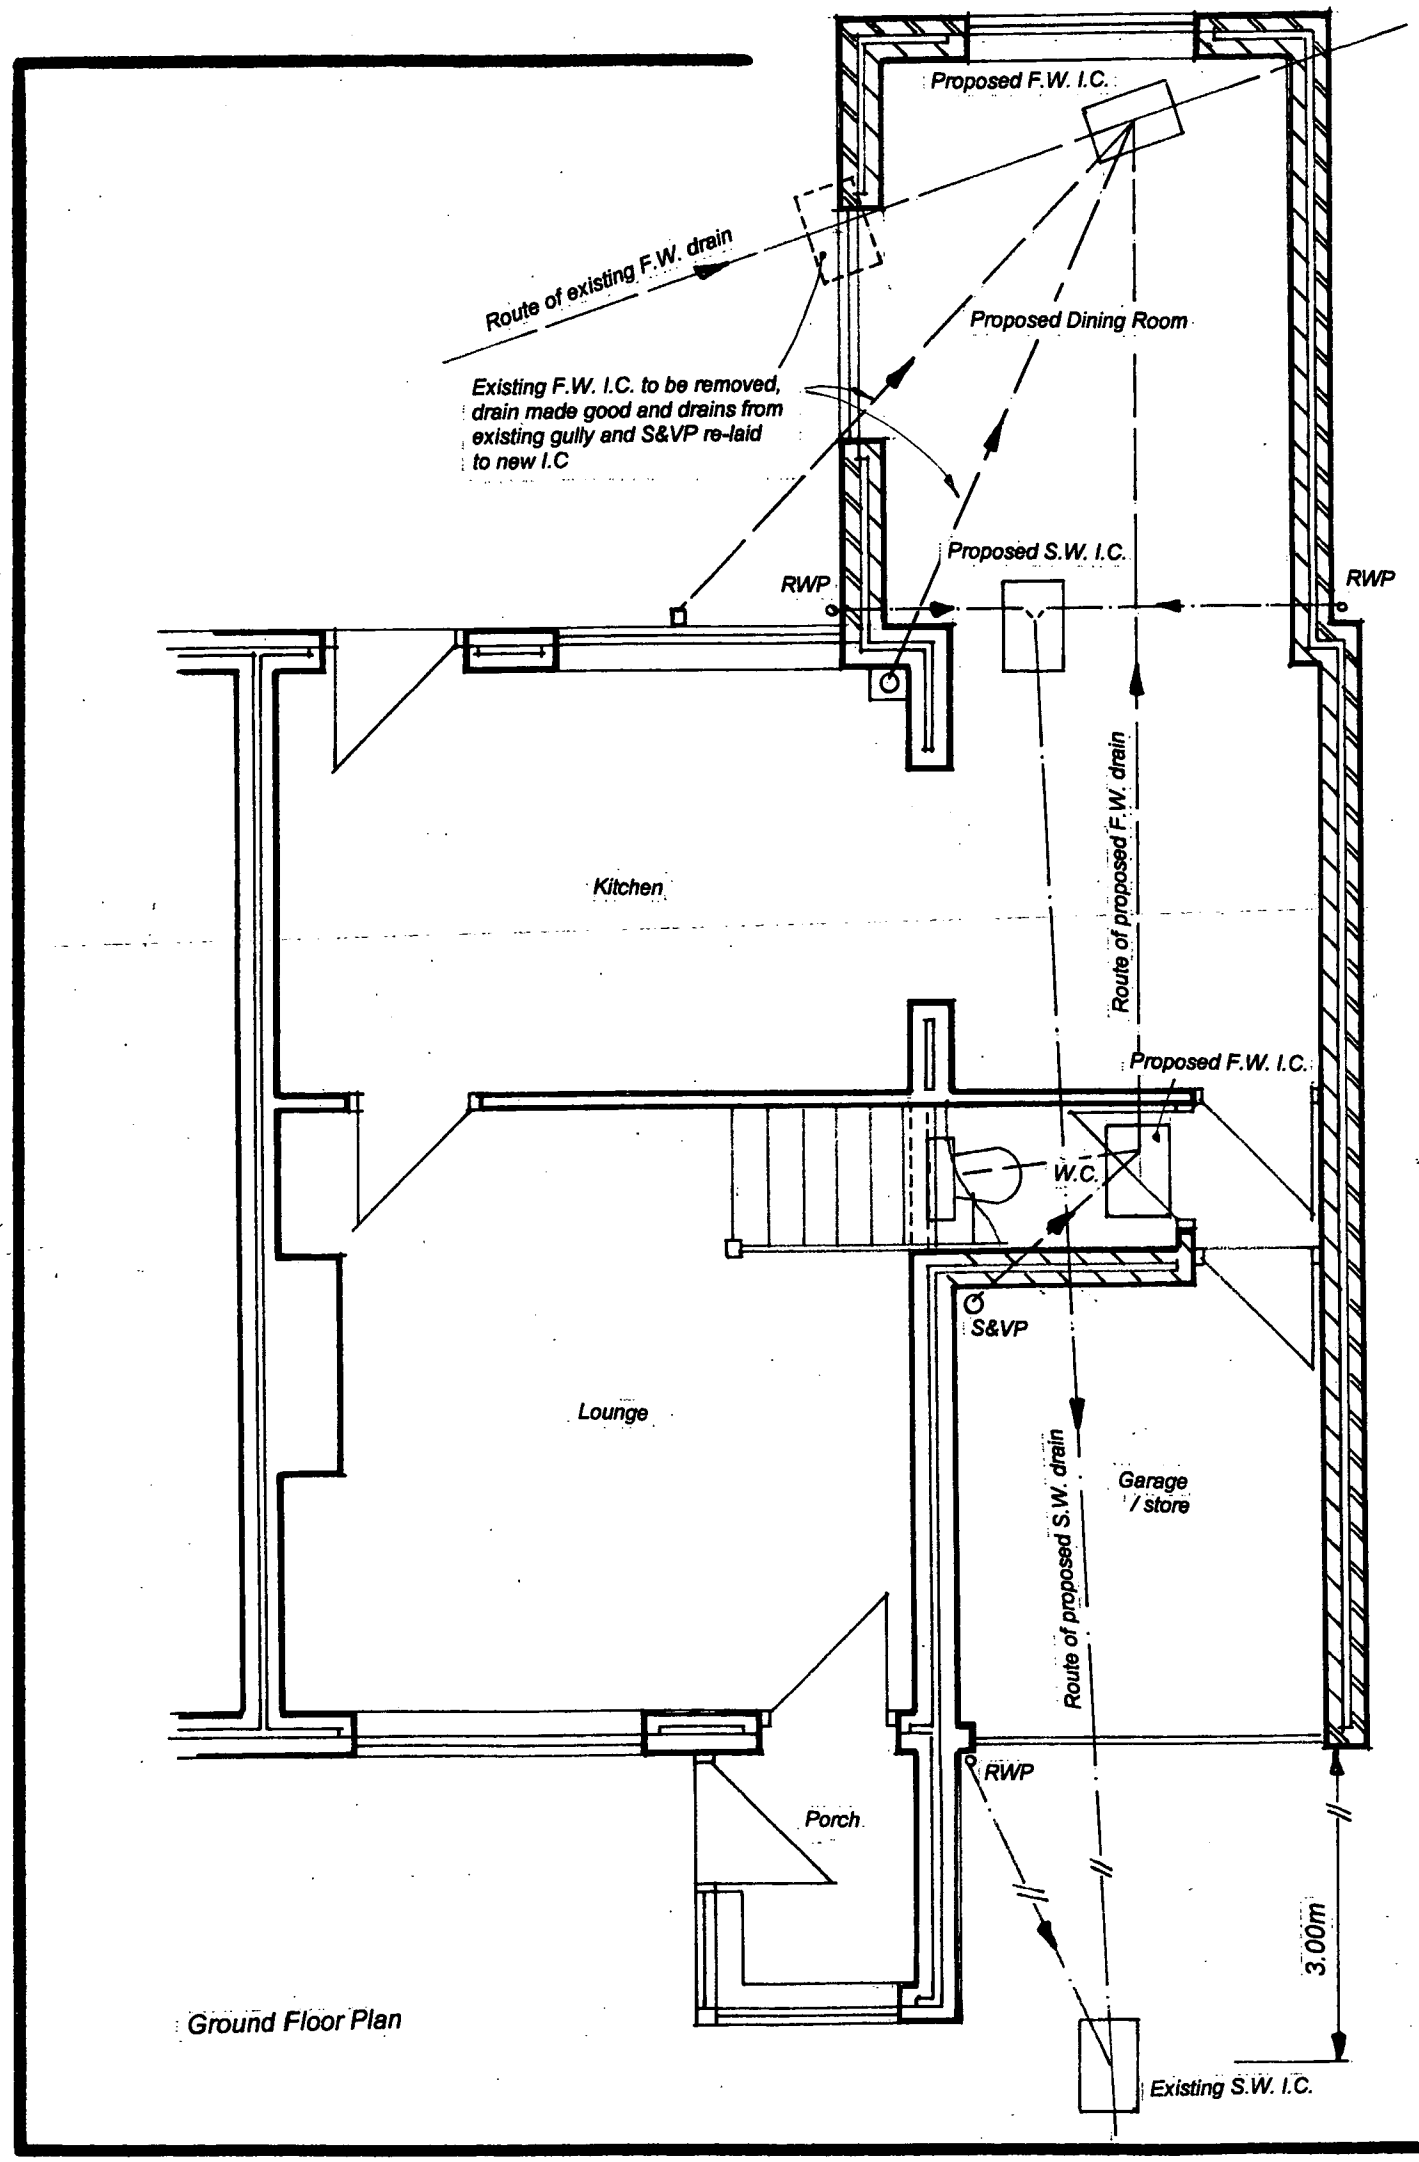

Ground Floor Plan

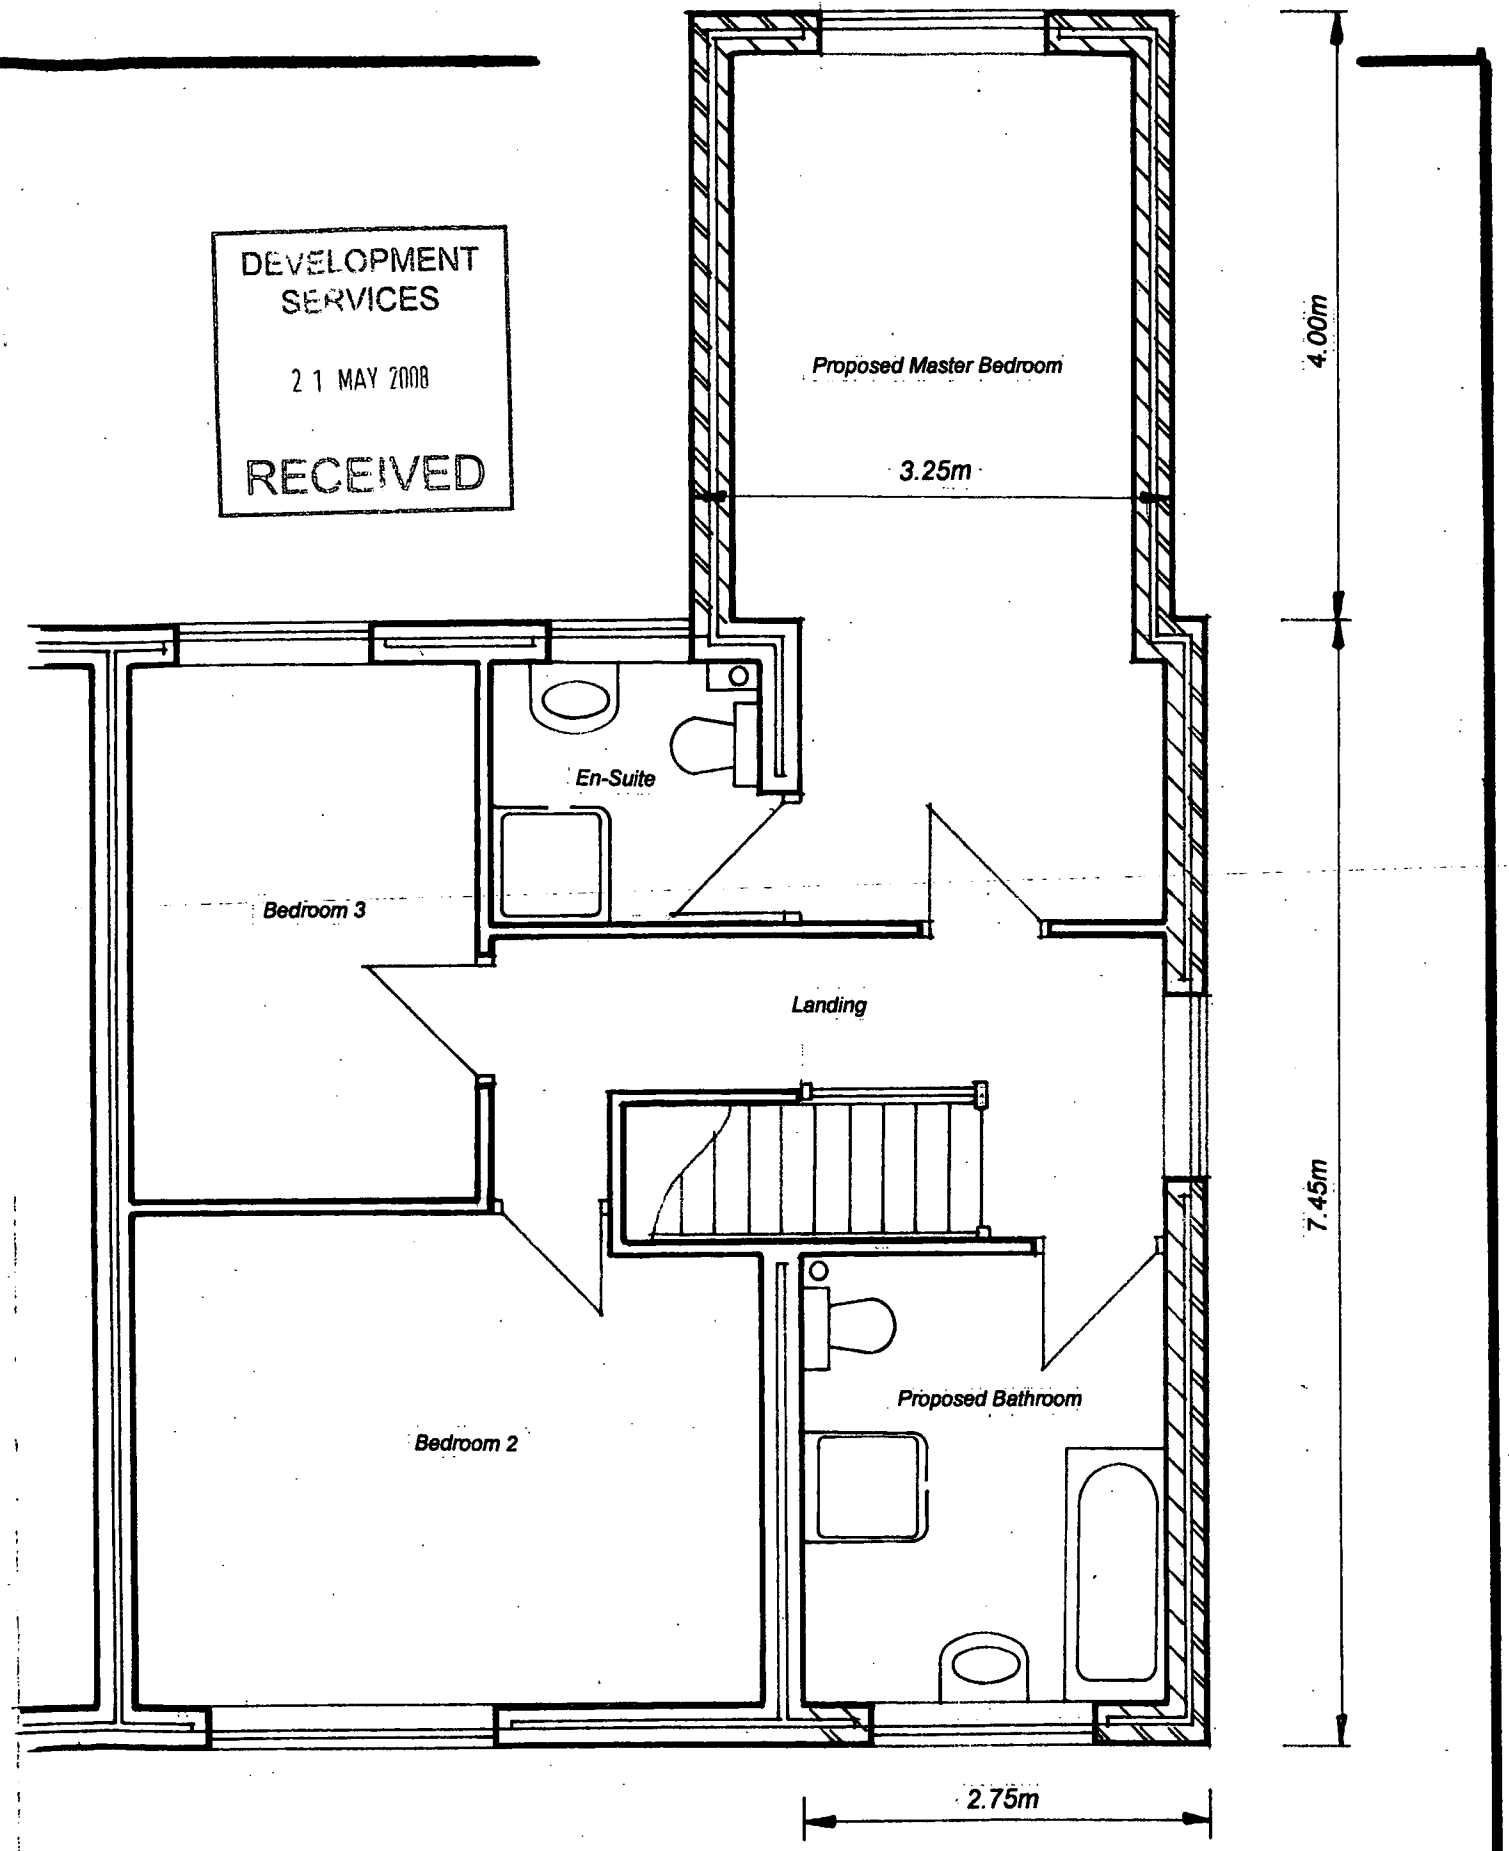

First Floor Plan

Proposed Extension at 38 Walcote Close, Hinckley
Scale:- 1:50
April 2008 *Drg 2 of 3*