


Existing Front Elevation

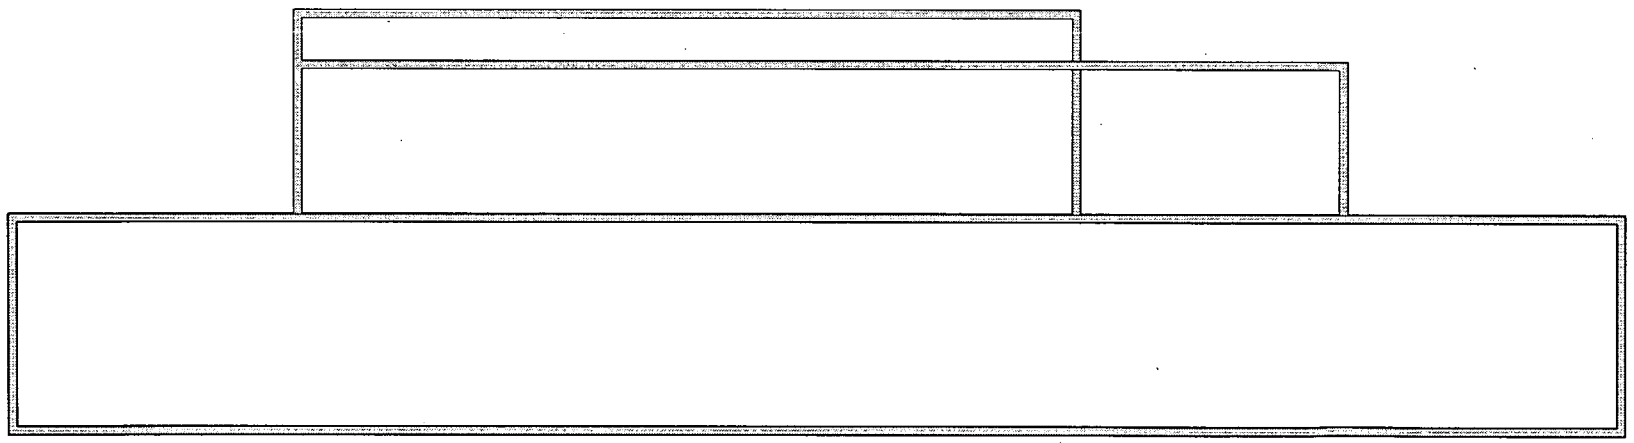

Existing Side Elevation

DEVELOPMENT SERVICES

07 JUL 2009

RECEIVED

JOHN CLEVELAND COLLEGE			
Enclosing of Quad Area & Garages			
Scale: 1 : 100	Drawn: BJ Botterill	Drawing no: BJB/03	A3
Job no: 1430/03	Date: 18/06/09		
FOREST VIEW - BUTT LANE - HINCKLEY - LE10 1LE			