


Proposed Front Elevation

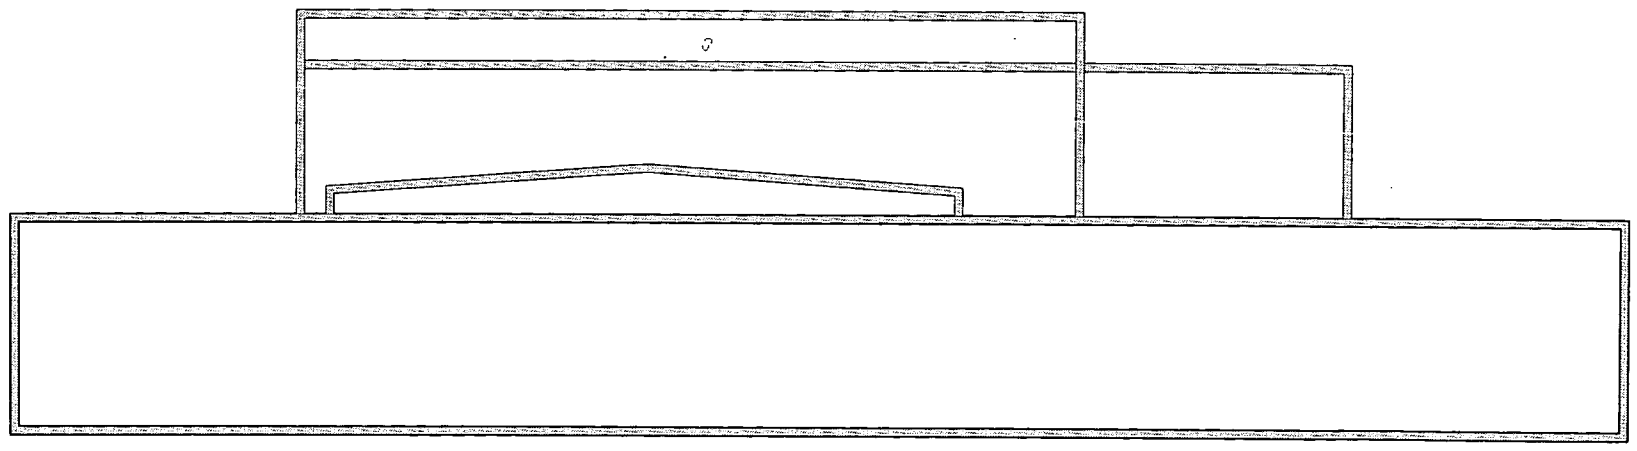

Proposed Side Elevation

DEVELOPMENT SERVICES
07 JUL 2009
RECEIVED

JOHN CLEVELAND COLLEGE			
Enclosing of Quad Area & Garages			
Scale: 1 : 100	Drawn: BJ Botterill	Drawing no: BJB/04	A3
Job no: 1430/03	Date: 18/06/09		
FOREST VIEW - BUTT LANE - HINCKLEY - LE10 1LE			