

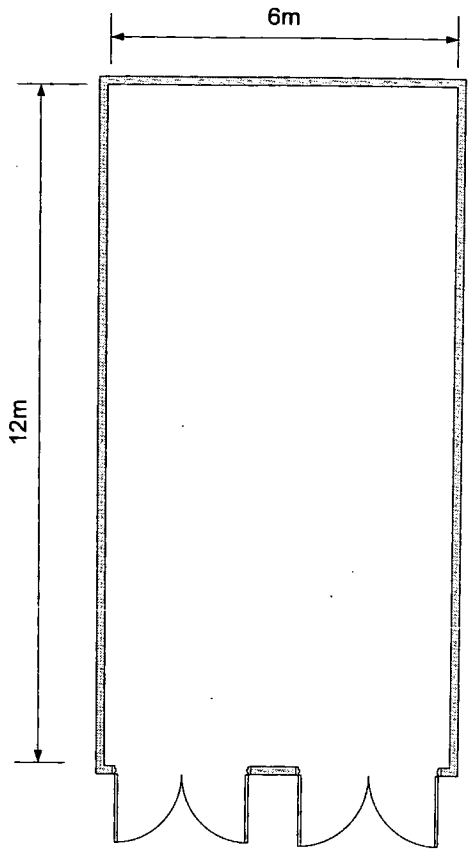


Garage
Plan

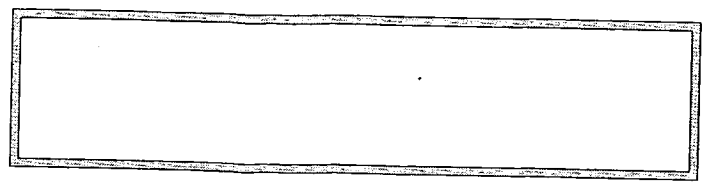

Garage Side
Elevations

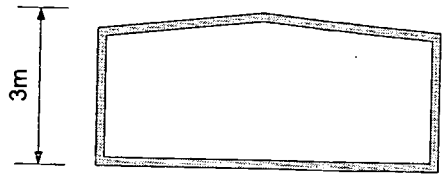

Garage Rear
Elevation


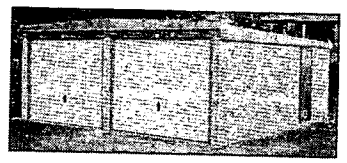


Illustration of
Garage

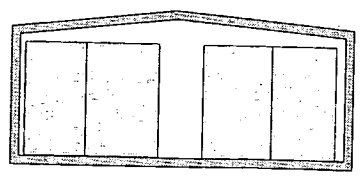

Garage Front
Elevation

DEVELOPMENT
SERVICES

07 JUL 2009

RECEIVED

Garages x 4

JOHN CLEVELAND COLLEGE			
Enclosing of Quad Area & Garages			
Scale: 1 : 100	Drawn: BJ Botterill	Drawing no: BJB/07	A3
Job no: 1430/03	Date: 18/06/09		
FOREST VIEW - BUTT LANE - HINCKLEY - LE10 1LE			