




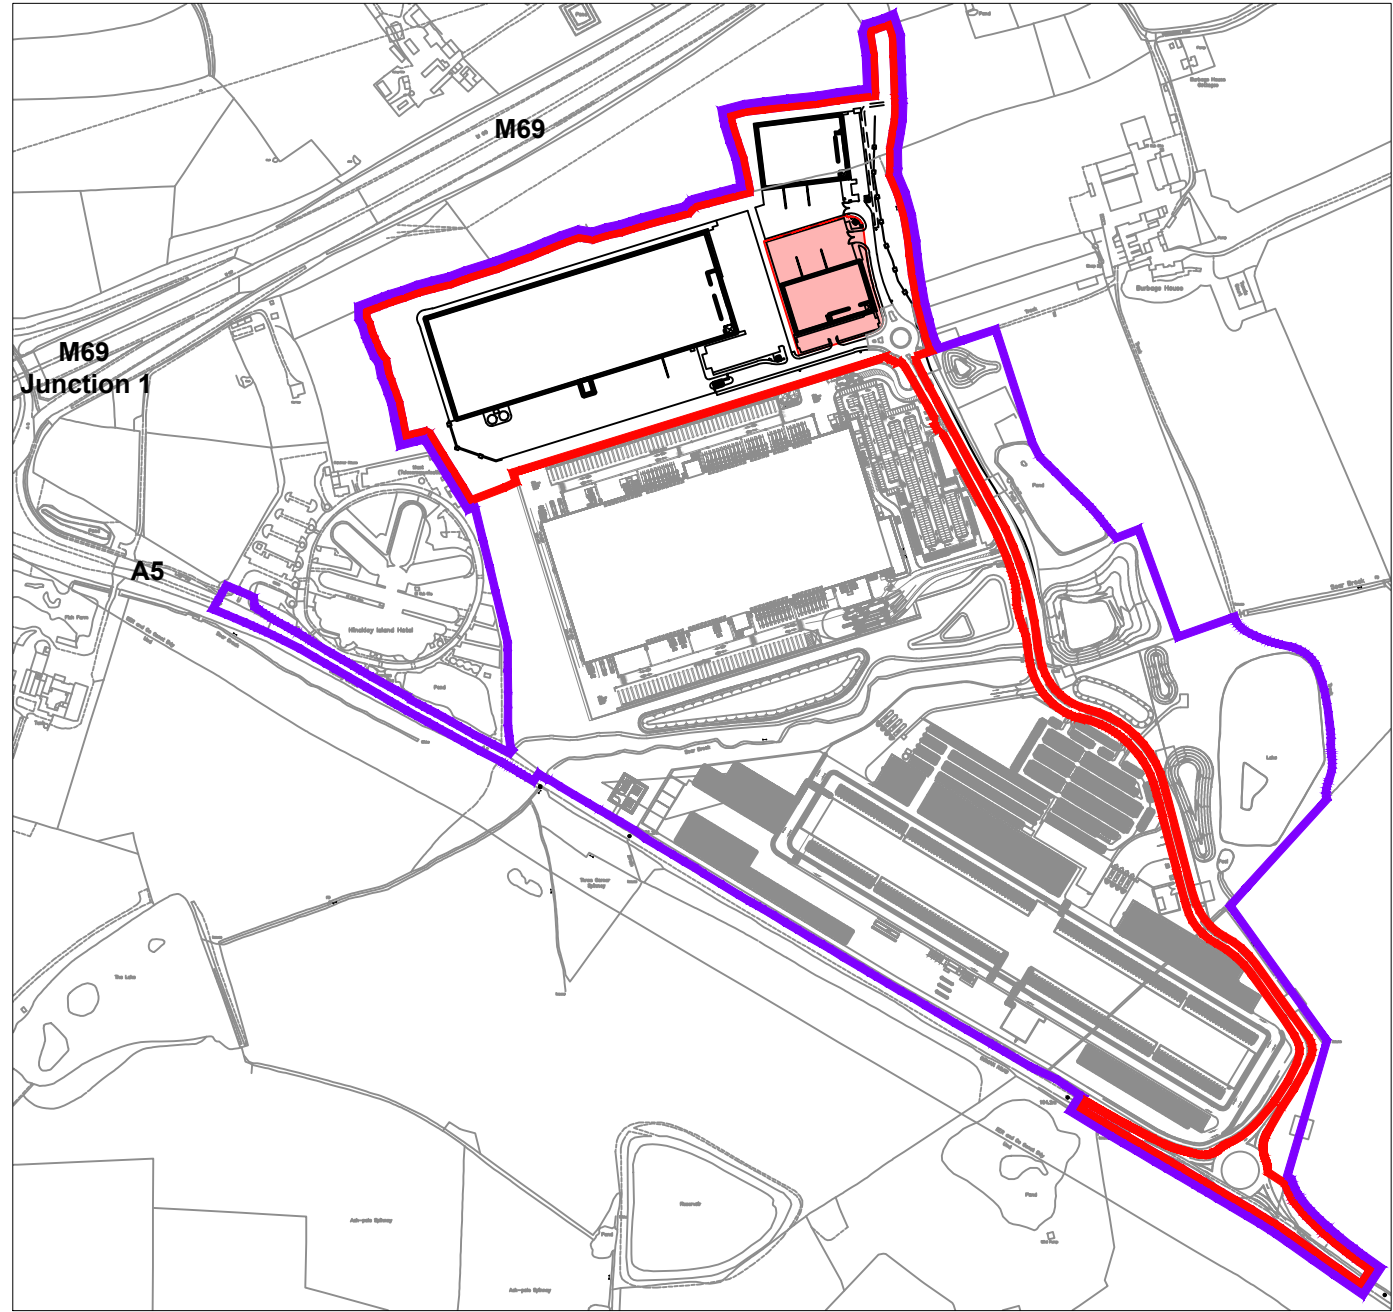


Location Plan 1:7500

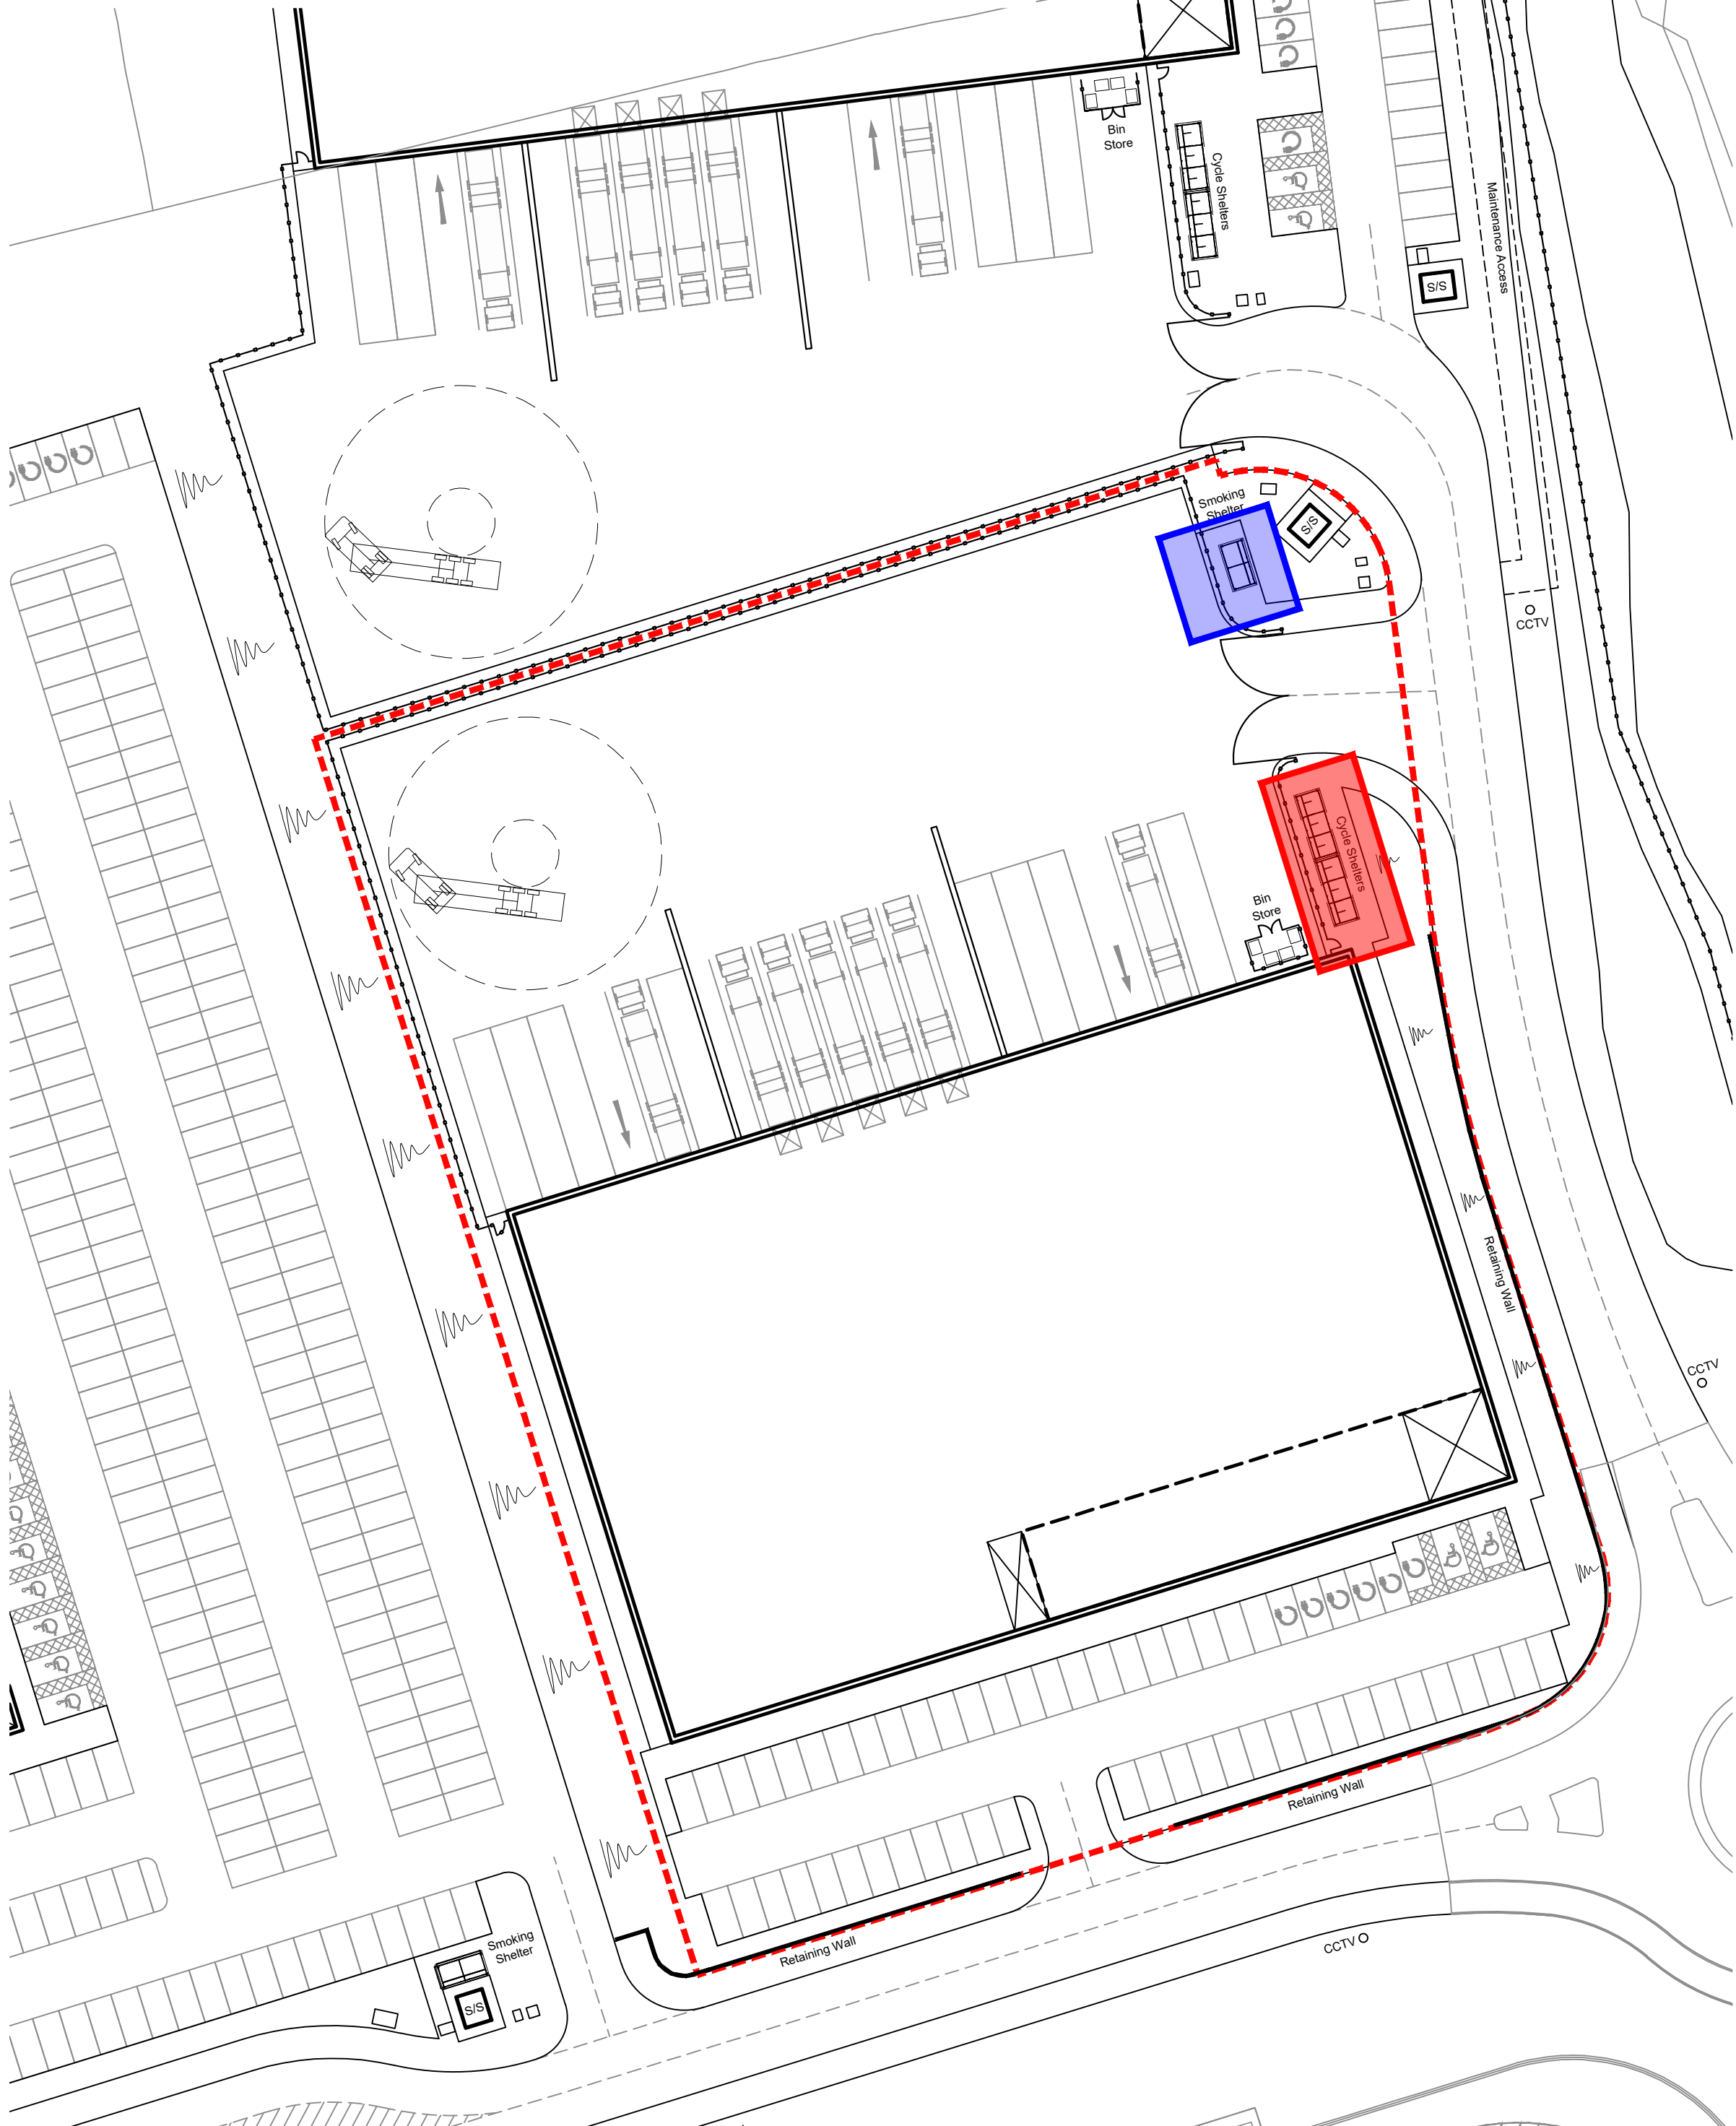


Typical Cycle Shelter Image

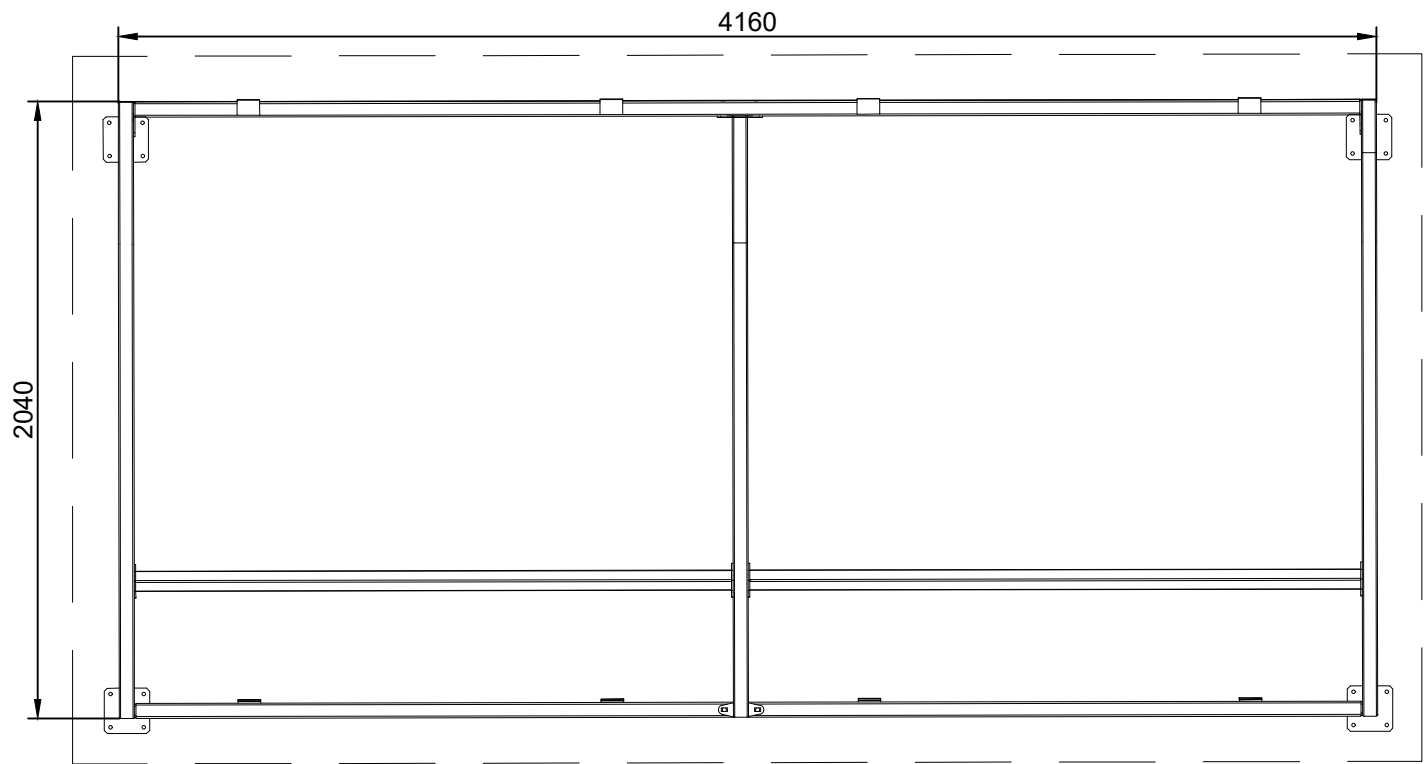


Smoking Shelter Plan - Scale 1:25

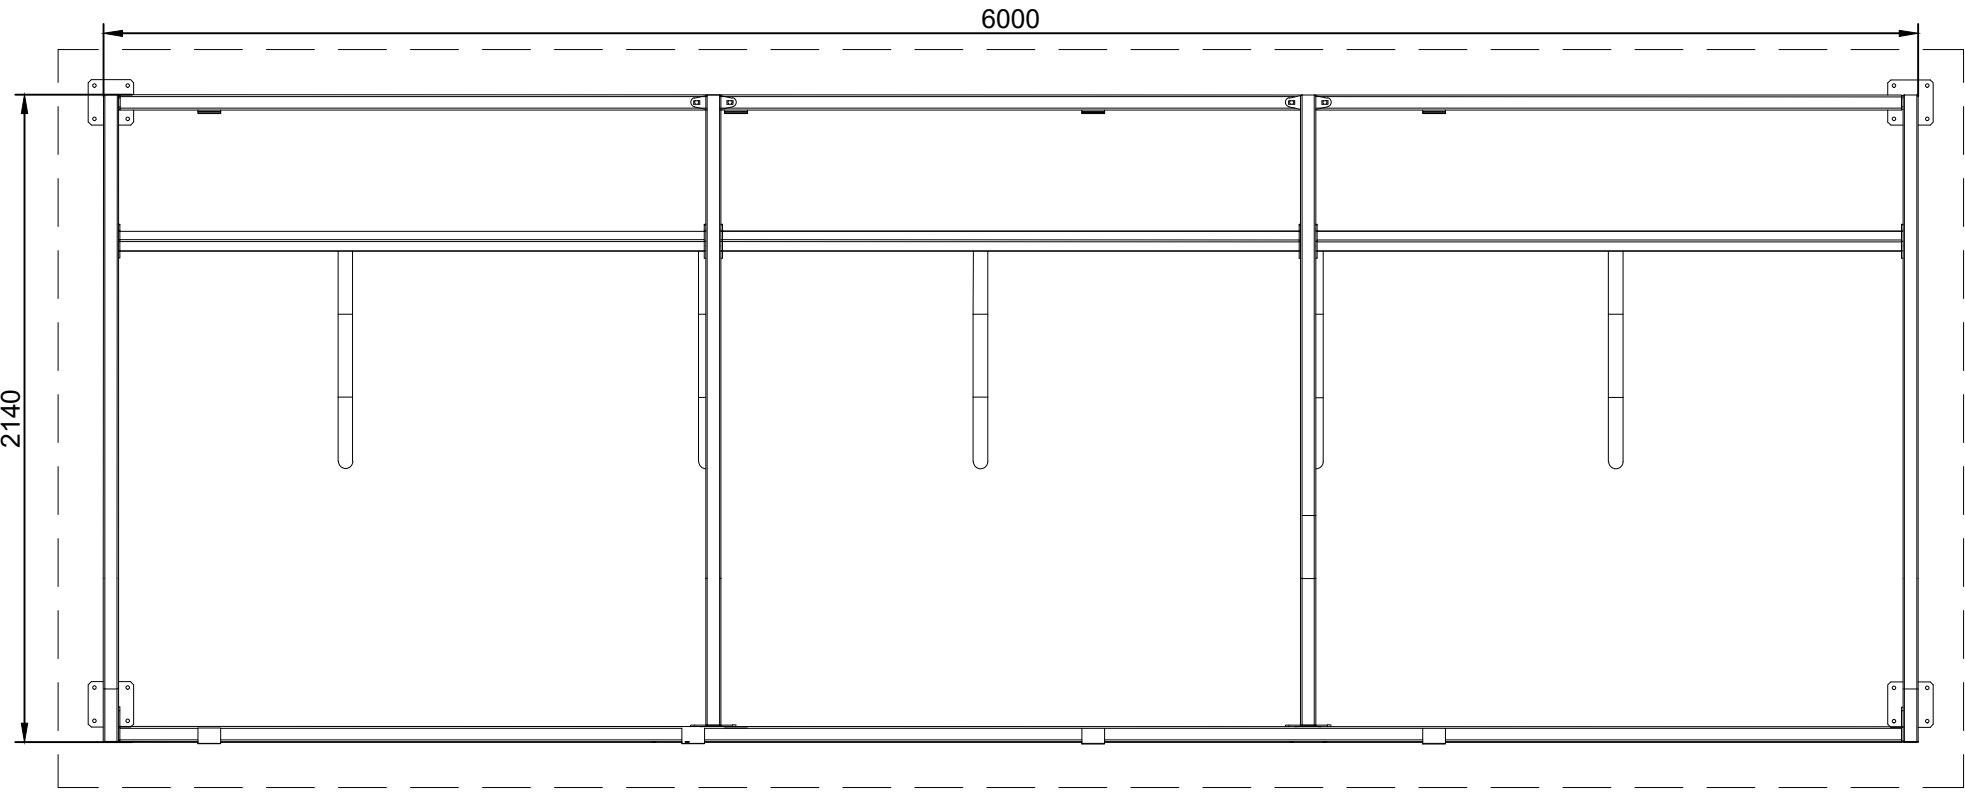


Cycle Shelter Plan - Scale 1:25

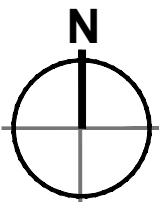

- Dimensions are in millimeters, unless stated otherwise.
- Scaling of this drawing is not recommended.
- It is the recipients responsibility to print this document to the correct scale.
- All relevant drawings and specifications should be read in conjunction with this drawing.

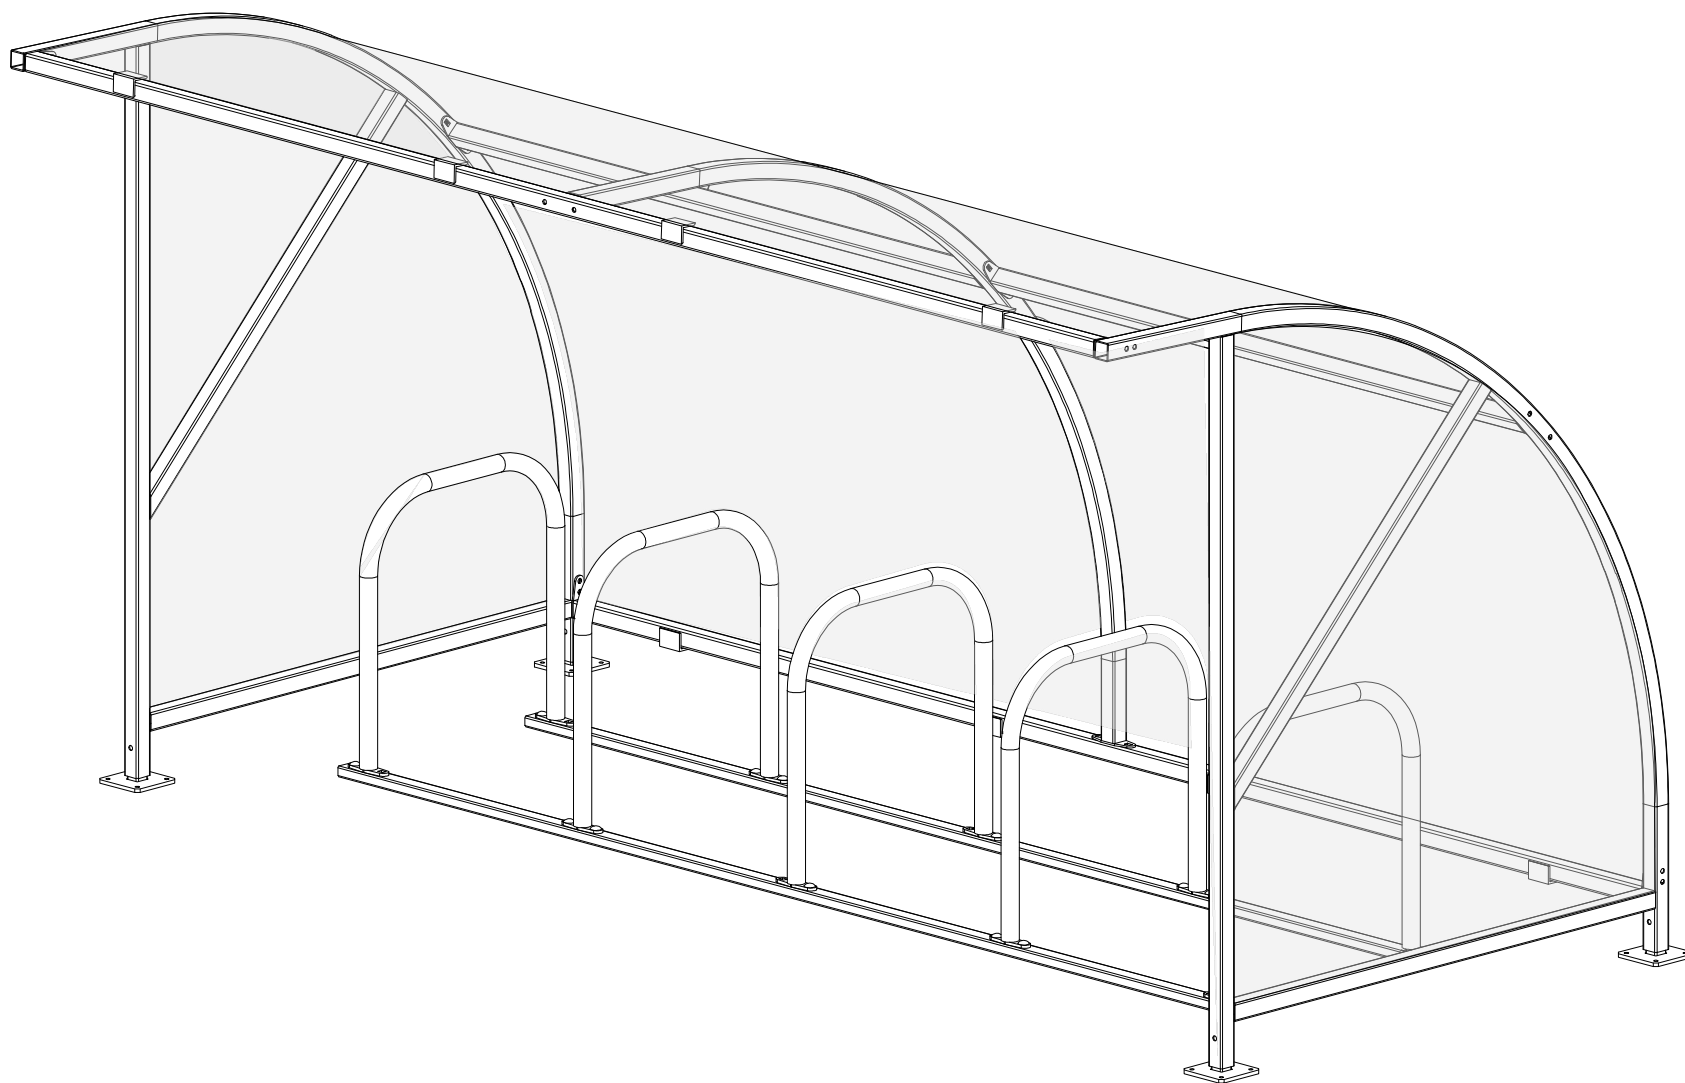

Cycle Shelter 3D NTS

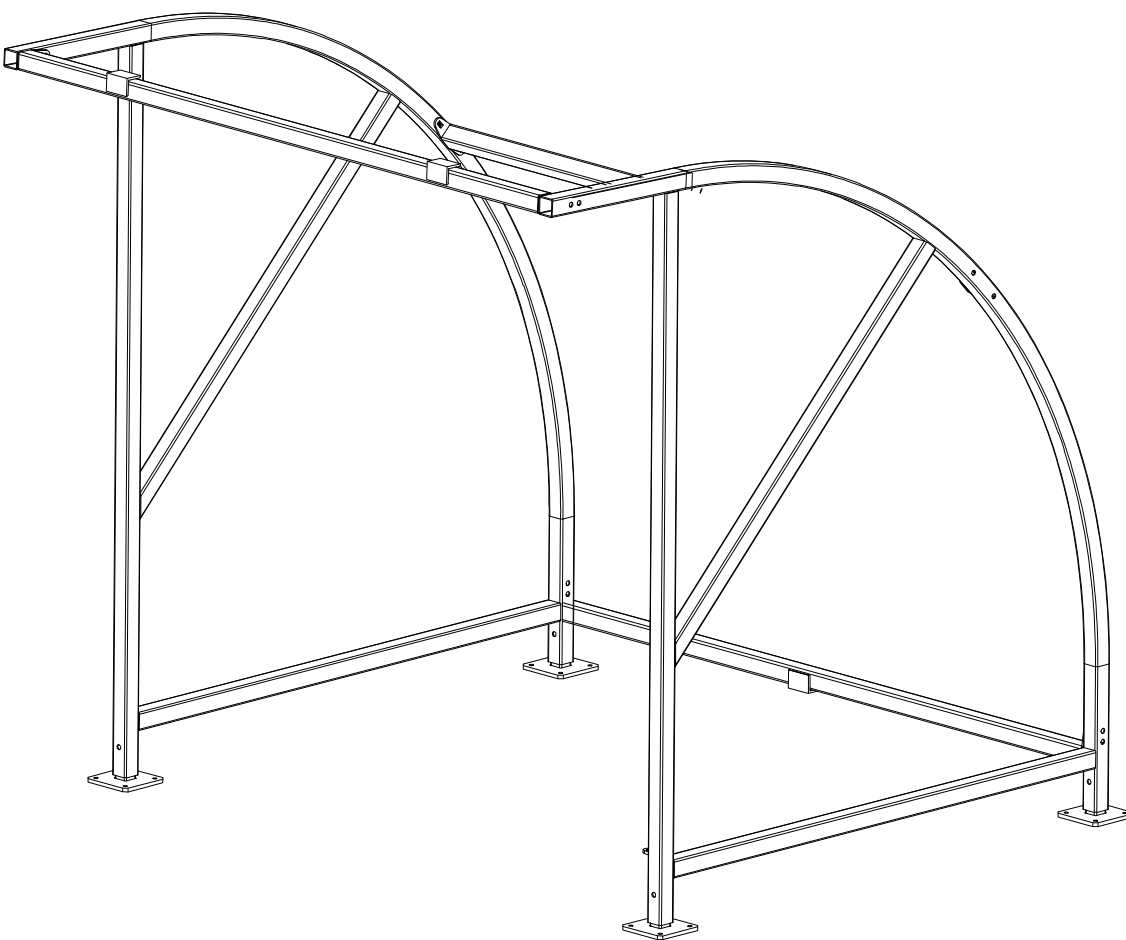

Smoking Shelter 3D NTS



PLANNING
THIS DRAWING IS FOR PLANNING CONSIDERATION ONLY
AND SHOULD NOT BE USED FOR ANY OTHER PURPOSE

rev	amendments	by	ckd	date
DZ3, Hinckley Park, Leicestershire				
Unit 2 Cycle & Smoking Shelter Details				
Newark Beacon, Caferston Way, Newark, Nottinghamshire NG24 2TN t. +44 (0)1636 653027 e. info@umcarchitects.com				
Drawing Status:		Planning		
Drawn / Checked:		RJM / GH		
Date:		25.03.2022		
Scale:		1:500 A1		
Drawing no:		Revision:		
22113 P2008		C		