




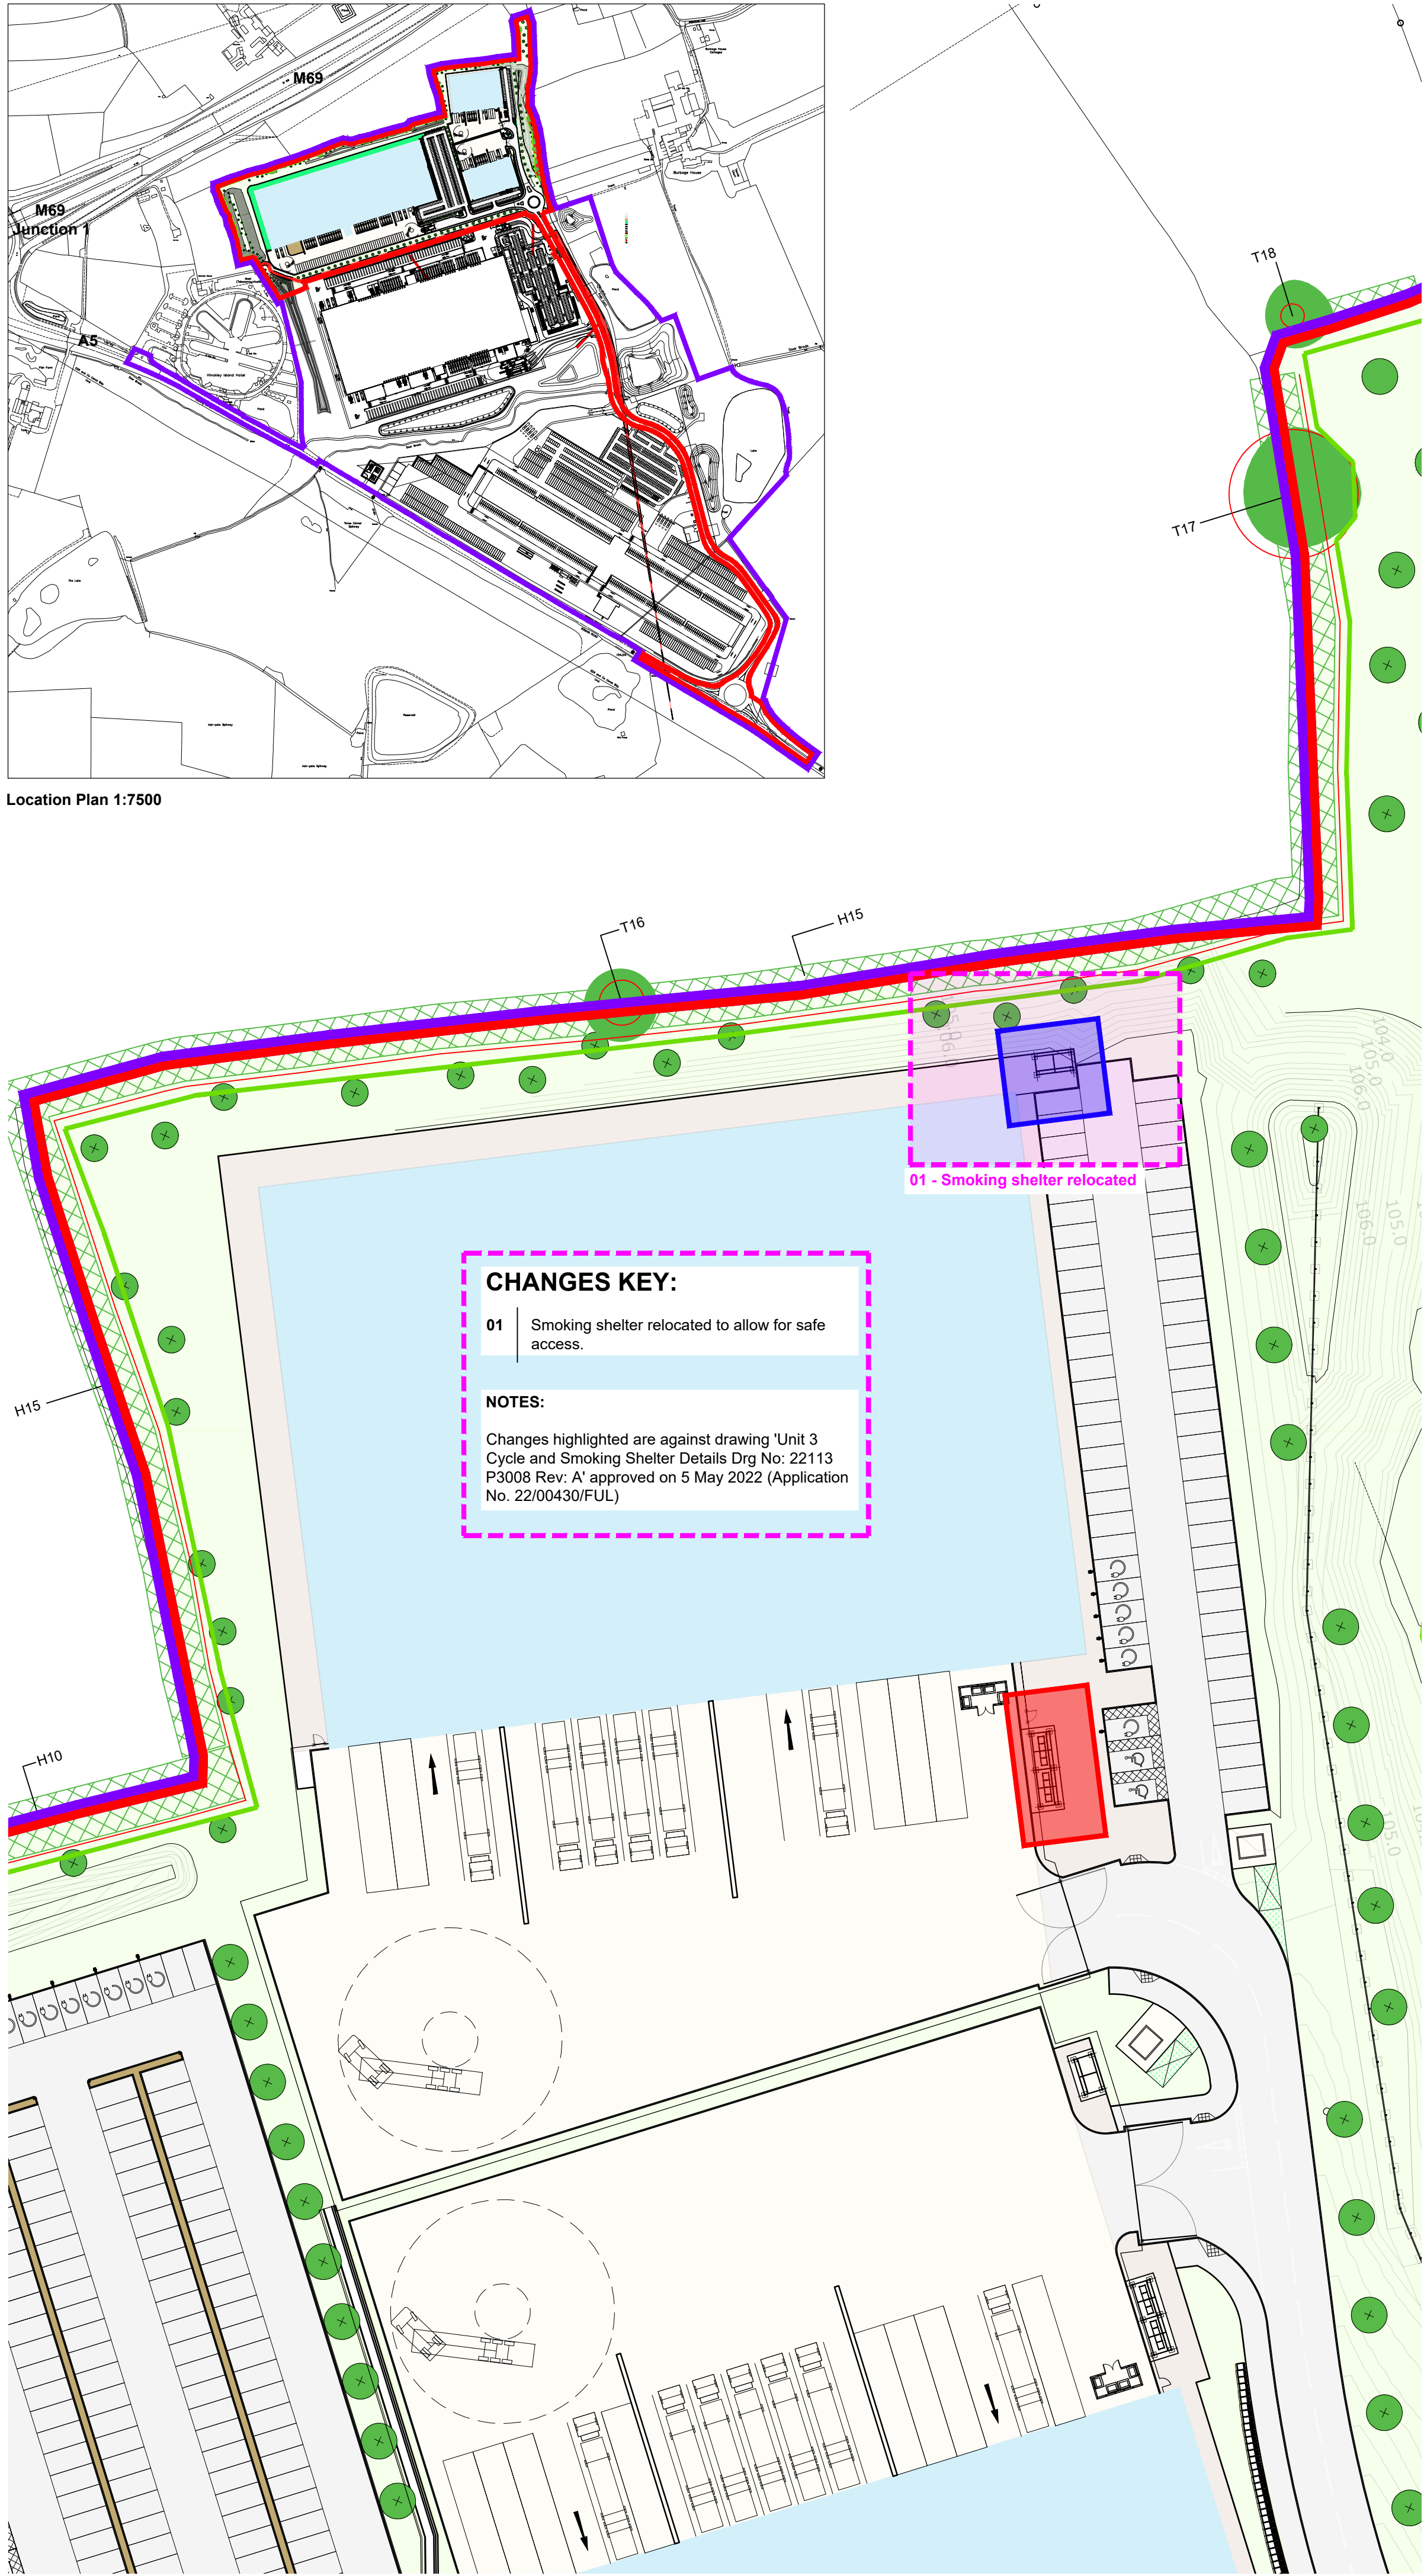


Typical Cycle Shelter Image

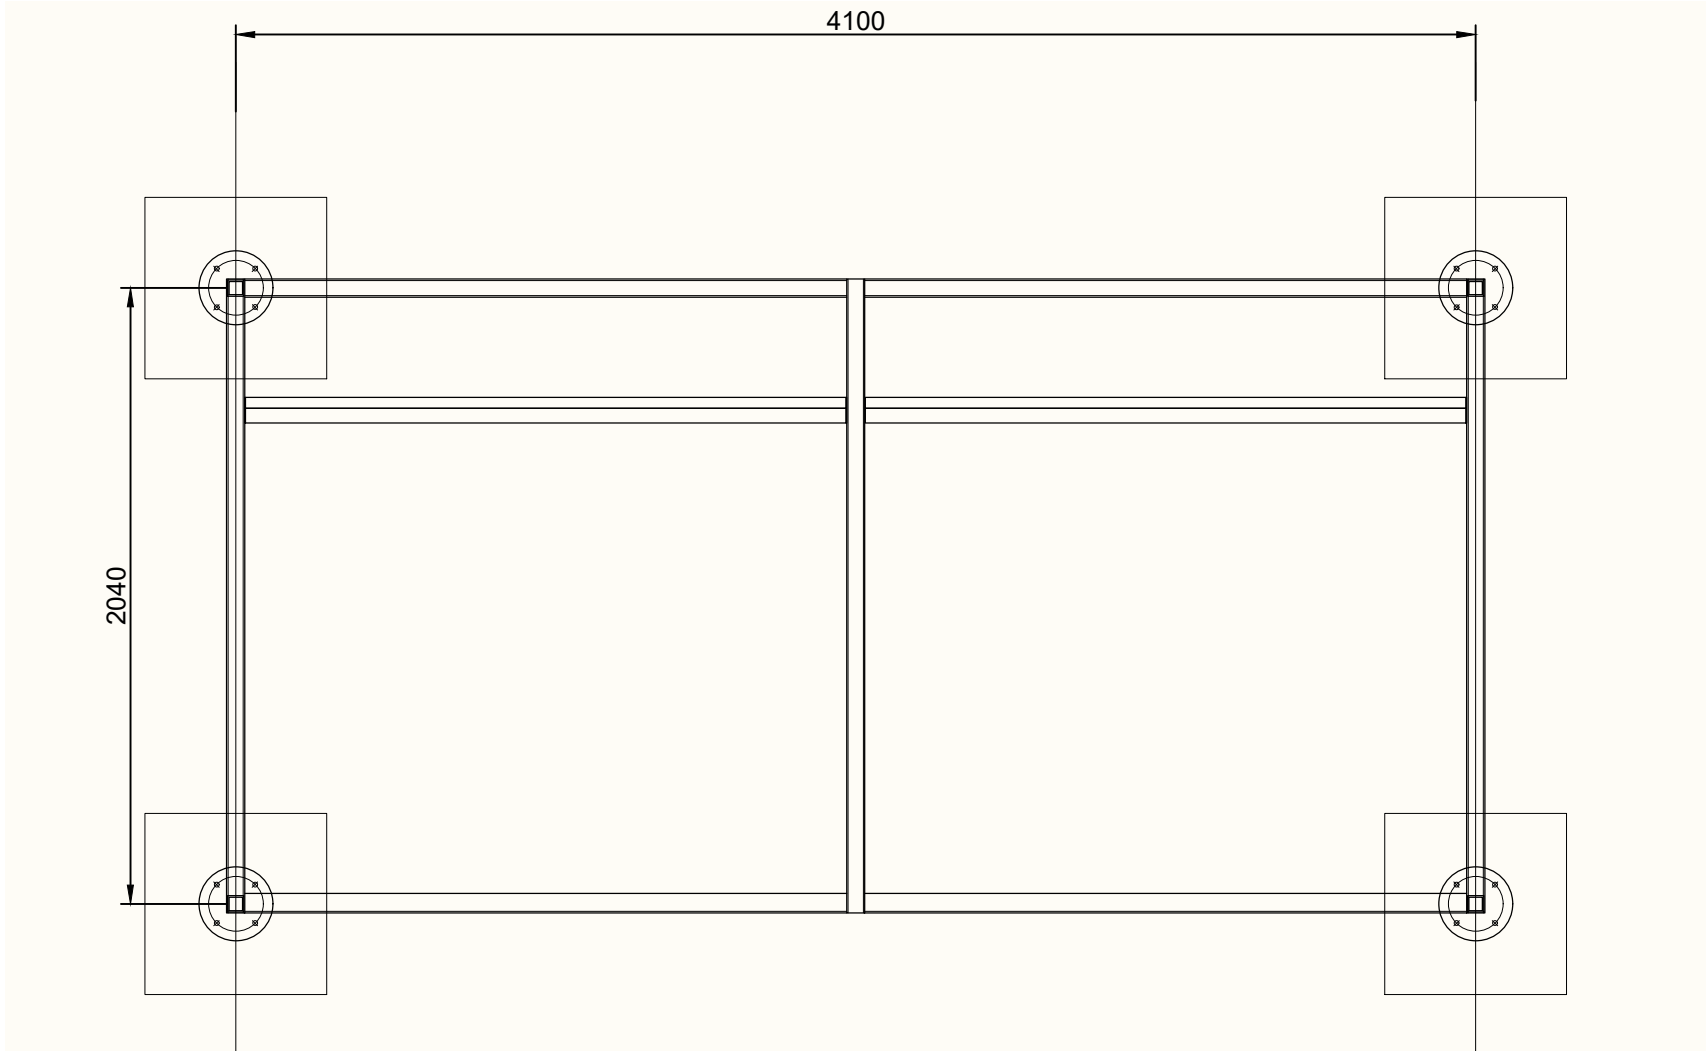


Smoking Shelter Plan - Scale 1:25

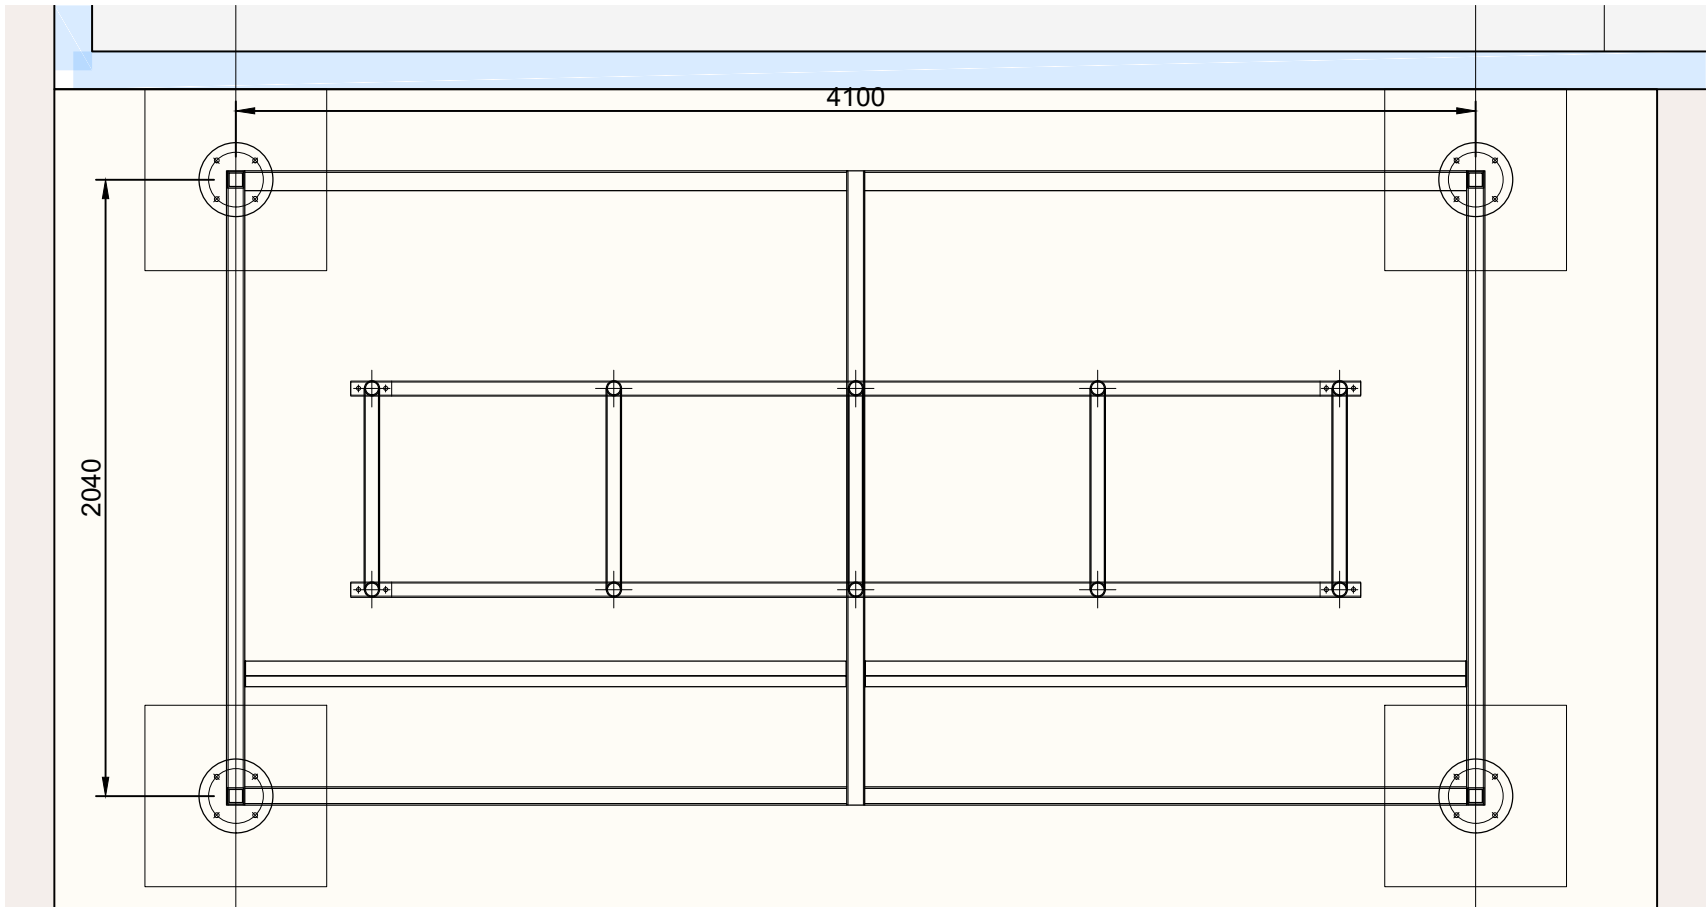

Cycle Shelter Plan - Scale 1:25

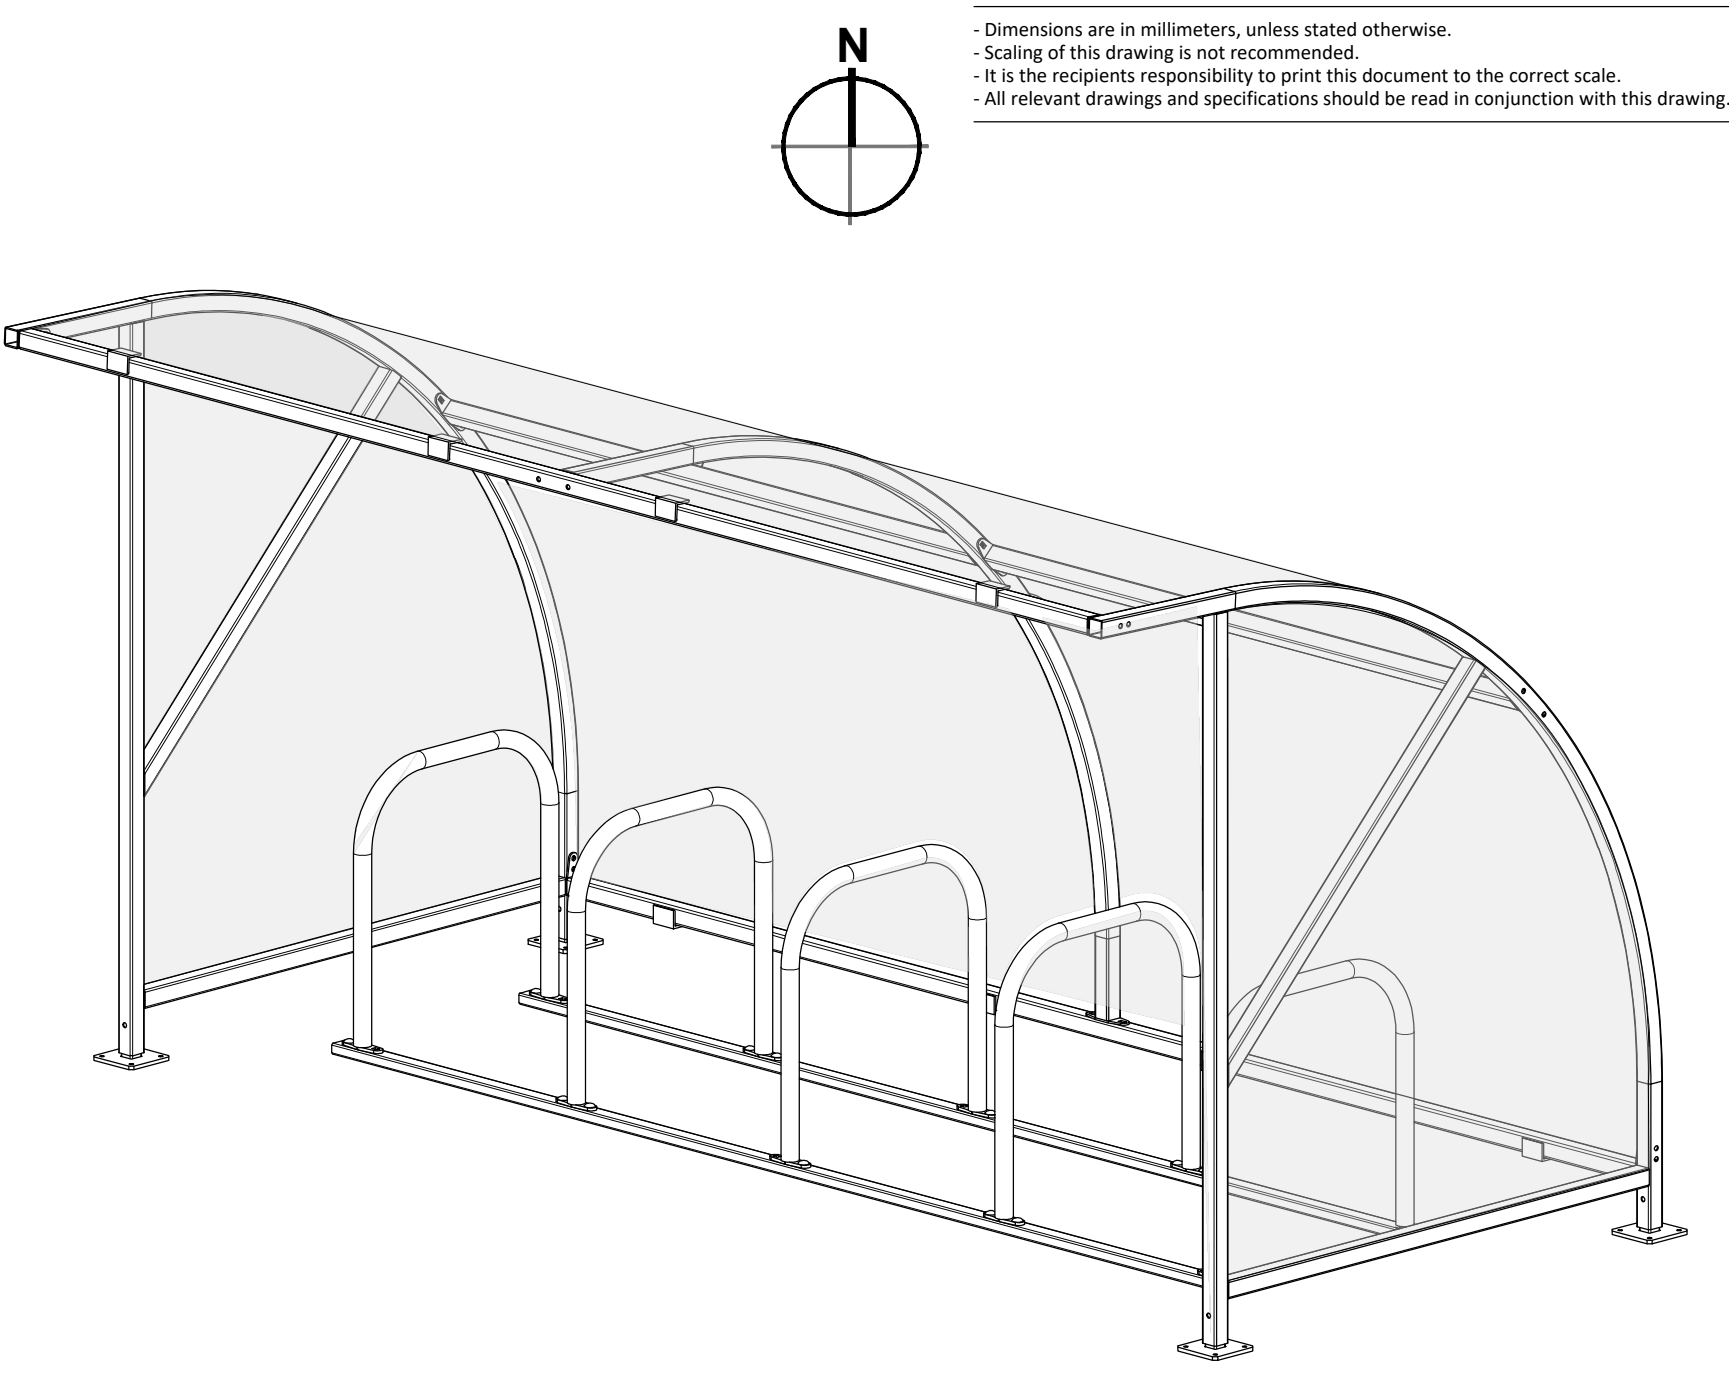

Cycle Shelter 3D NTS

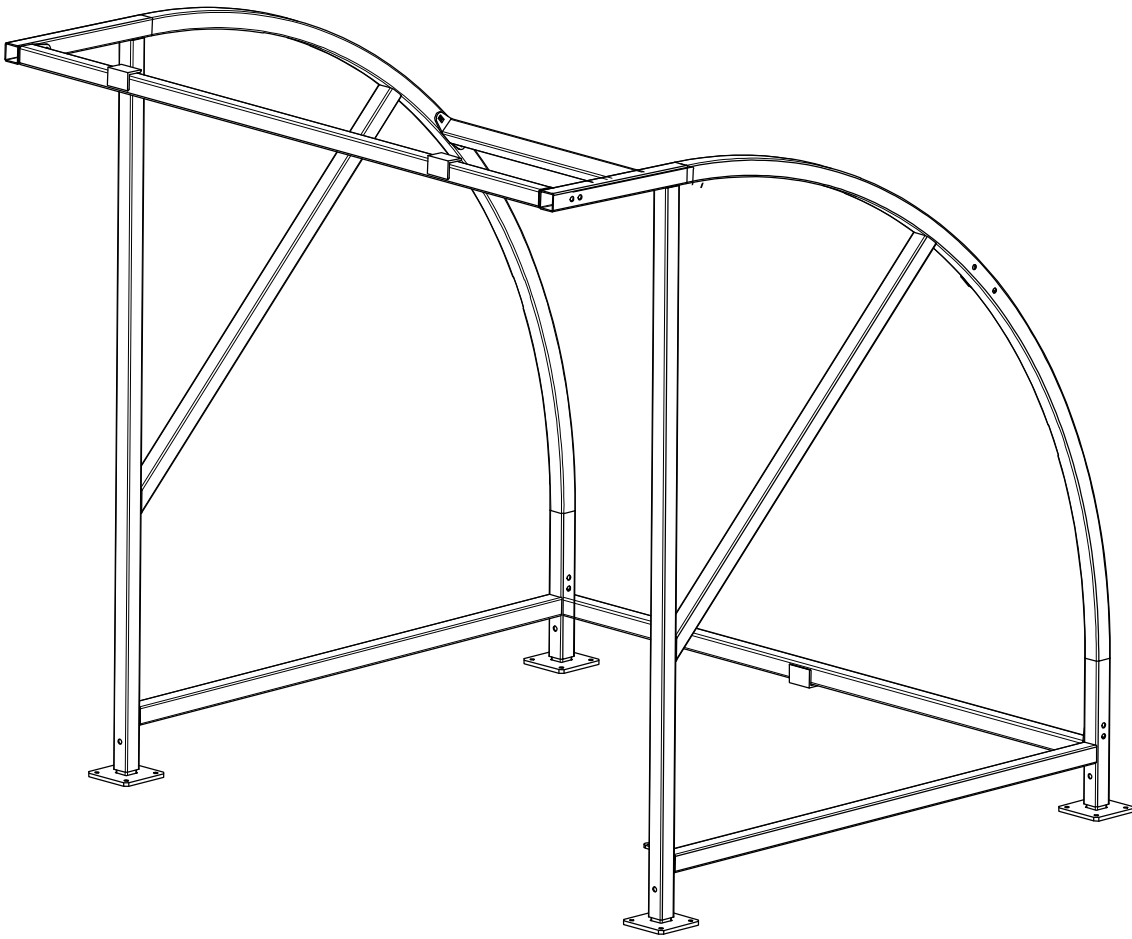

Smoking Shelter 3D NTS

PLANNING

THIS DRAWING IS FOR PLANNING CONSIDERATION ONLY AND SHOULD NOT BE USED FOR ANY OTHER PURPOSE

rev	amendments	by	ckd	date
DZ3, Hinckley Park, Leicestershire				
Unit 3 Cycle & Smoking Shelter Details				
Newark Beacon, Cafferata Way, Newark, Nottinghamshire NG24 2TN t. +44 (0)1636 653027 e. info@umcarchitects.com				
Drawing Status:		Planning		
Drawn / Checked:		RJM / GH		
Date:		25.03.2022		
Scale:		1:500 A1		
Drawing no:		Revision:		
22113 P3008		B		