


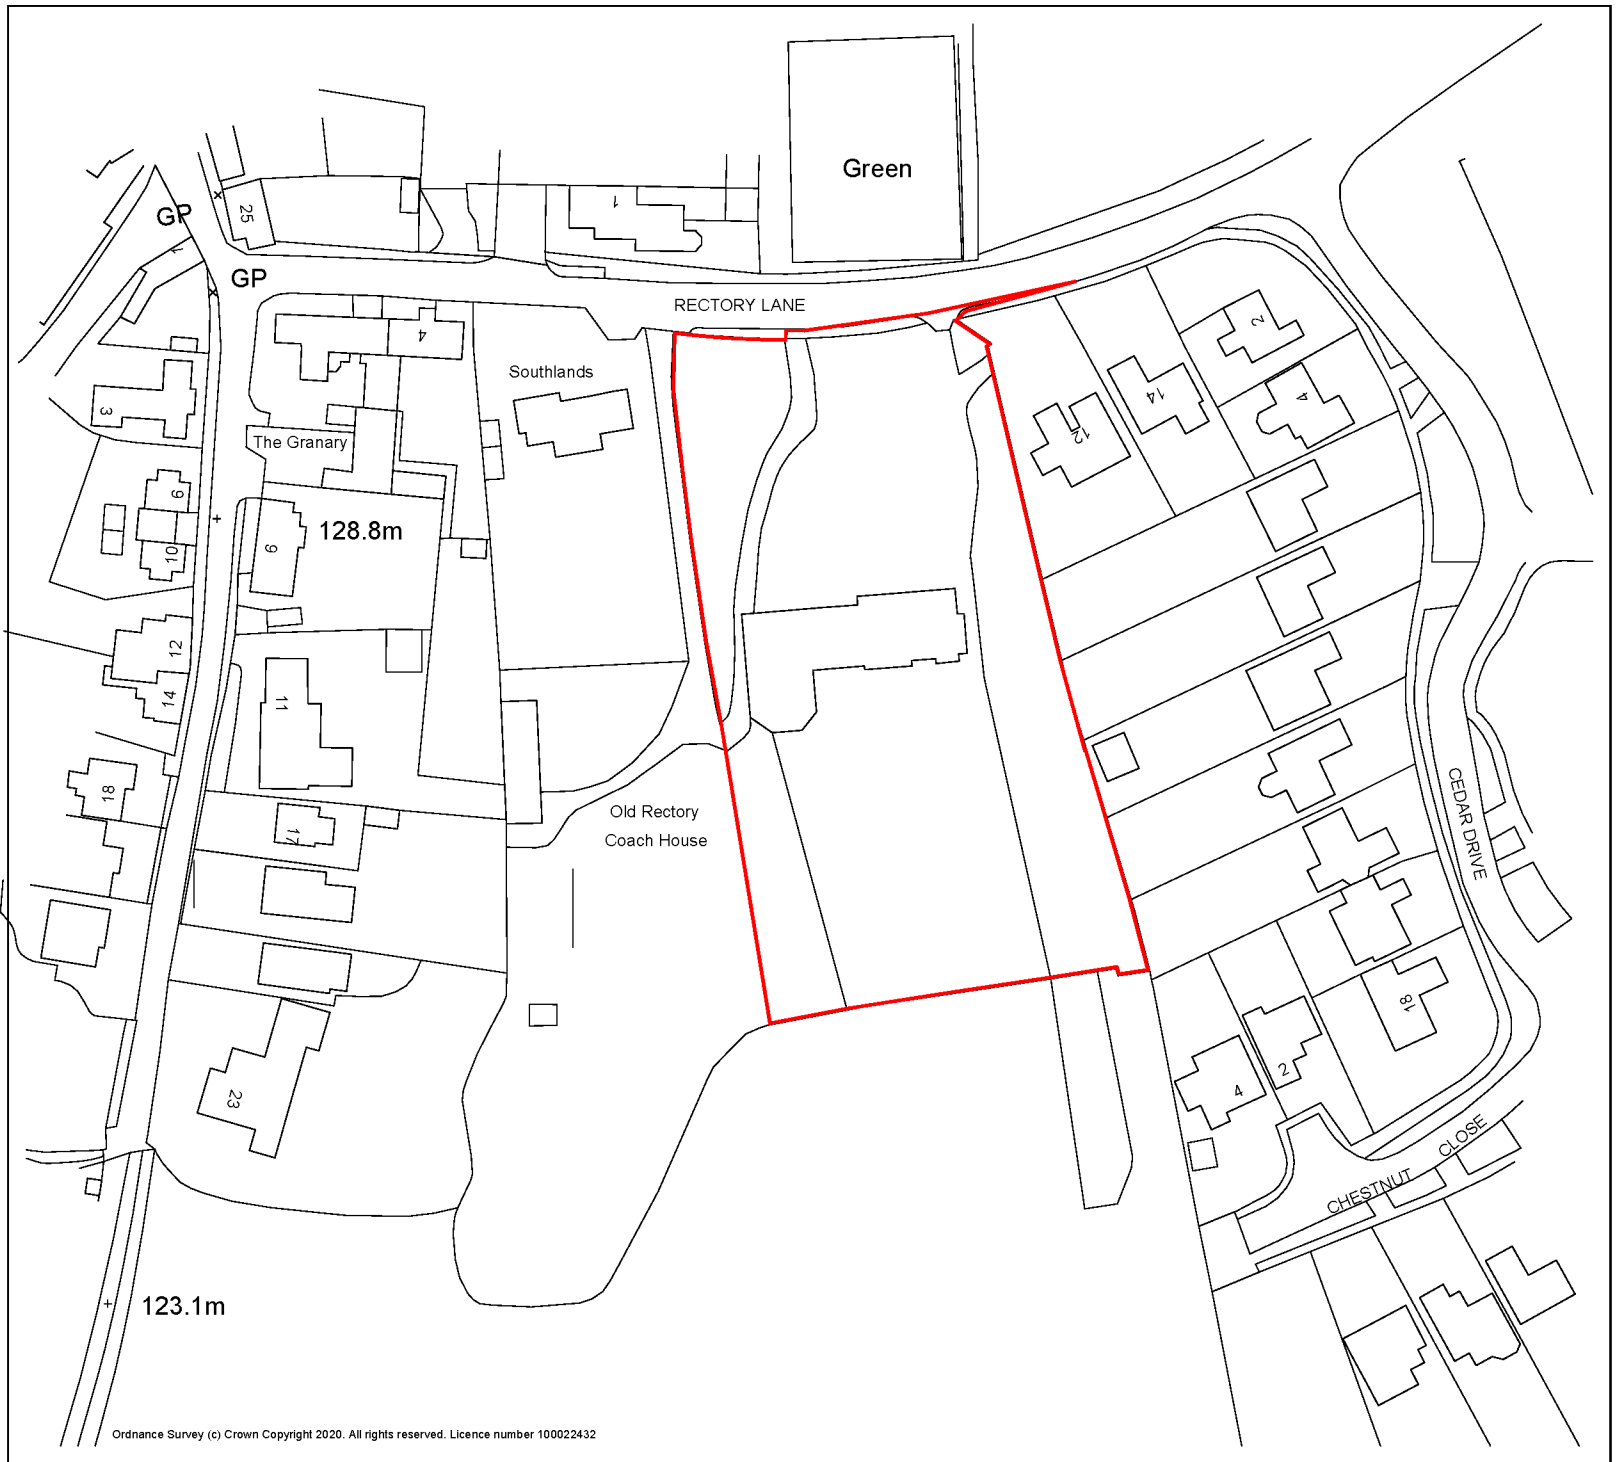

SITE LOCATION PLAN @ 1:1250

Copyright © 2023 Wither Slack Group. All rights reserved. No part of this publication may be reproduced without prior permission. Wither Slack Group is not responsible for any errors or omissions.



A	Design	Various amendments	22.03.23	MJD	mjd
B	Design	Various amendments	04.04.23	MJD	mjd
C	Design	Various minor amendments	25.06.23	MJD	mjd

PLANNING APPLICATION

space

architecture and design limited

The Studio
Lake House
Backmoorfoot Road
Huddersfield
HD7 5TR

t 01484 841403
f 01484 847757
e: ms@spacearchitecture.net
w: www.spacearchitecture.net

The Witherslack Group Ltd

Conversion of Existing Building
To Create a Specialist School
The Old Rectory, Rectory Lane
Market Bosworth, CV13 0LS

Proposed Site Layout Plan
and Site Location Plan

Scale: 1:1250	Scale: 1:1500	Date: 08.03.23	Issue: MJD	Author: mjd	Working Number: 23.009(9-3001)	Revision: C
---------------	---------------	----------------	------------	-------------	--------------------------------	-------------