

existing sign fixed over shutter box

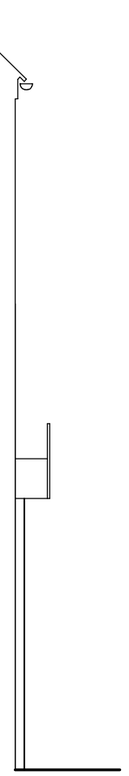

Elevations - As Existing

Side Elevation

client	**The Swag Box**			
project	Proposed Alterations New Buildings Hinckley	scale 1 : 50		job No 11 / 80
		date Sept 2011		drawing No 01
drawing	**Elevations As Existing**	author JEH	sheet A3	

hayward ARCHITECTS LTD

19 Station Rd
Hinckley
Leicestershire
LE10 1AW

Tel: 01455 635665
Fax: 01455 618971
www.hayward-architects co.uk

THE COPYRIGHT OF THIS DRAWING IS VESTED IN HAYWARD ARCHITECTS LTD.
REPRODUCTION IN ANY FORM, EITHER IN WHOLE OR IN PART IS FORBIDDEN WITHOUT THE PRIOR WRITTEN PERMISSION
OF THE COPYRIGHT HOLDER. DO NOT SCALE FROM DRAWING AND ONLY FIGURED DIMENSIONS ARE TO BE USED