


SITE LOCATION PLAN

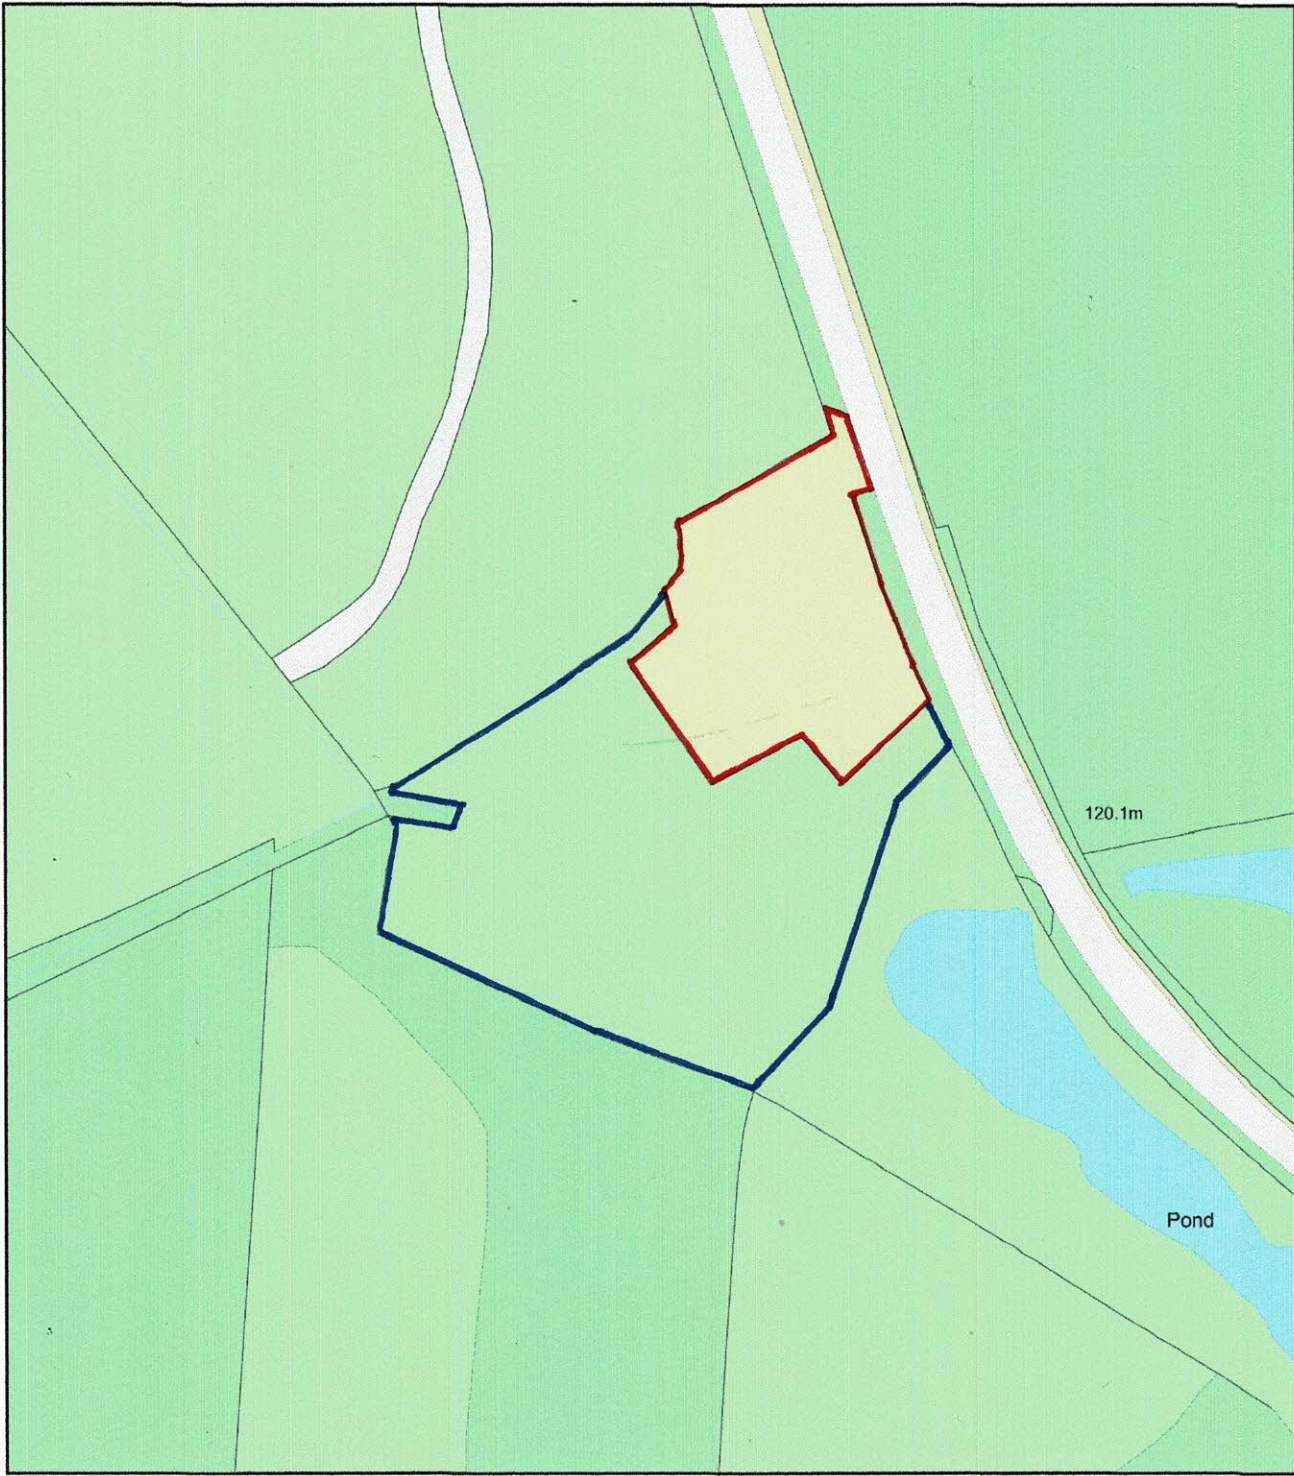

Plan Produced for: PHILIP BROWN ASSOCIATES LTD
Date Produced: 06 Aug 2025
Plan Reference Number: TQRQM25218202005906
Scale: 1:1250 @ A4