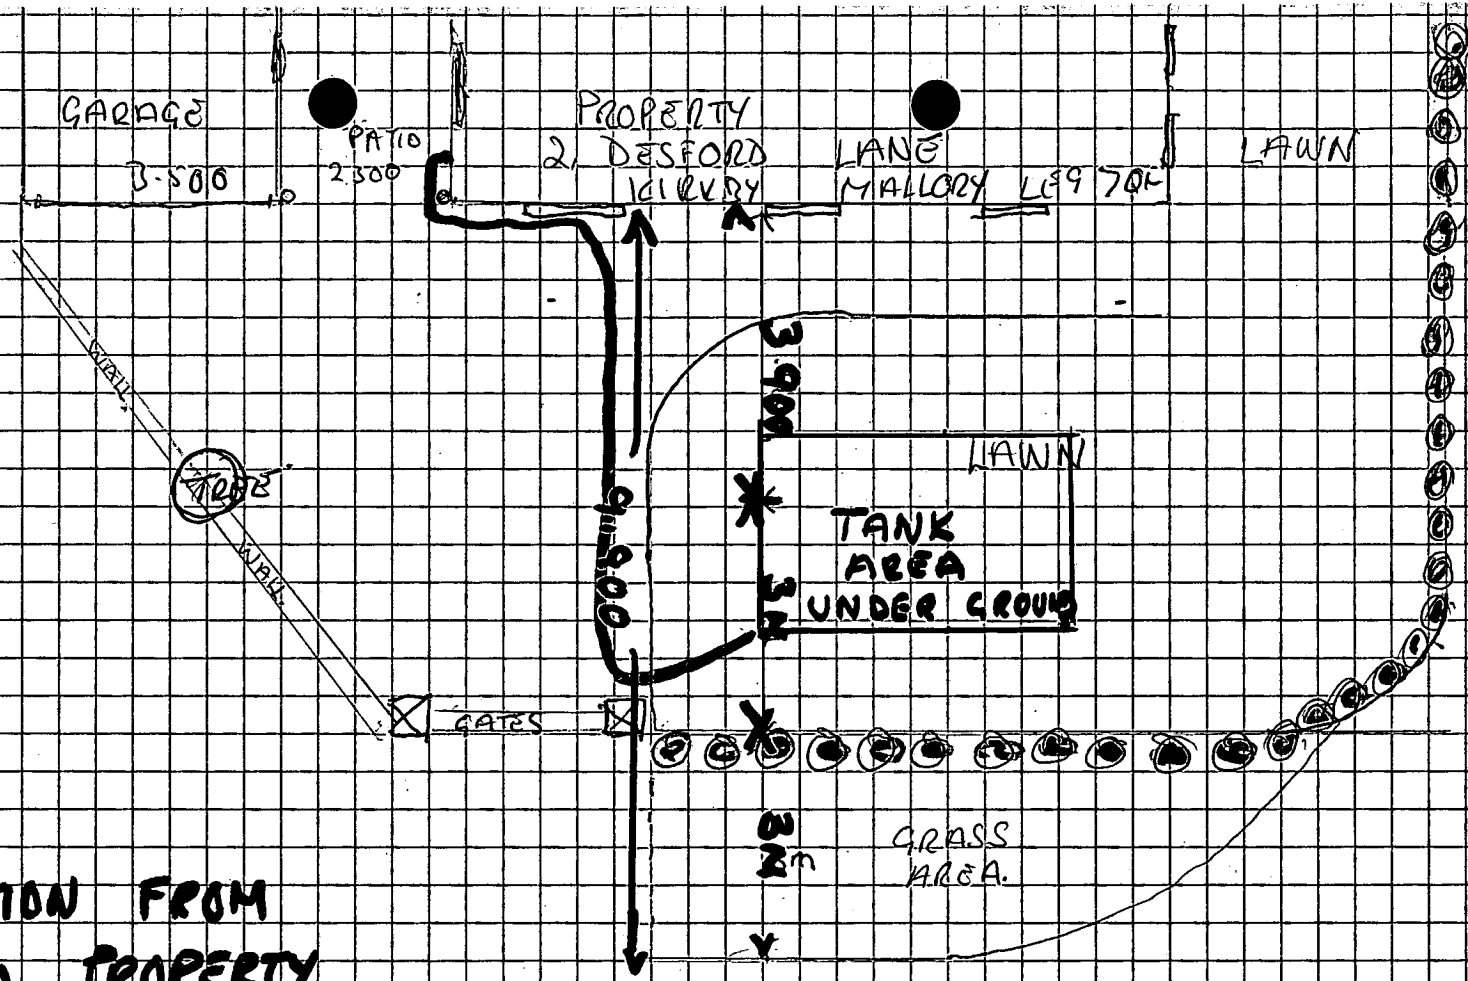


HEDGE

CONNECTION FROM TANK TO PROPERTY

SCALE 1-1
1-100

2000 LITRE UNDERGROUND TANK (CALOR)

MINIMUM WIDTH OF EXCAVATION	2-600 mm
MINIMUM LENGTH " "	4-240 mm
DEPTH OF EXCAVATION	1-630 mm