

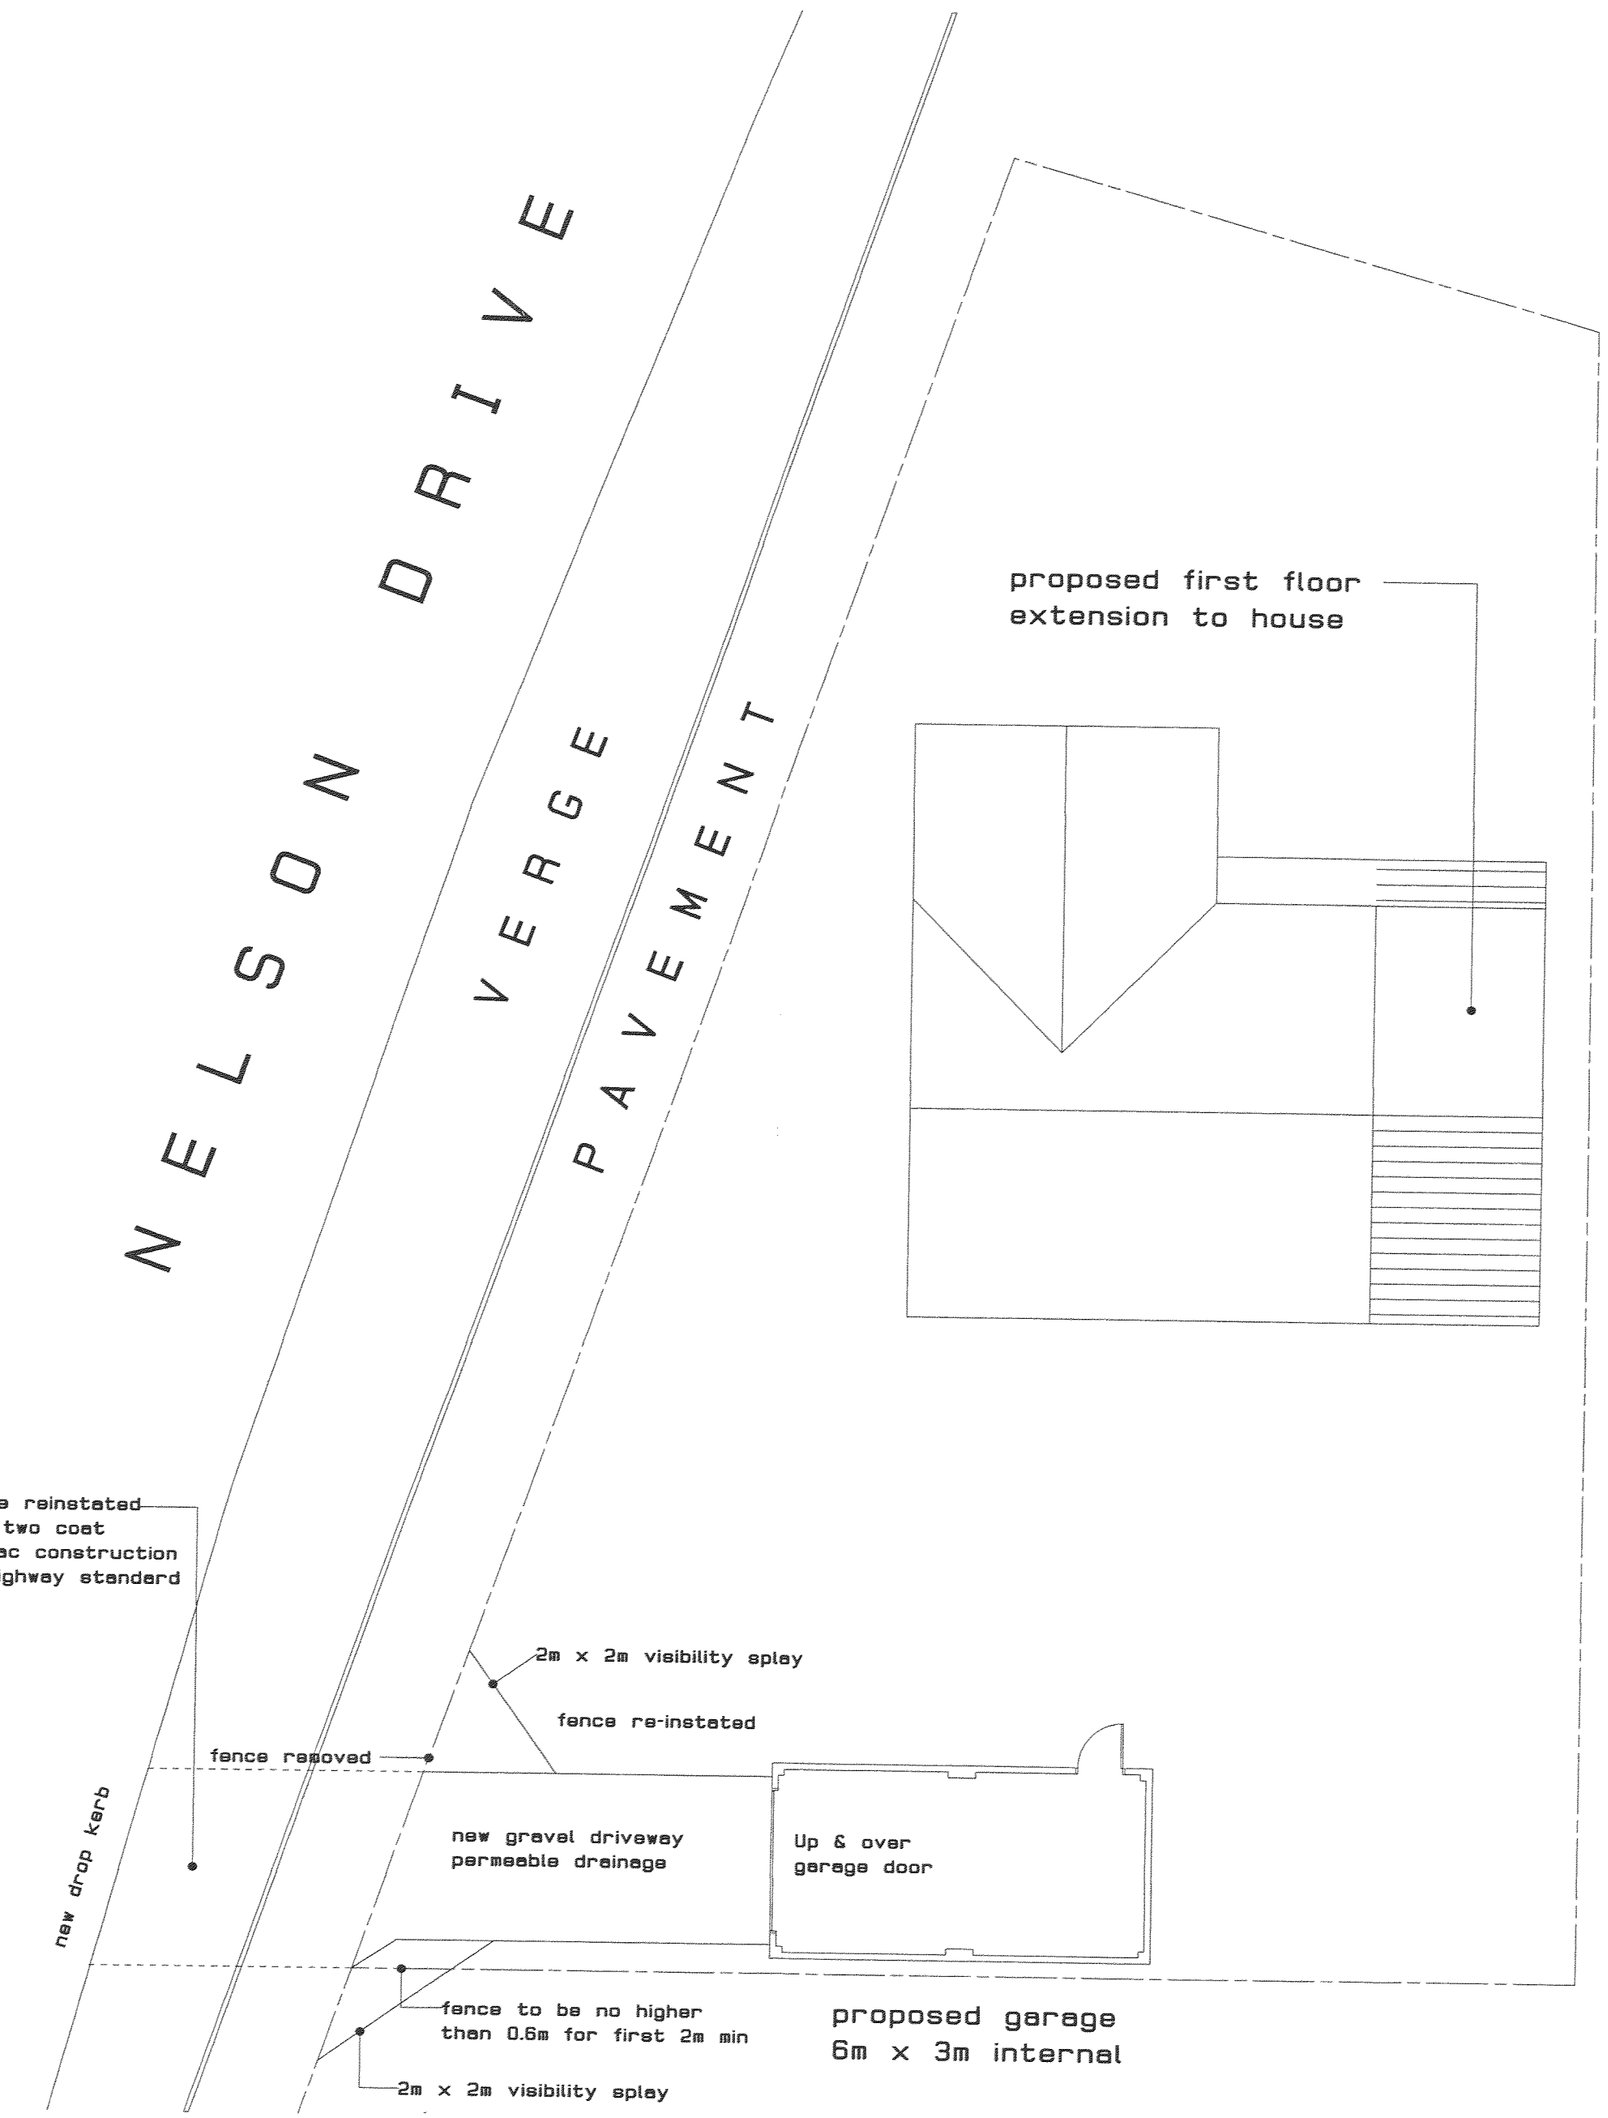




Plan Showing Location For Proposed Detached Garage

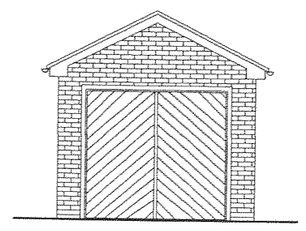


Elevation To
Nelson Drive

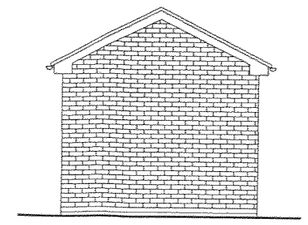

Elevation To
Garden

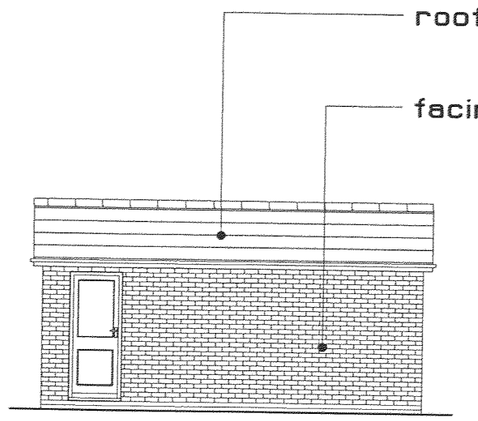


Side Elevation
To Garden

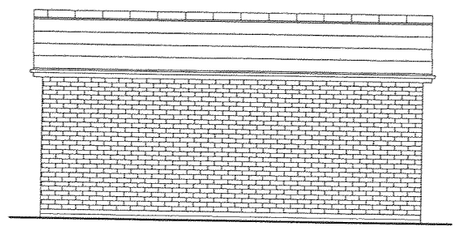

Side Elevation To
21 Nelson Drive

DEVELOPMENT
SERVICES
24 JUN 2010
RECEIVED

CLIENT
Wendy Birt

JOB TITLE
9 Jarvis Close
Hinckley
Leics
LE10 1PG

DRAWING TITLE
Proposed Garage
To The Rear Garden
Of Detached House

| SCALE | DATE | DRAWN BY |
|---|---|---|
| 1:50 & 1:100 | april 2010 | D Wilkinson<br>A Moore |

ORG NO
4221 - 0131 | 2