



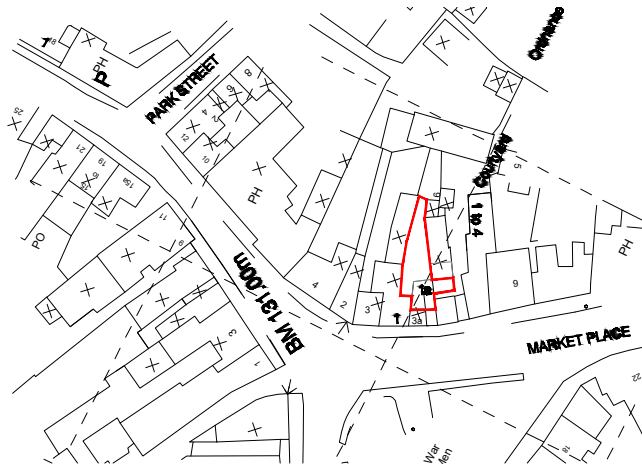

Site Location Plan scale 1:1250

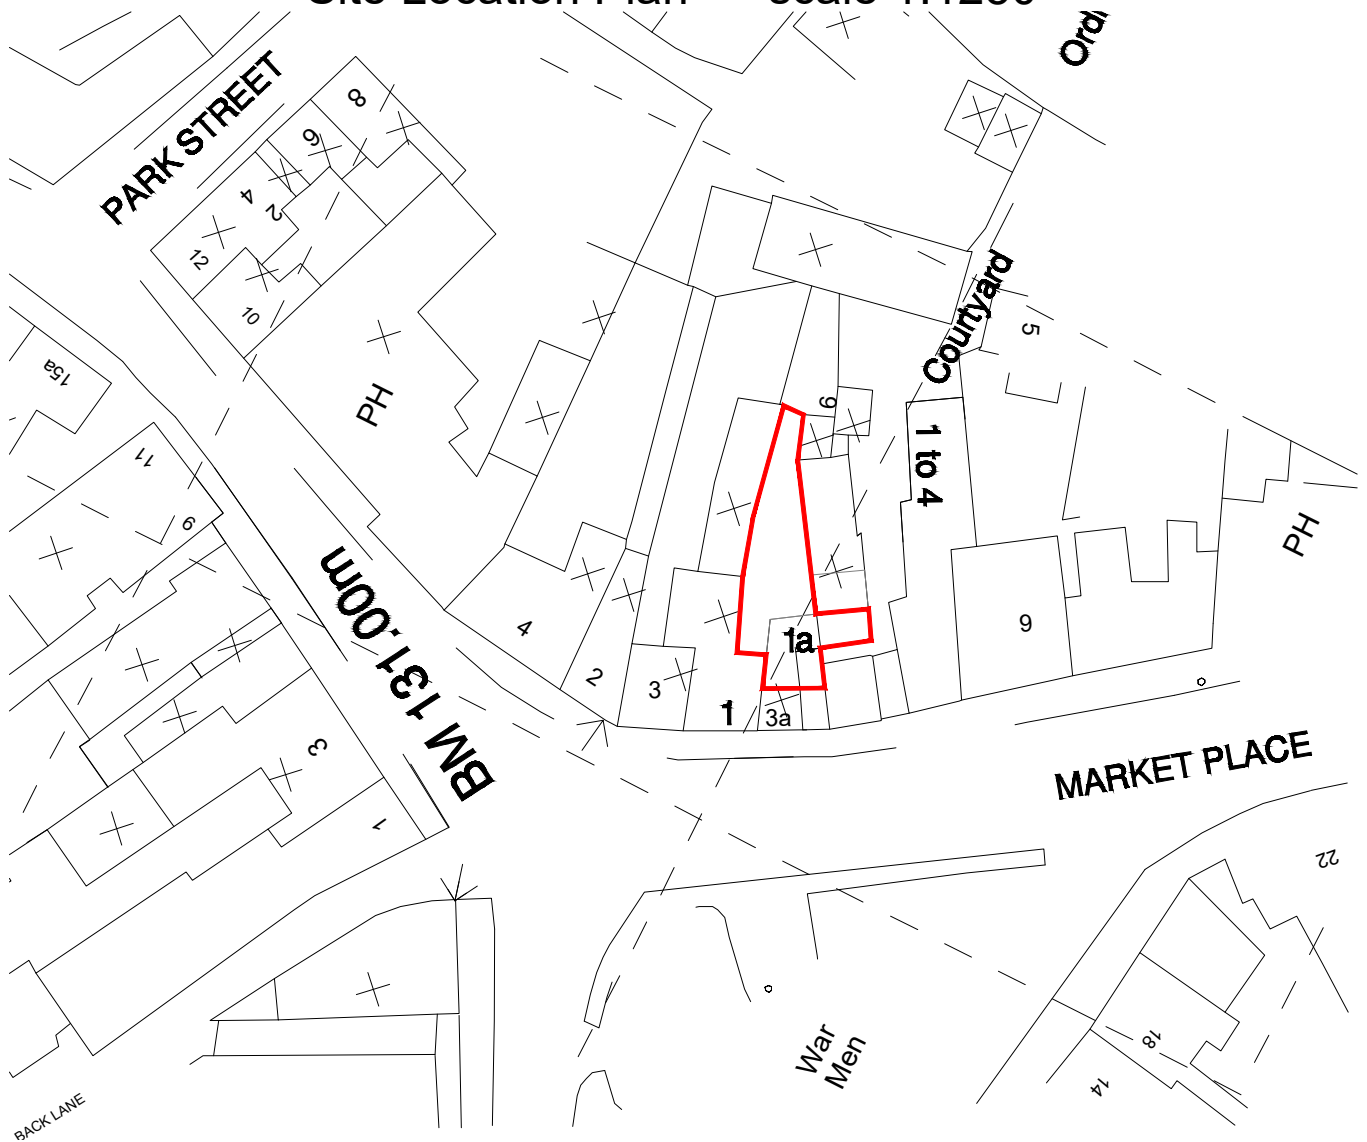

Site Location Plan scale 1:500

Plan4site Ltd
Architects Details
07711182579

Claire Swain
1A Market Place, Mkt Bos, CV130LF
SITE LOCATION PLAN

Scale: 1:1250/1:500

Dwg No: 24 - 865 - 04

© Plan4site Ltd 2024