



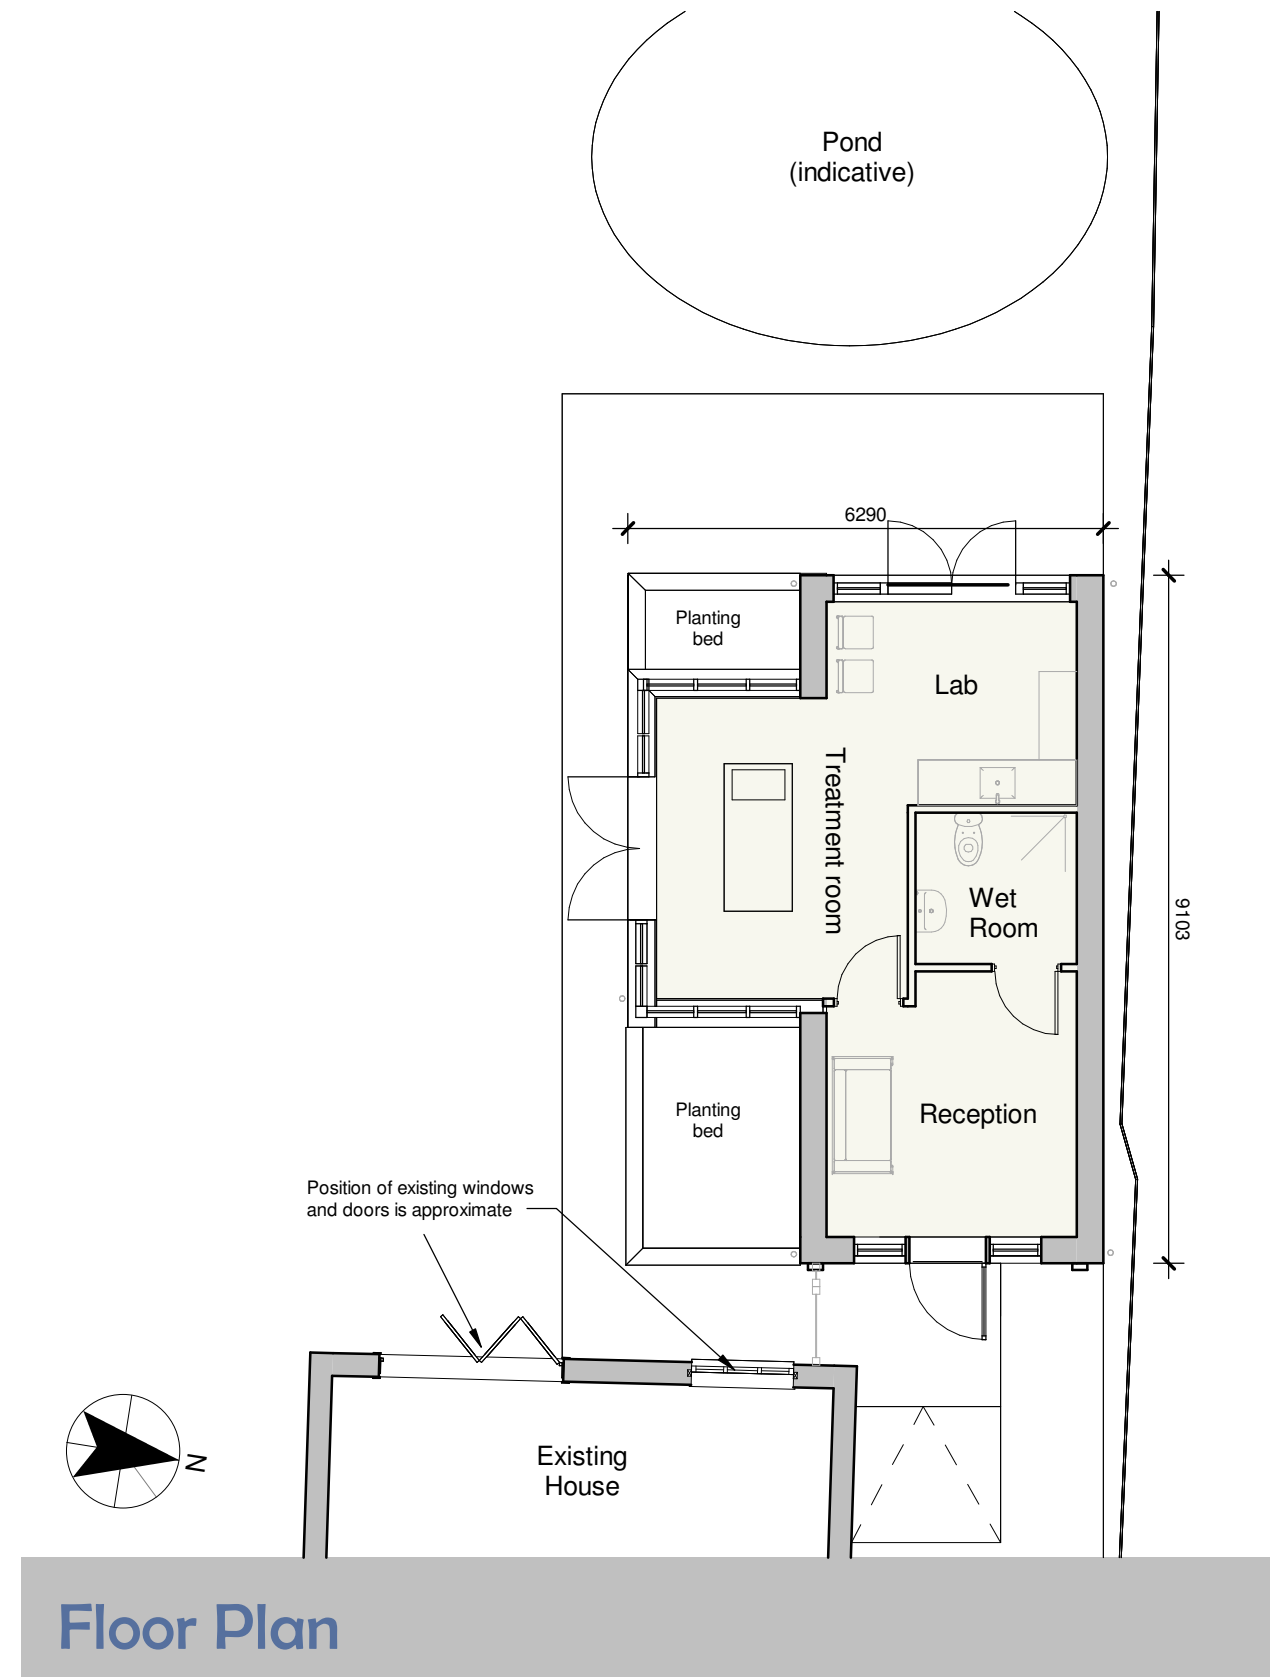

Rev A: Dimensions altered as email JO (08.03.24 @14.41) -JET-13.03.24
Rev B: Velux and PVs added as email JO (28.03.24 @16.49) -JET-03.04.24
Rev C: Dwarf wall added to glazing as email JO (08.04.24 @12.01) -JET-08.04.24
Rev D: Extra Bifold added to treatment room as email JO (09.04.24 @15.32) -JET-11.04.24
Rev E: Doors changed to french and glazing bars added as email JO (11.04.24 @14.54) -JET-12.04.24

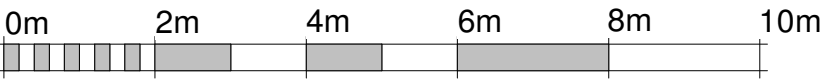

SCALE 1:100 @ A2

Client Mr J Oakley			hayward ARCHITECTS LTD 	
Project Title Proposed Skin Clinic Bosworth Rd Carlton			19 Station Road Hinckley Leicestershire LE10 1AW Tel: 01455 635 665 Fax: 01455 618 971 www.hayward-architects.co.uk	
Drawing Title Proposed Plans and Elevations				
Scale 1:100	Date 10.01.24	Sheet A2	Job No. 23-98	Drawing No. PL03-E
Author JET	Checked by			
THE COPYRIGHT OF THIS DRAWING IS VESTED IN HAYWARD ARCHITECTS LTD. REPRODUCTION IN ANY FORM, EITHER IN WHOLE OR IN PART IS FORBIDDEN WITHOUT THE PRIOR WRITTEN PERMISSION OF THE COPYRIGHT HOLDER. DO NOT SCALE FROM DRAWINGS AND ONLY FIGURED DIMENSIONS ARE TO BE USED.			Status Planning Application	

THE COPYRIGHT OF THIS DRAWING IS VESTED IN HAYWARD ARCHITECTS LTD.
REPRODUCTION IN ANY FORM EITHER IN WHOLE OR IN PART IS FORBIDDEN WITHOUT THE PRIOR WRITTEN PERMISSION
OF THE COPYRIGHT HOLDER. DO NOT SCALE FROM DRAWING AND ONLY FIGURED DIMENSIONS ARE TO BE USED