
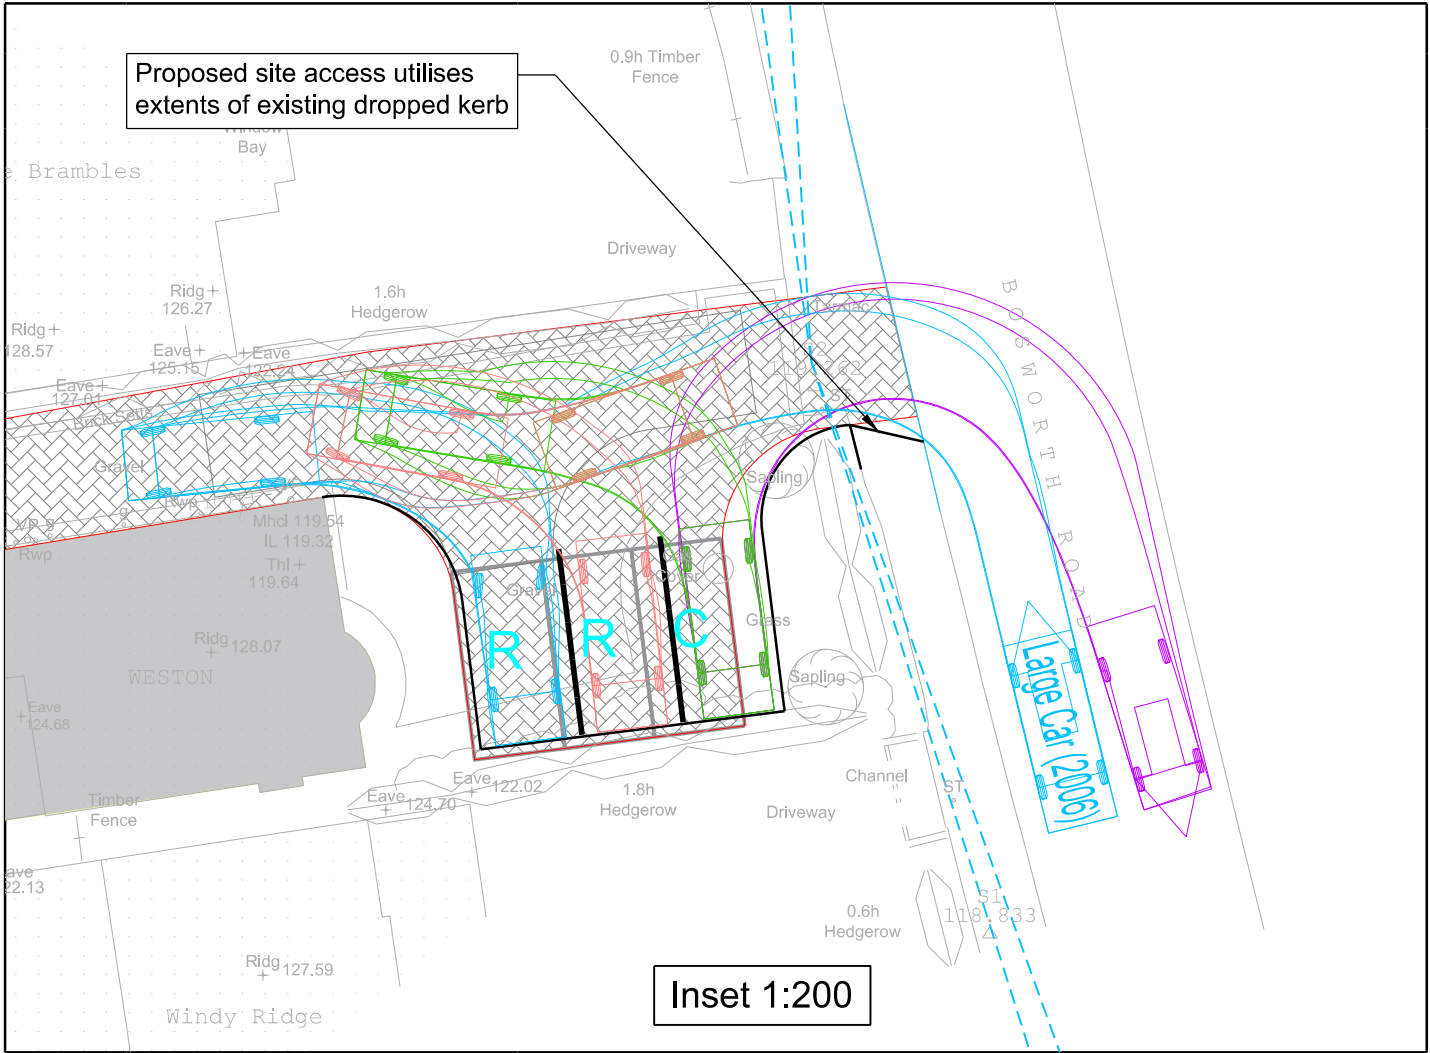


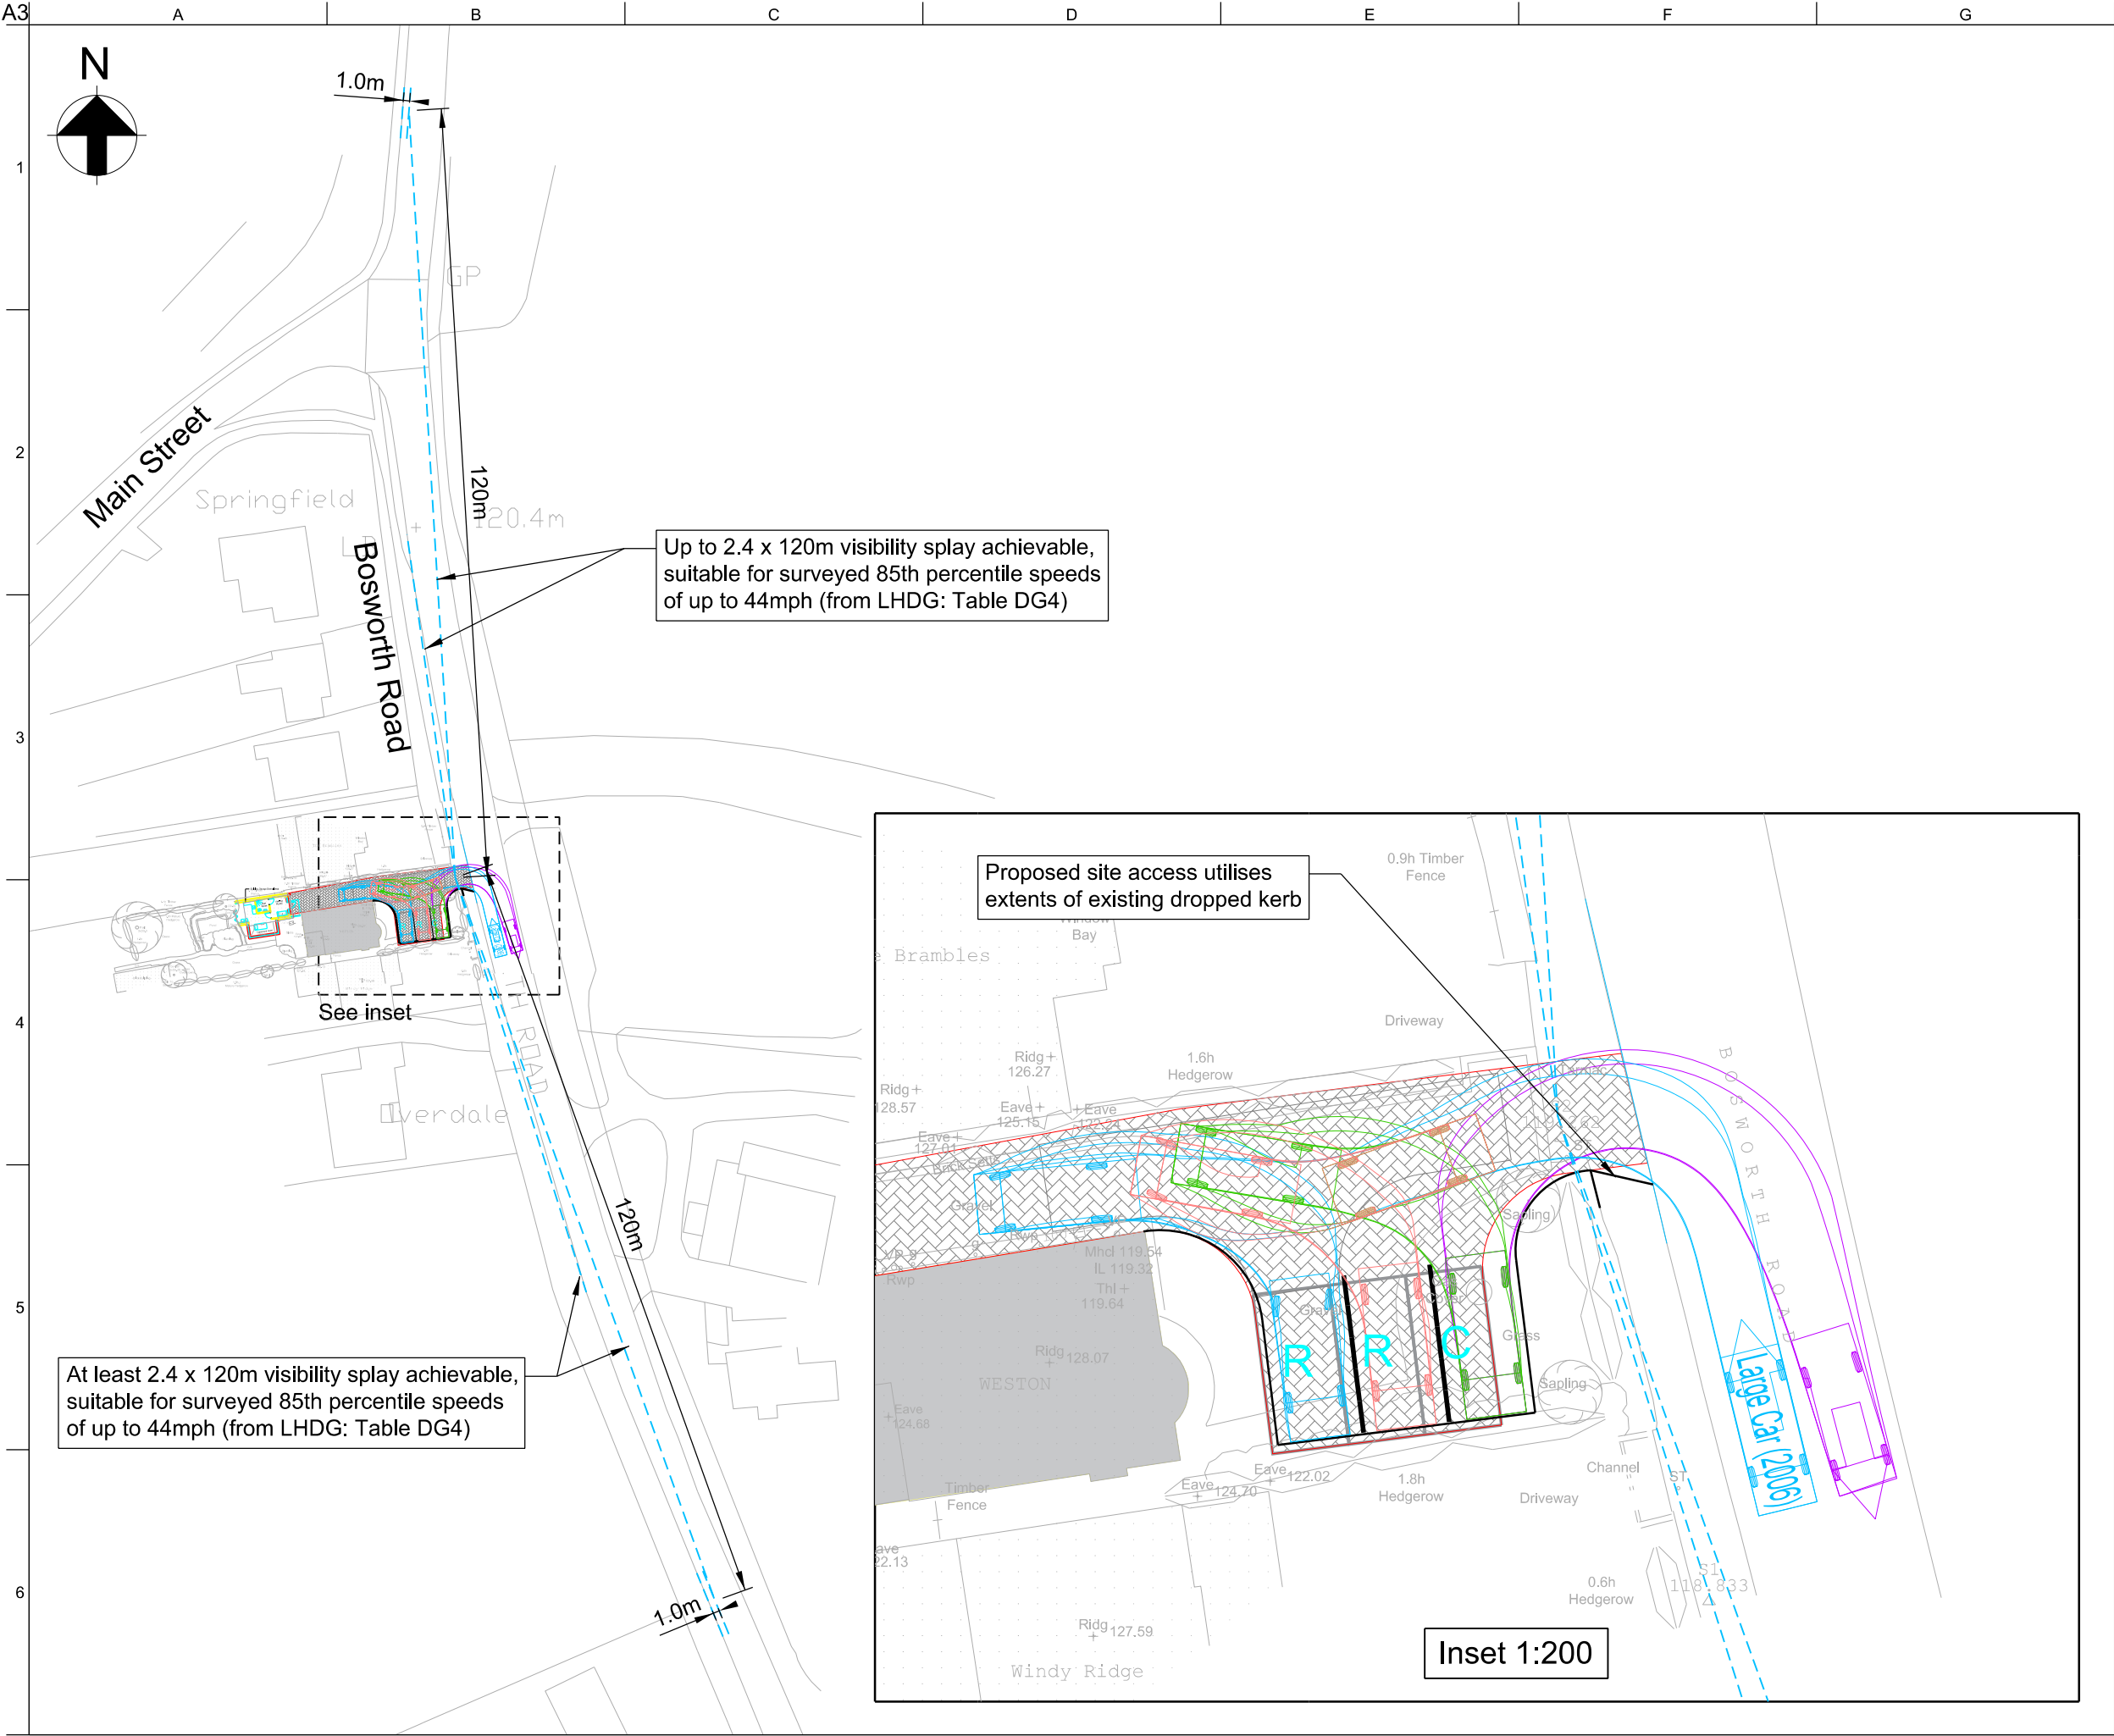

01	05/02/24	NS	JC	JC
First Issue				
Issue	Date	By	Chkd	Appd

JRC
Transport Consulting Ltd.

Client
Hayward Architects - Oakley

Job Title
Bosworth Road, Carlton - Access Design

Drawing Title
Proposed Site Access

Scale at A3
1:1000

Discipline
Transport Planning

Job No	Drawing Status
02401	Information

Drawing No	Issue
CH001	01