




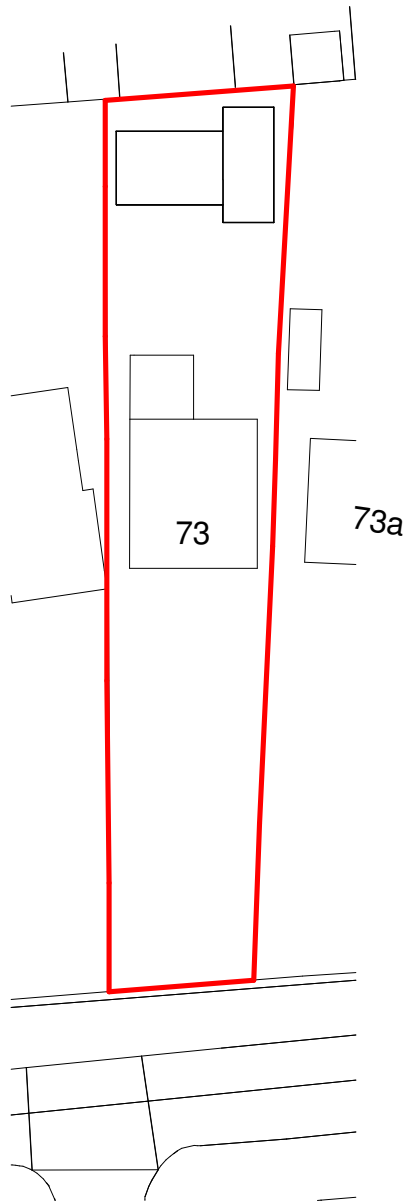


Block Plan @ 1:500

1:1250

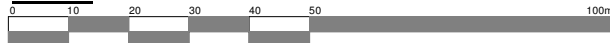

1:500

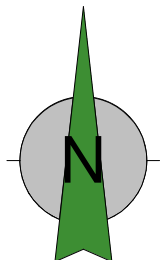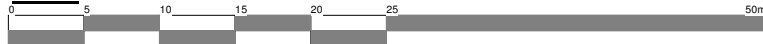

Location Plan @ 1:1250

Client Mr & Mrs Simpson				hayward ARCHITECTS LTD 19 Station Road Hinckley Leicestershire LE10 1AW Tel: 01455 635 665 Fax: 01455 618 971 www.hayward-architects.co.uk	
Project Extensions and Alterations 73 Hollycroft Hinckley		Scale As Indicated	Sheet A4		
Date APRIL 2024		Drawing No. 10		Drawing Status Planning	
Drawing Block and Location Plan		Author MS	Checked by SS		
THE COPYRIGHT OF THIS DRAWING IS VESTED IN HAYWARD ARCHITECTS LTD. REPRODUCTION IN ANY FORM, EITHER IN WHOLE OR IN PART IS FORBIDDEN WITHOUT THE PRIOR WRITTEN PERMISSION OF THE COPYRIGHT HOLDER. DO NOT SCALE FROM DRAWING AND ONLY FIGURED DIMENSIONS ARE TO BE USED					