

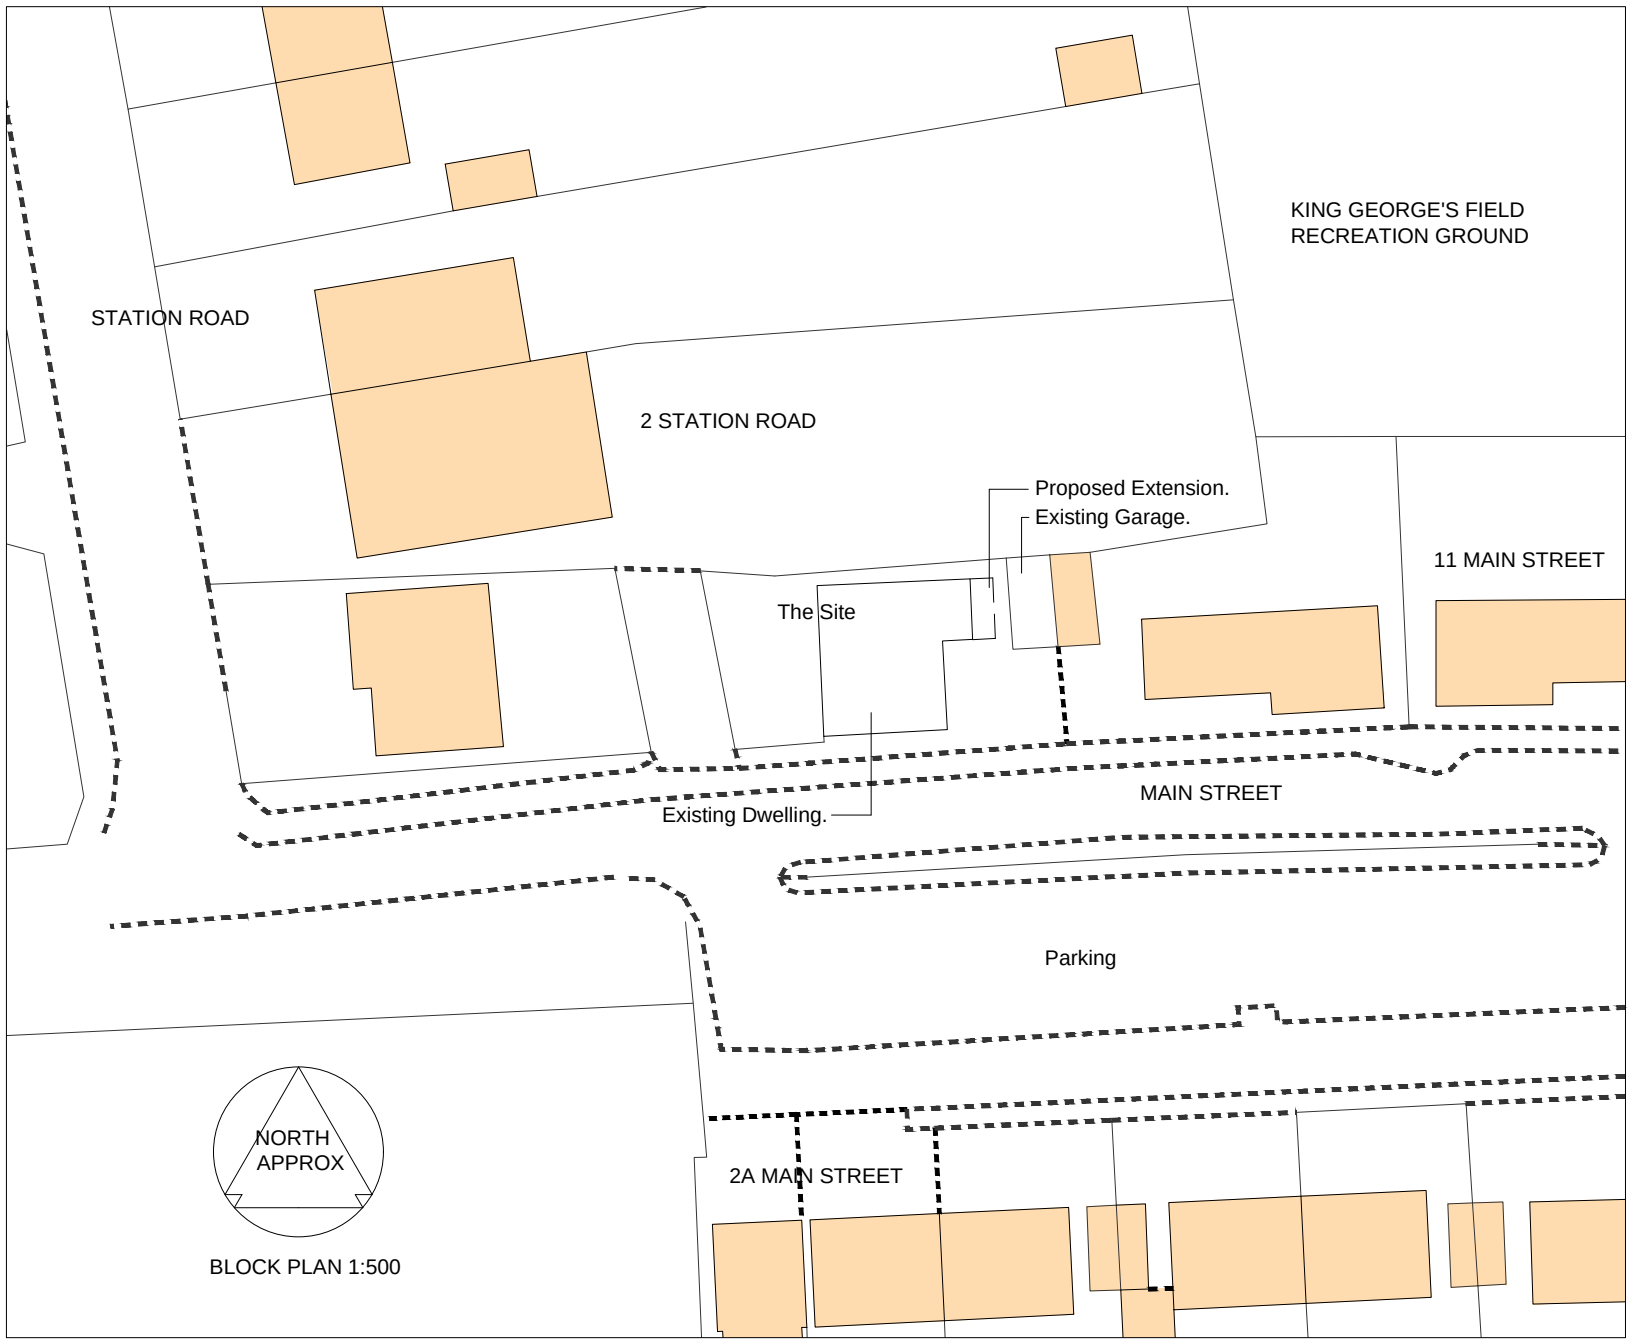
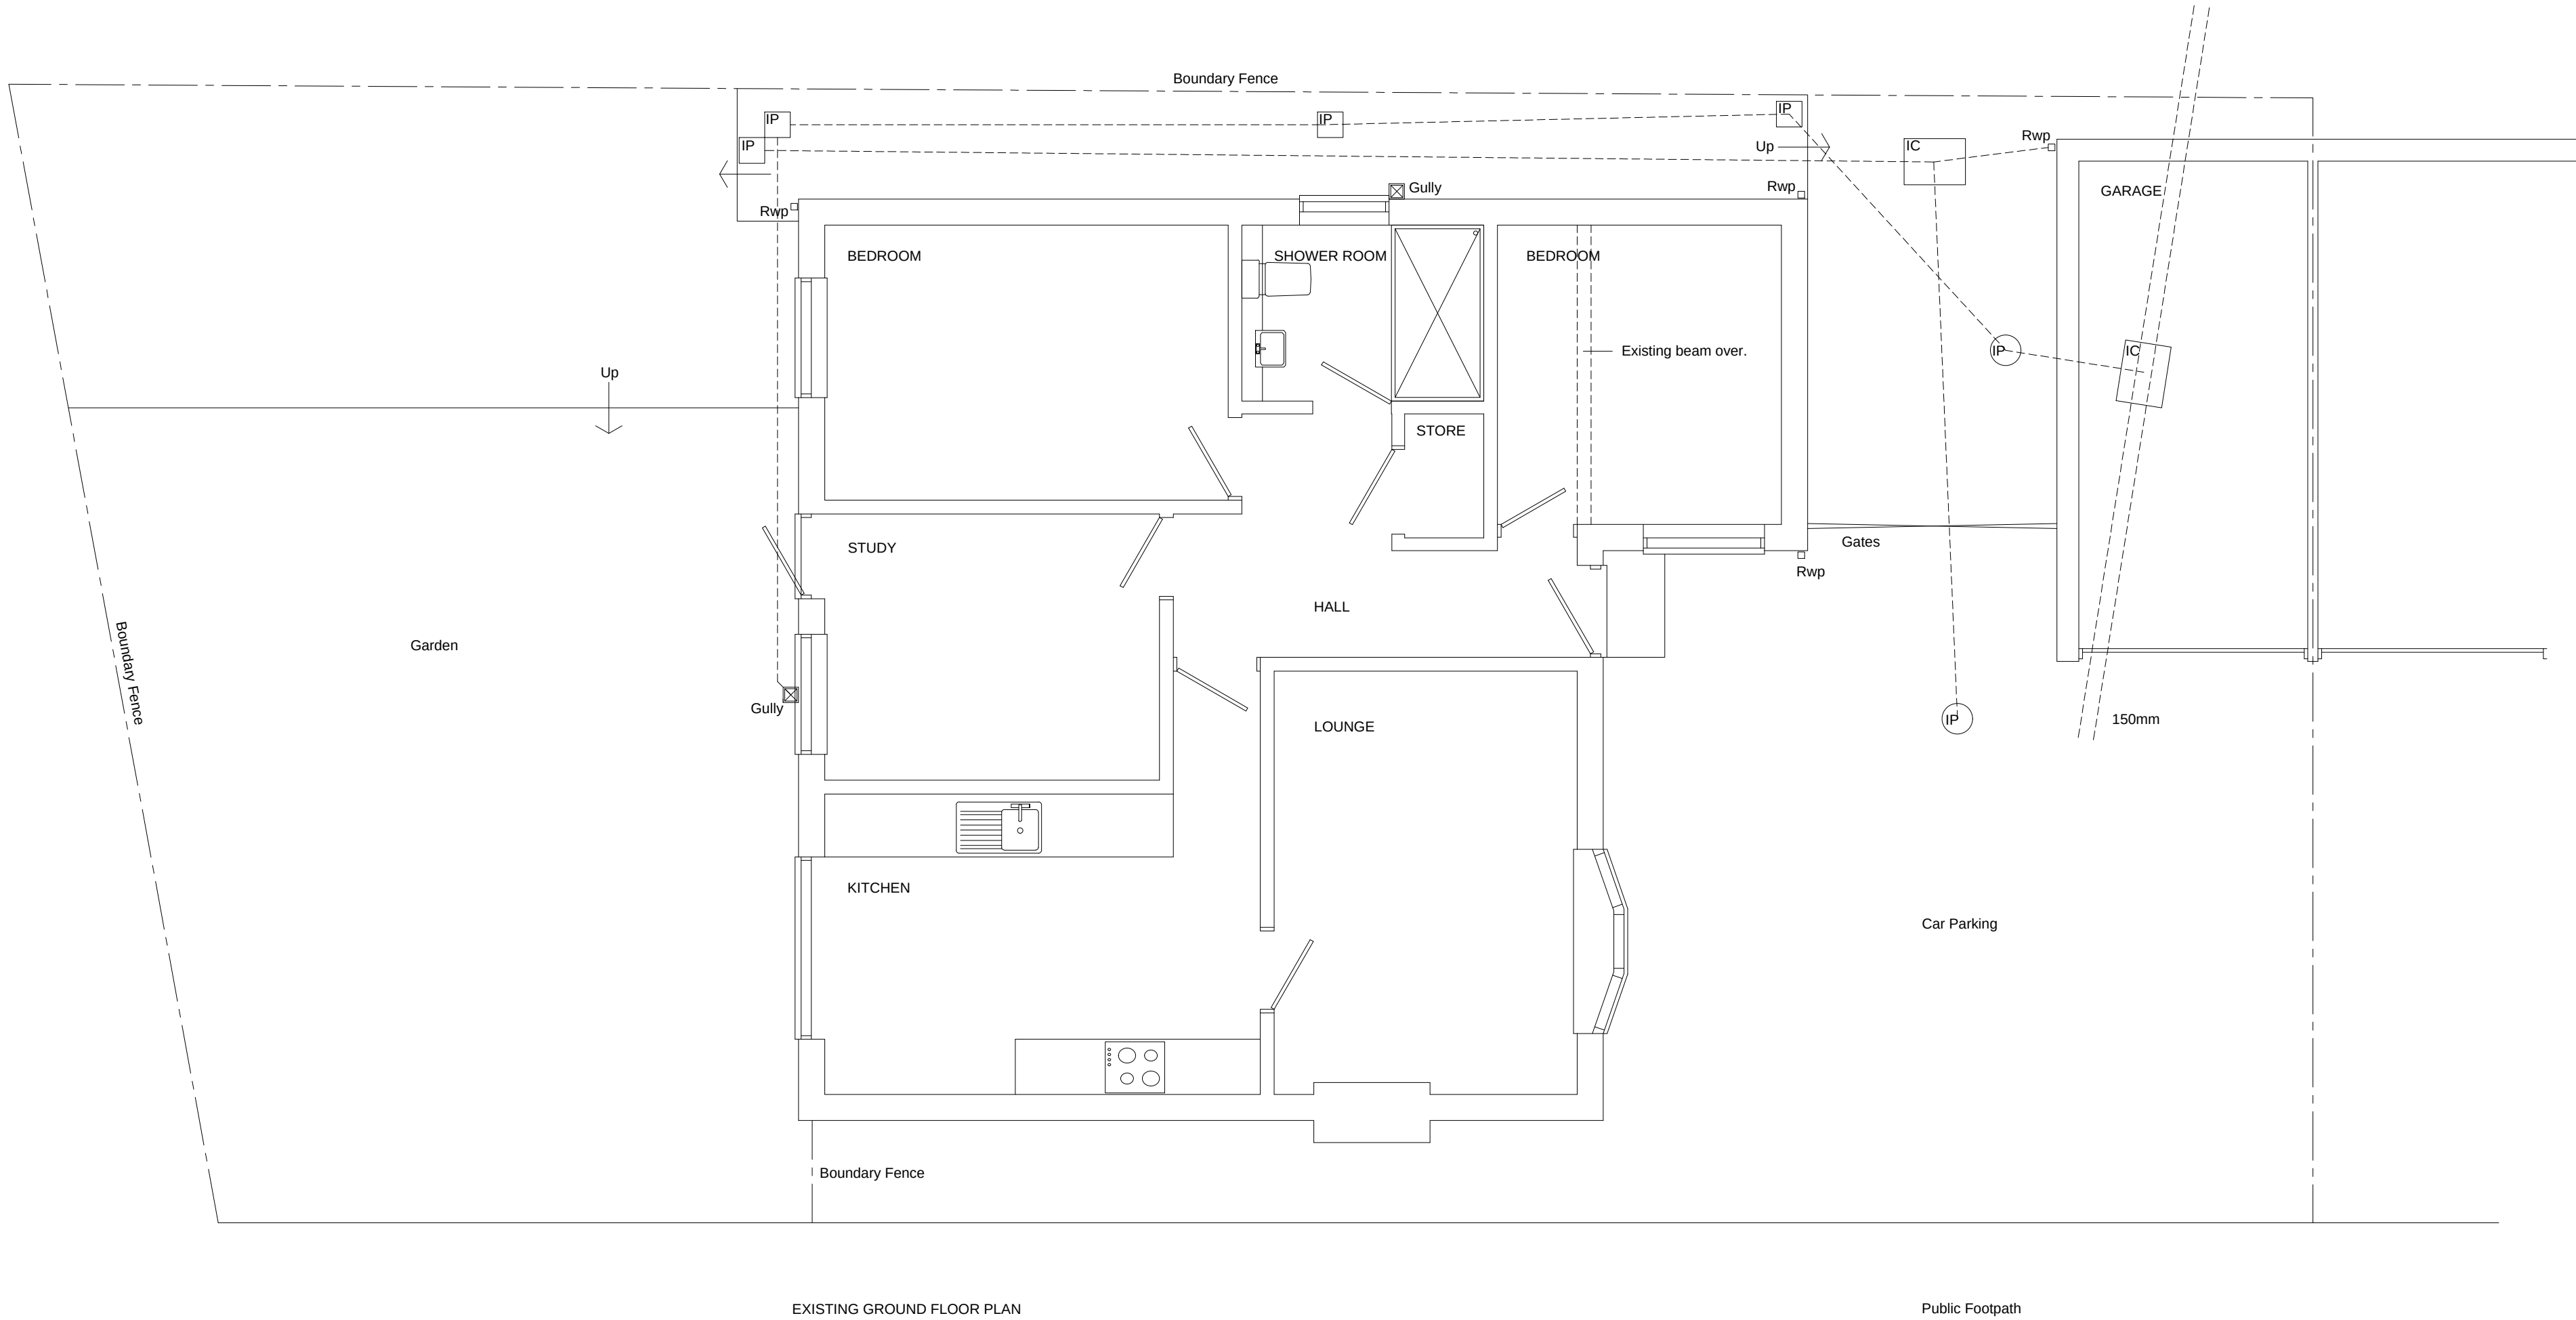
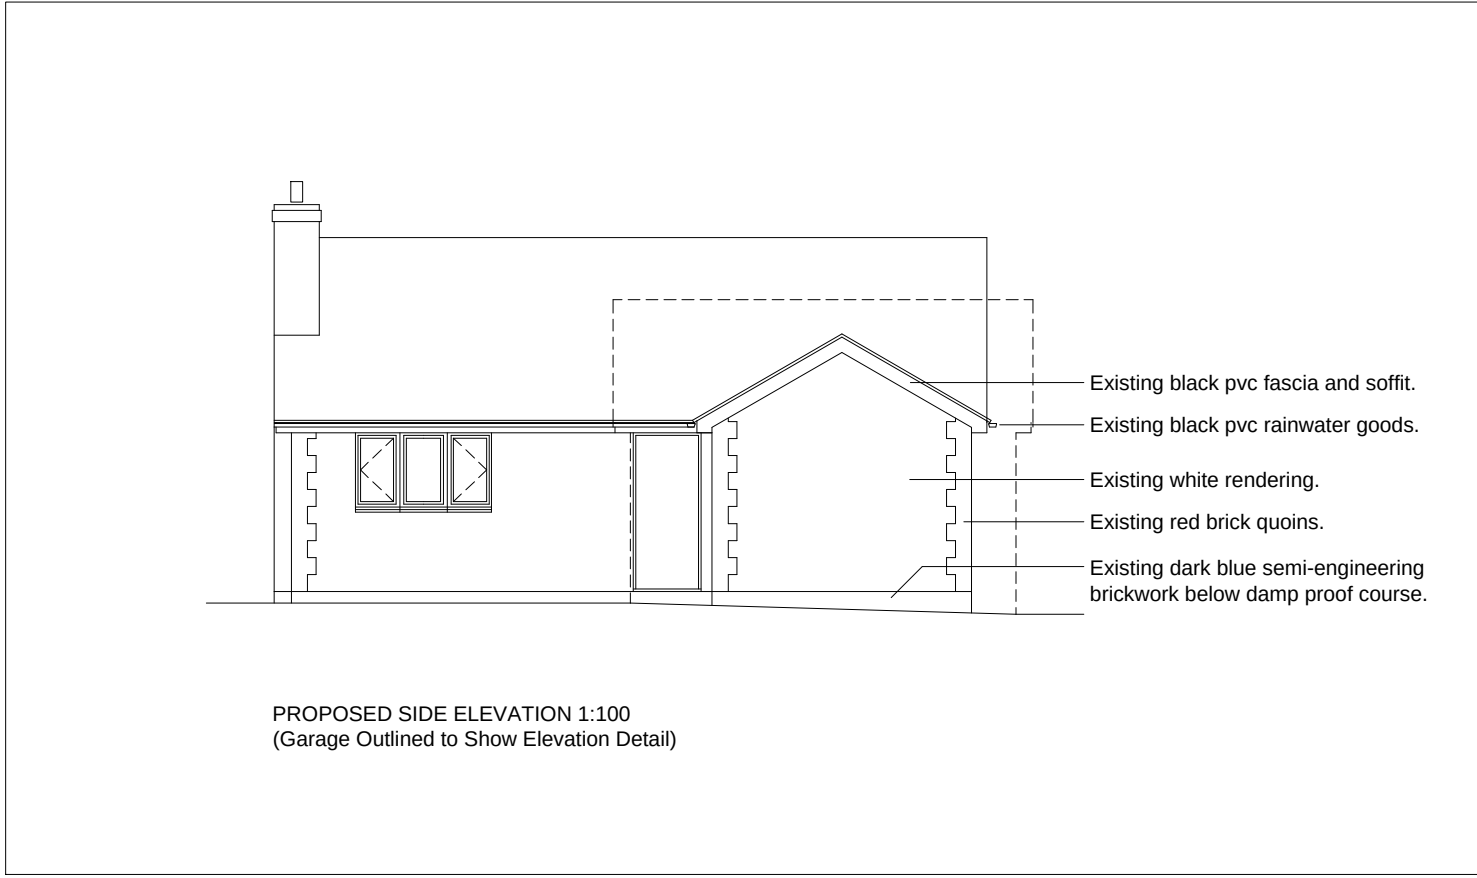


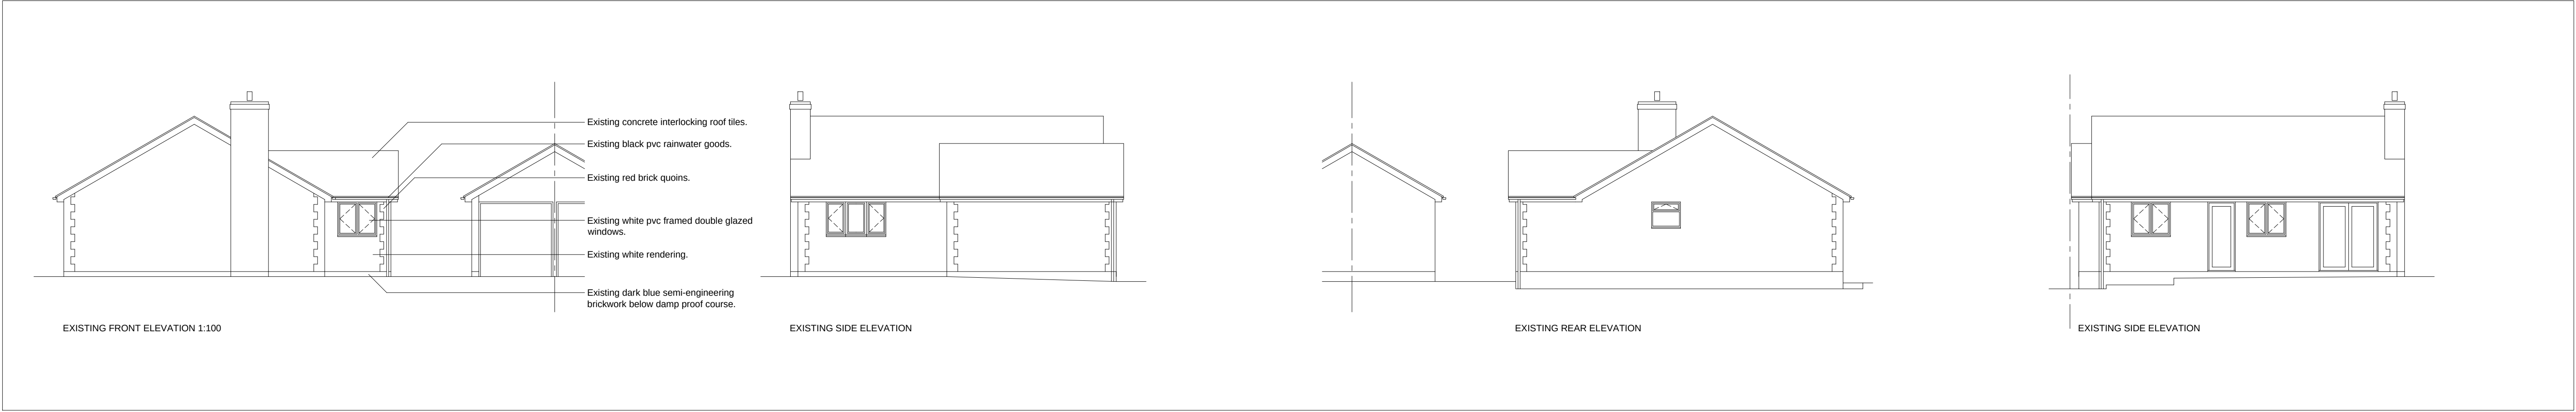

KEY:
NOTES:
Drainage details provided by others.

REVISIONS:

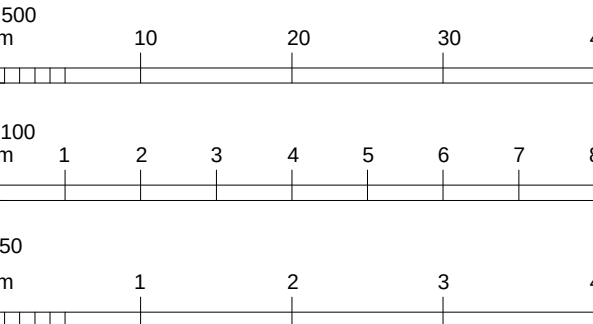

ALAN C RILEY ASSOCIATES
Alan C Riley BA (De Montfort) AADipl MCIAT RIBA
CHARTERED ARCHITECT
CHARTERED ARCHITECTURAL TECHNOLOGIST
E-mail: acra@btinternet.com Website: alancrileyassociates.com
0 2 4 7 6 3 7 2 8 8 2

PROJECT: PROPOSED EXTENSION
7 MAIN STREET
HICHAM ON THE HILL
NUNEATON
CV13 6AE

DRAWING TITLE: WORKING DRAWING
EXISTING PLANS and ELEVATIONS

REF: 24009

SCALES: 1:50, 1:100 and 1:500 (insets) @ A1

DWG No:

001