



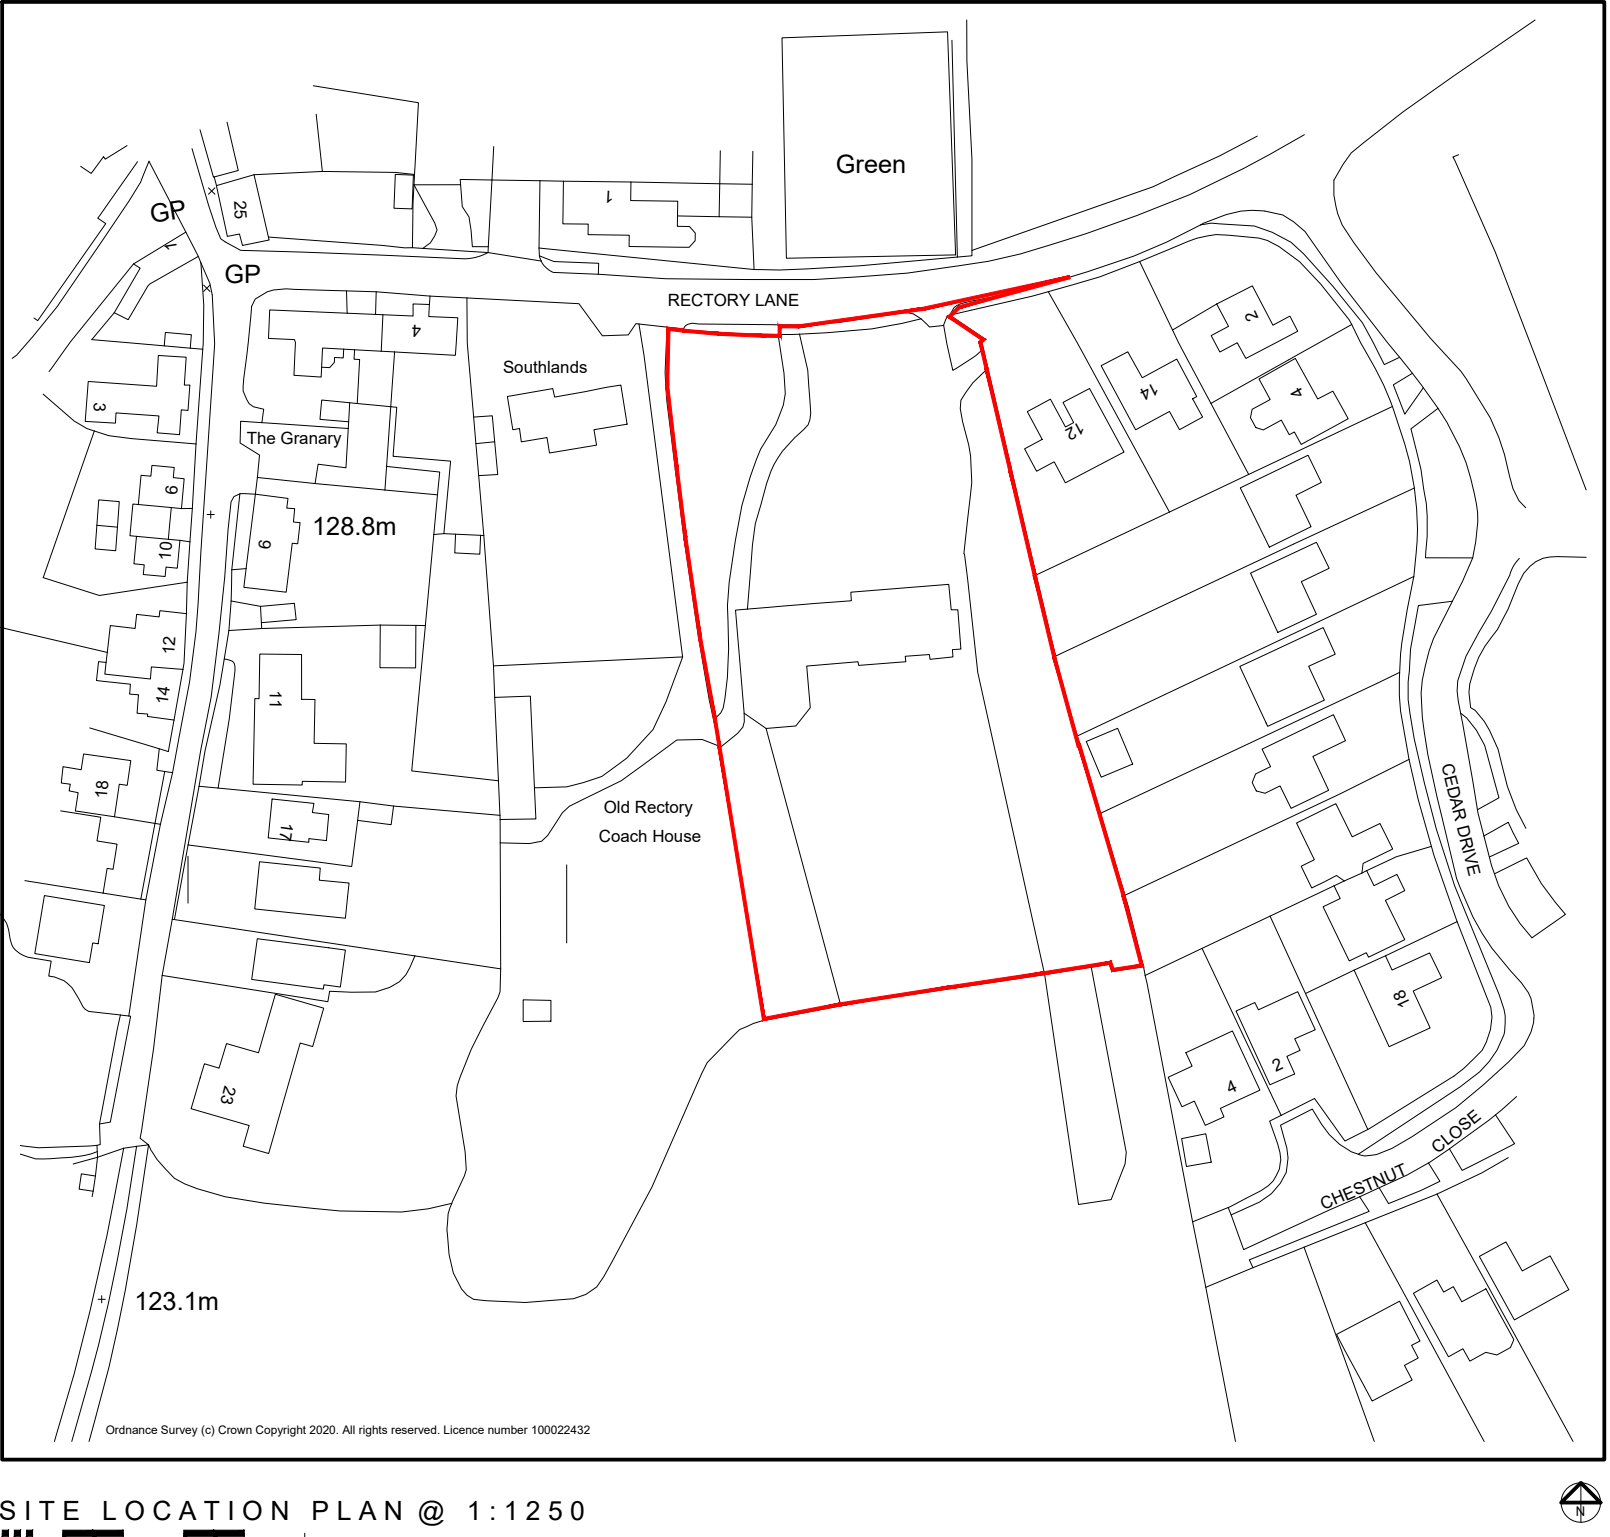

SITE LOCATION PLAN @ 1:1250

Fencing Type	Description	Indicative As proposed Elevation	Indicative As Proposed Image
Type 1	2.4m high anti climb 358 mesh fencing with matching gates. 80 x 40 RHS posts at 2.4m centres 2.4m x 2.5m x 76.2mm x 12.7mm panels secured with 40mm x 5mm clamp bar and M8 secure bolts. Matching gates. Finish: polyester powder coating Colour: green		
Type 2	4.0m high twinbar sports rebound panel system with matching gate with 1.2m high lower rebound section, secured to box section posts with baseplates fixed to floor slab Timber kickboards fitted to inside of fence Colour: green	Refer to 3-d image	Refer to 3-d image

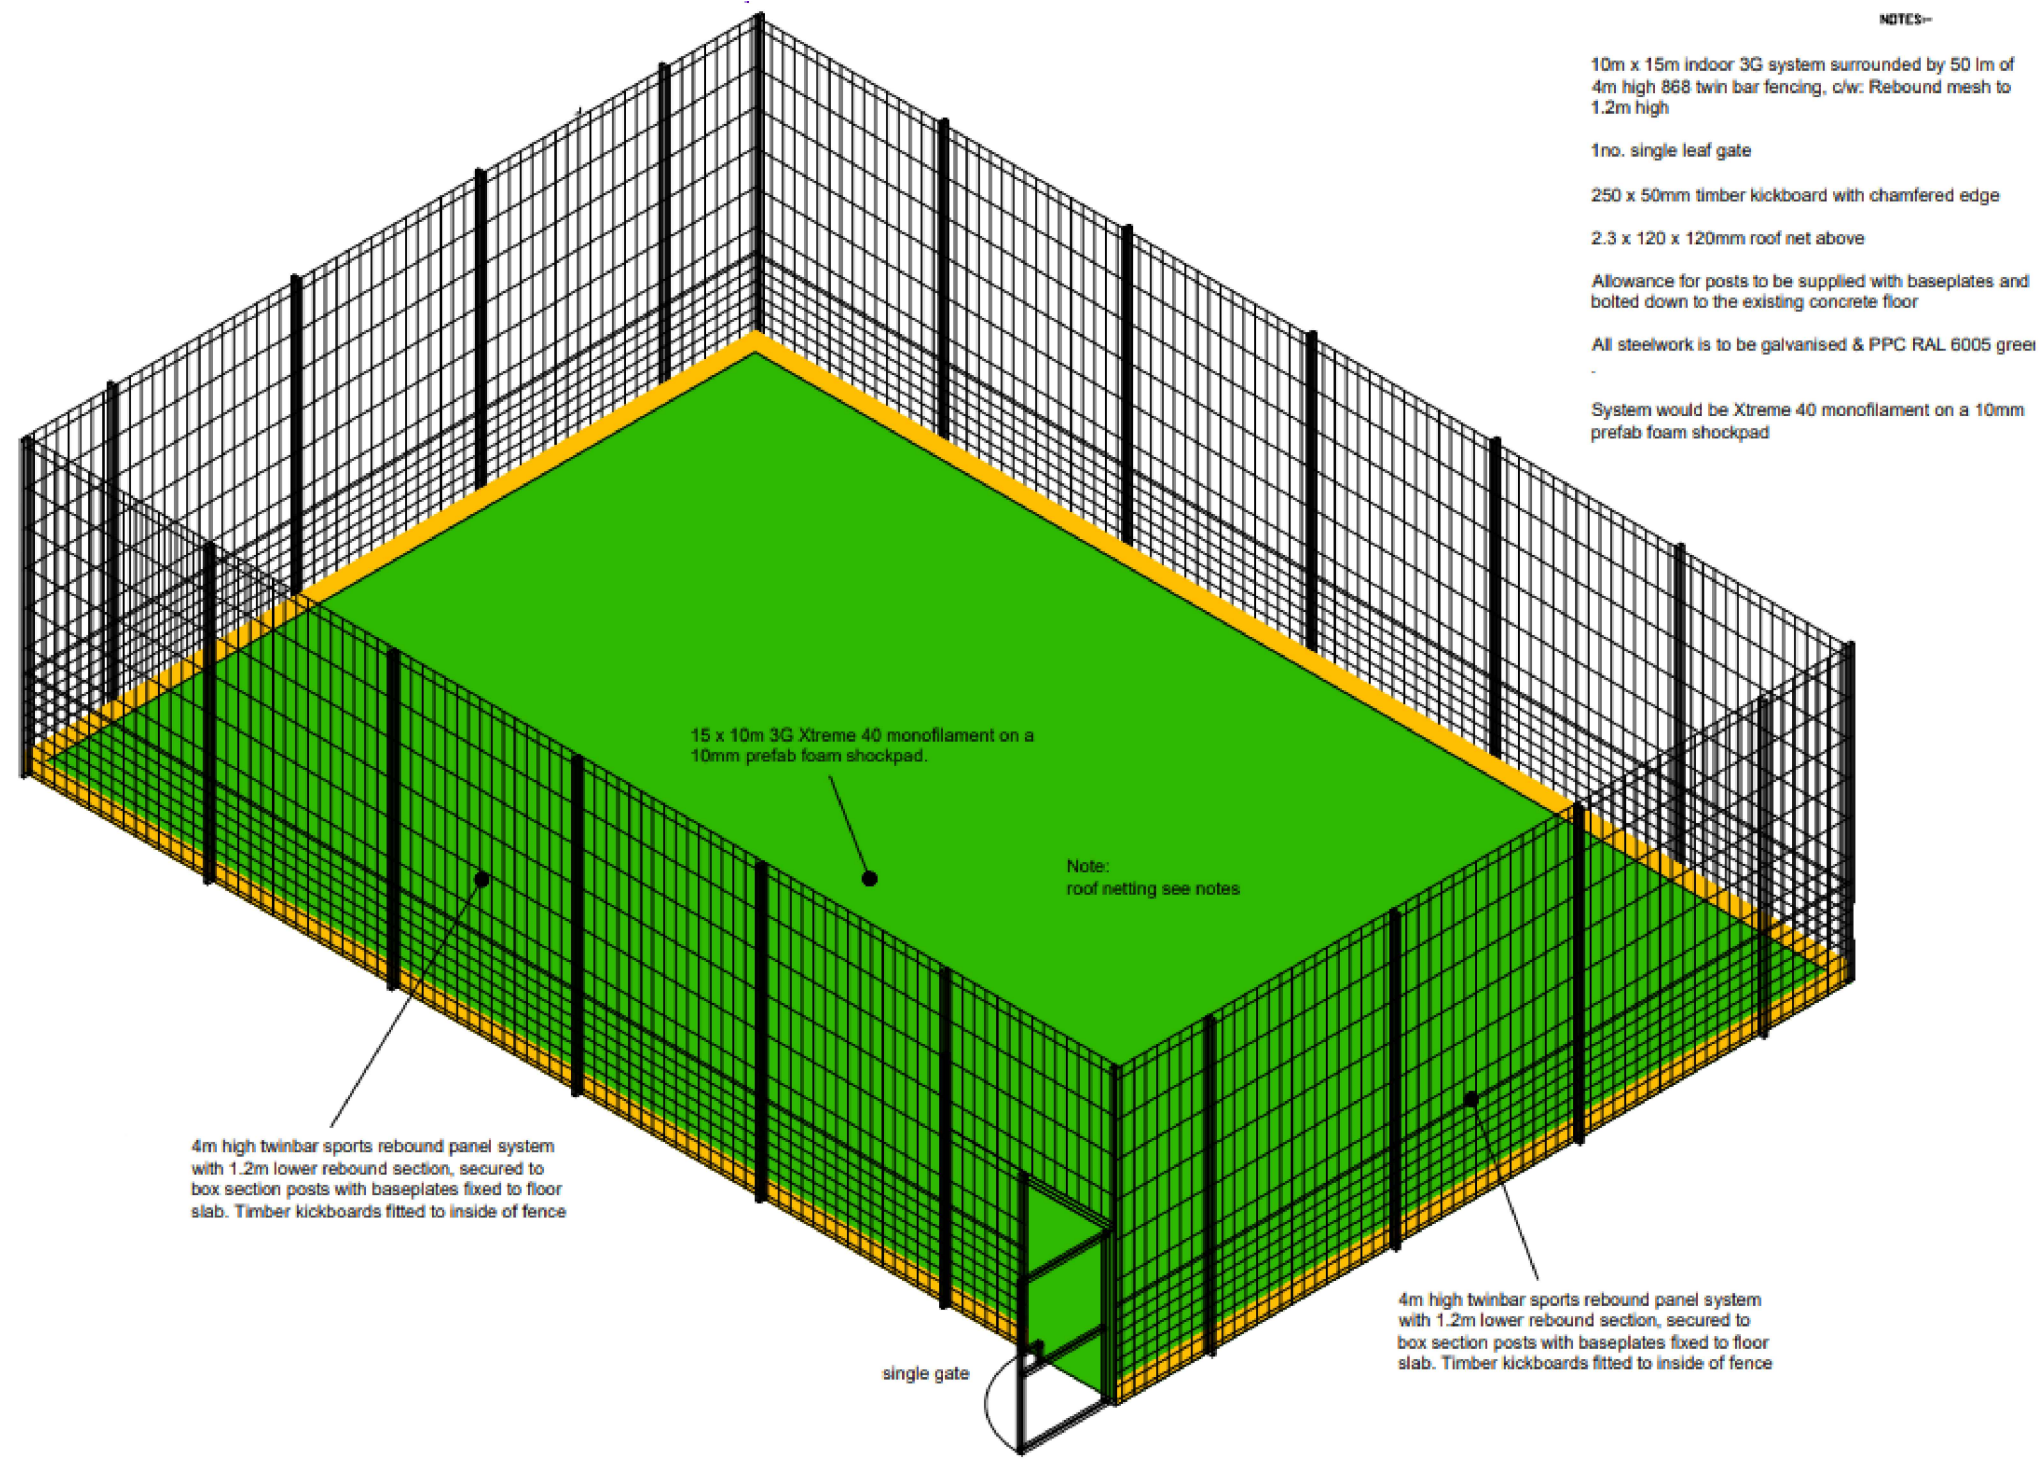

Copyright All rights reserved. This drawing must not be reproduced without permission.
Dimensions are in millimetres unless otherwise specified.



A	various amends	22.03.23	MJD	mjd
B	various amends	04.04.23	MJD	mjd
C	various minor amends	25.06.23	MJD	mjd
D	bin st. & collection point & 1st queue added	21.08.23	MJD	mjd
E	1st queue omitted drop off and waiting area added	11.09.23	MJD	mjd
F	site entrance adjusted to suit transport consultant's requirements	27.11.23	MJD	mjd
G	fence information added	10.04.24	MJD	mjd

PLANNING APPLICATION

space
architecture and design limited

The Studio
Lake House
Blackmoorfoot Road
Huddersfield
HD7 5TR

t: 01484 841423
f: 01484 947757
e: ms@spacearchitecture.net
w: www.spacearchitecture.net

Client
The Witherslack Group Ltd

Project
Conversion of Existing Building
To Create a Specialist School
The Old Rectory, Rectory Lane
Market Bosworth, CV13 0LS

Drawing Title
Proposed Site Layout Plan
and Site Location Plan

Scale	1:250	1:1500	Date	08.03.23	Drawn	MJD	Checked	mjd	Drawing Number	23.009(9)-J001	Revision	0
-------	-------	--------	------	----------	-------	-----	---------	-----	----------------	----------------	----------	---