
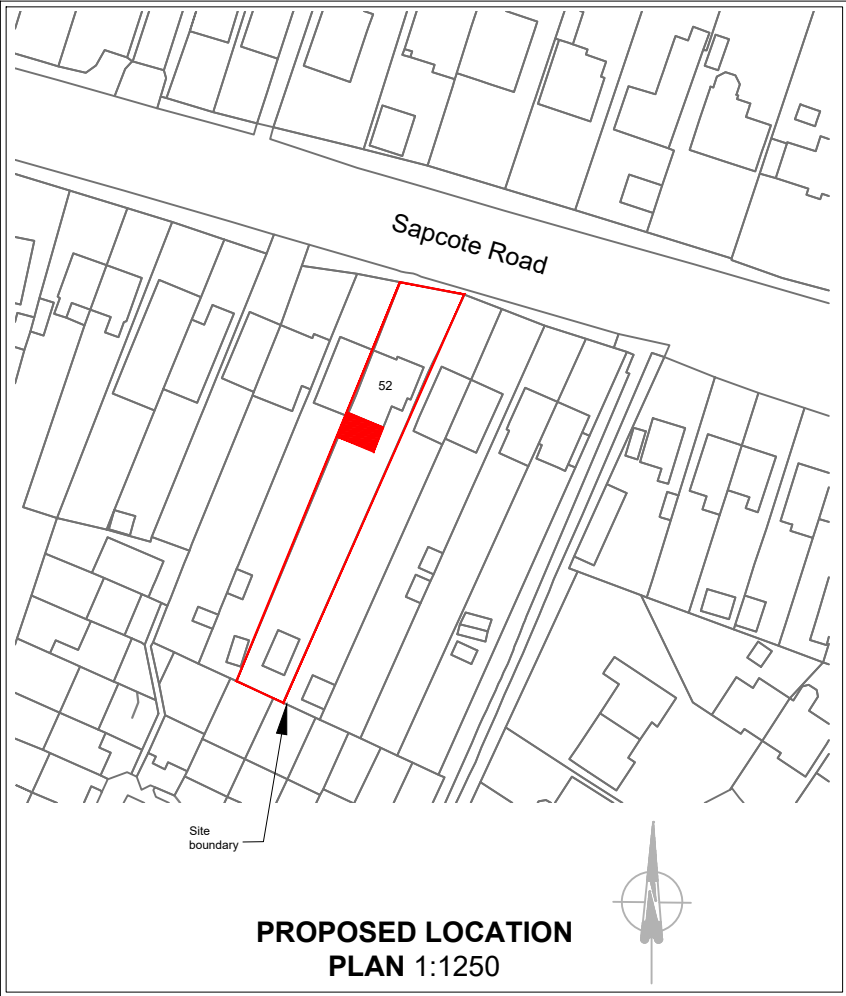
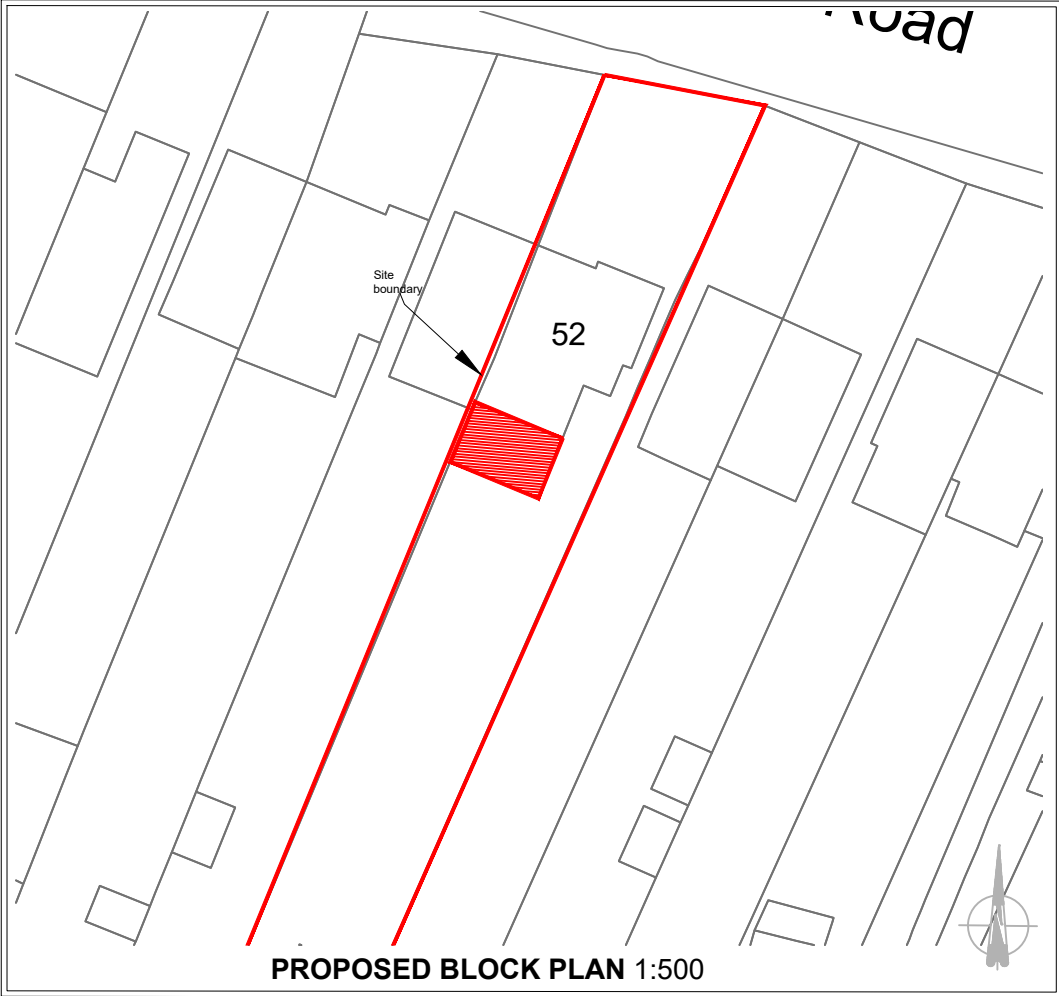


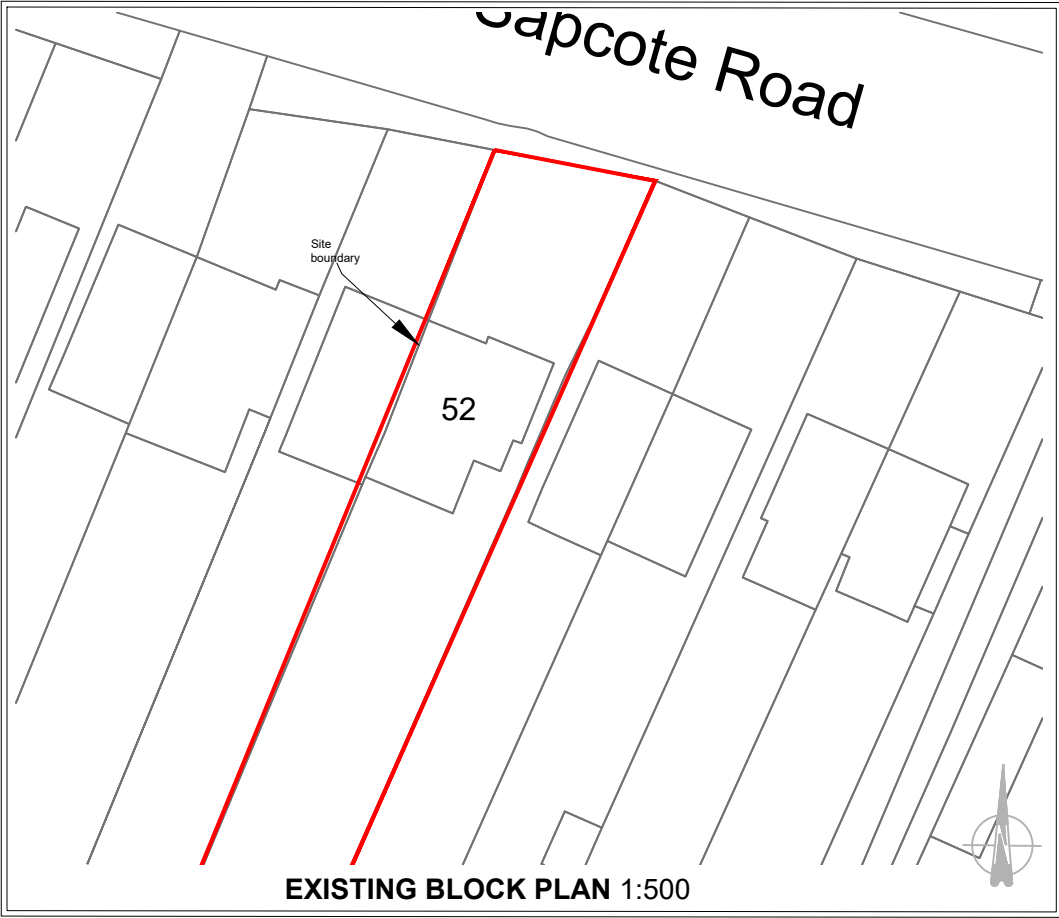

Produced on 01 March 2026 from the Ordnance Survey National Geographic Database and incorporating surveyed revision available at this date.
Crown copyright and database rights 2026 OS. Supplied by licensed Ordnance Survey partner (Open Data).
Data licence expires 01 March 2027

PROPOSED FLOOR AREA		
GROUND	61m ²	656.78sq.ft
FIRST	69.80m ²	751.32sq.ft
TOTAL	130.8m ²	1407.93sq.ft

- Client submission 11.03.26

Block & Location Plan

CLIENT/COMPANY: Mr Kenneth Vogl susanvogl@hotmail.com		
JOB DESCRIPTION: Proposed Larger Home Extension to Rear 52 Sapcote Road, Burbage, Hinckley, LE10 2AU		
SCALE 1:100 @ A3	DATE 06.03.2026	
DRAWN BY JTC	DRAWING No: 005	
ALL DIMENSIONS TO BE CHECKED ON SITE BEFORE CONSTRUCTION. ANY DISCREPANCIES TO BE DISCUSSED AND AGREED WITH JC PRIOR TO PROCEEDING.		
THIS DRAWING IS THE PROPERTY OF JC AND MUST NOT BE COPIED OR REPRODUCED WITHOUT PRIOR WRITTEN CONSENT.		
HEALTH AND SAFETY EXECUTIVE (HSE) WILL NEED TO BE NOTIFIED PRIOR TO COMMENCEMENT OF THE PROJECT		