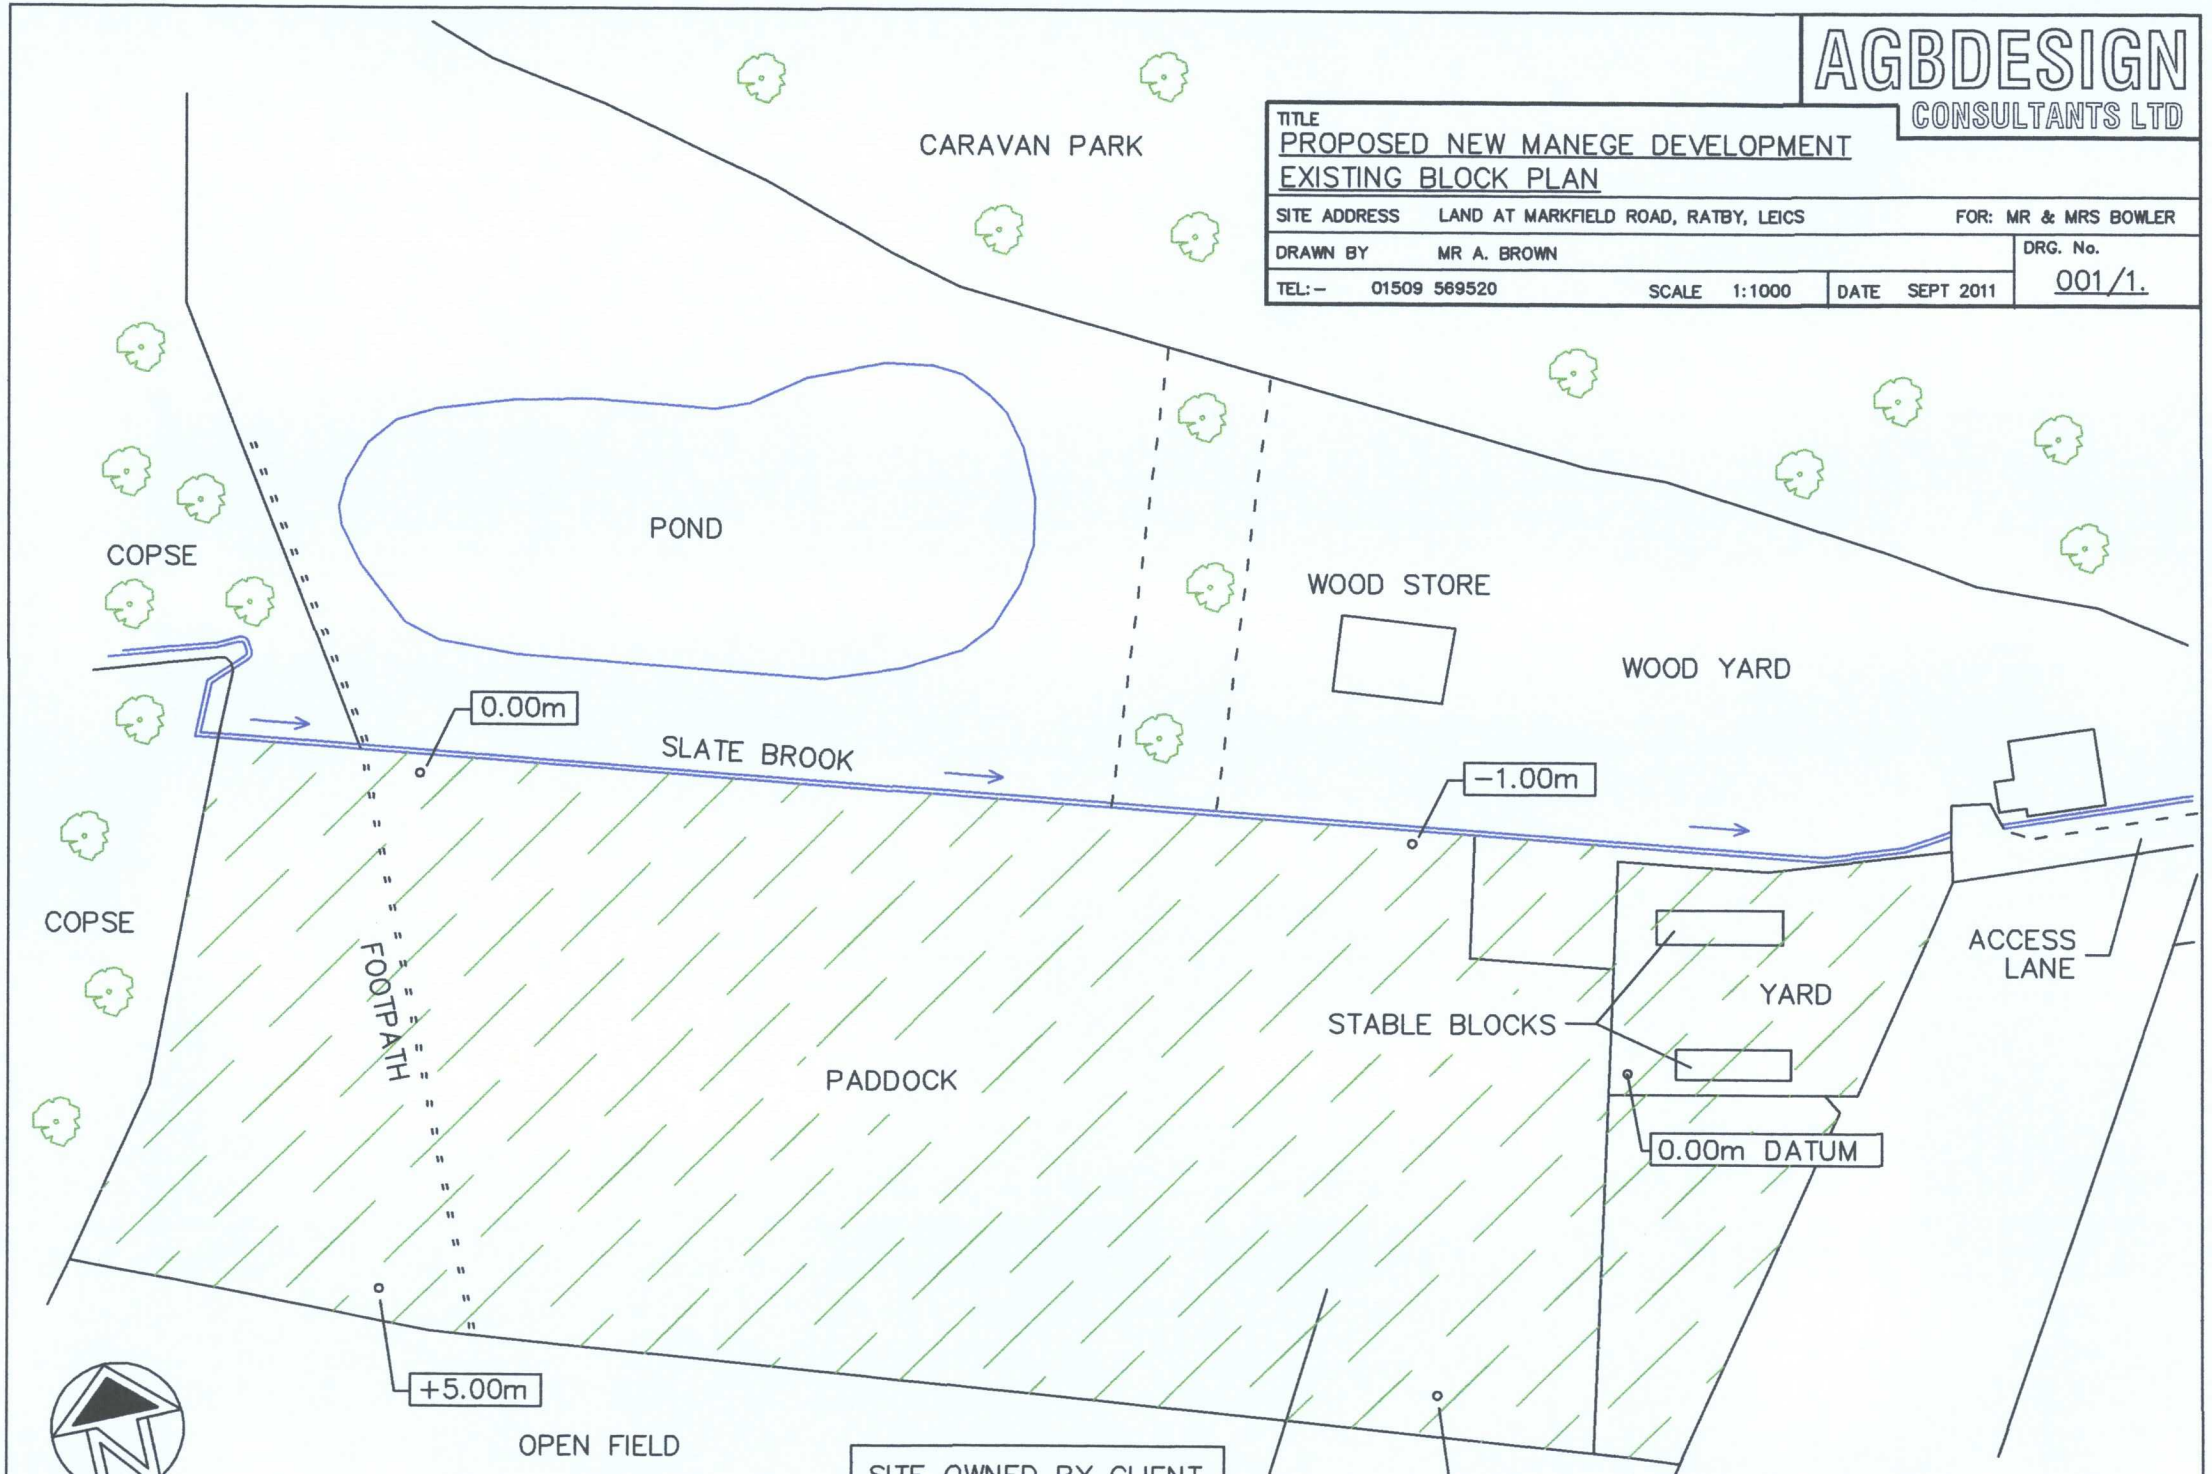
AGBDESIGN
CONSULTANTS LTD
TITLE
PROPOSED NEW MANEGE DEVELOPMENT
EXISTING BLOCK PLAN
SITE ADDRESS LAND AT MARKFIELD ROAD, RATBY, LEICS
FOR: MR & MRS BOWLER
DRAWN BY MR A. BROWN
DRG. No. 001/1.
TEL:- 01509 569520
SCALE 1:1000
DATE SEPT 2011
CARAVAN PARK
POND
COPSE
WOOD STORE
WOOD YARD
0.00m
SLATE BROOK
-1.00m
COPSE
FOOTPATH
PADDOCK
ACCESS LANE
YARD
STABLE BLOCKS
0.00m DATUM
+5.00m
OPEN FIELD
SITE OWNED BY CLIENT