

Printed or electronic copies of the plan can be scaled for planning purposes.

This drawing is issued for the sole and exclusive use of the named recipient. Distribution to any third party is on the strict understanding that no liability is accepted by Sturch for any discrepancies, errors or omissions that may be present, and no guarantee is offered as to the accuracy of information shown.
© Crown Copyright 2007. All rights reserved. Licence number 100020449

Rev	Date	Description	By
#	#	#	sAh

Notes
External materials to match proposed property

sturch

Tel: 07948 382917 e:1sturch@gmail.com

Project

Proposed Property
Rear of 114 Leicester Road
Hinckley

Client


Mrs H White

Drawing


Garage Plan and Elevations

Drg No: 03-2308 Rev #


Scale 1:50 @A3 Date 08.03.23

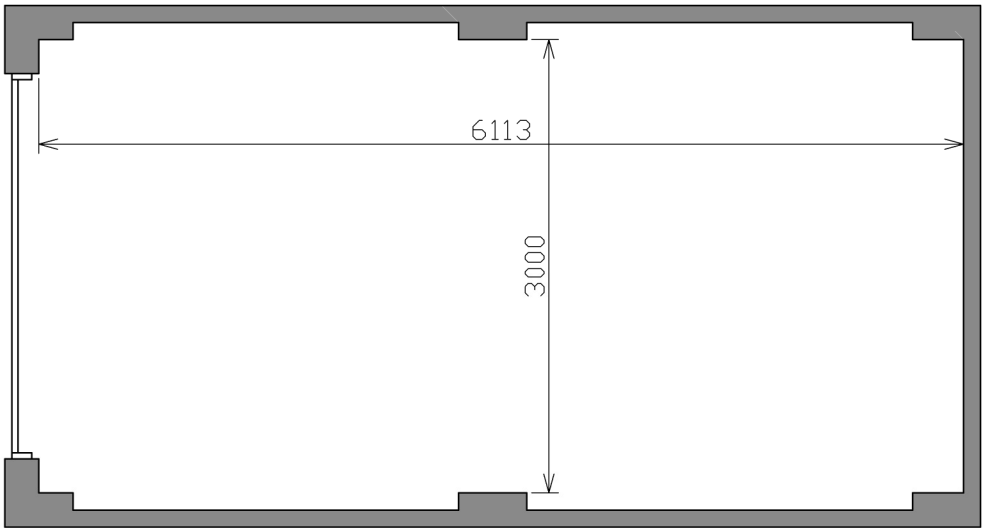


Garage Plan

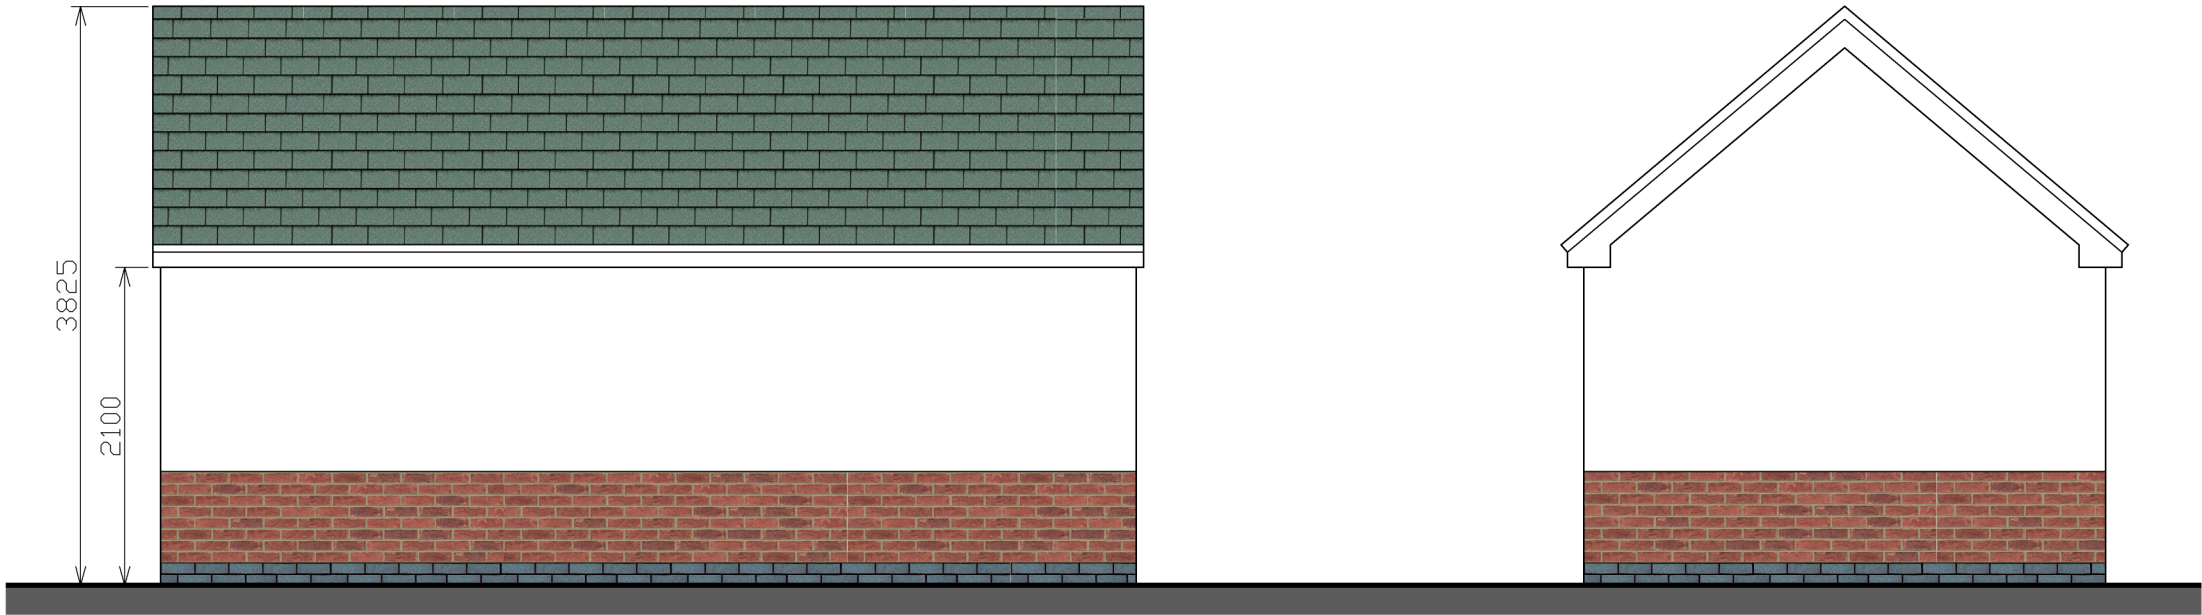


Side (NE) Elevation

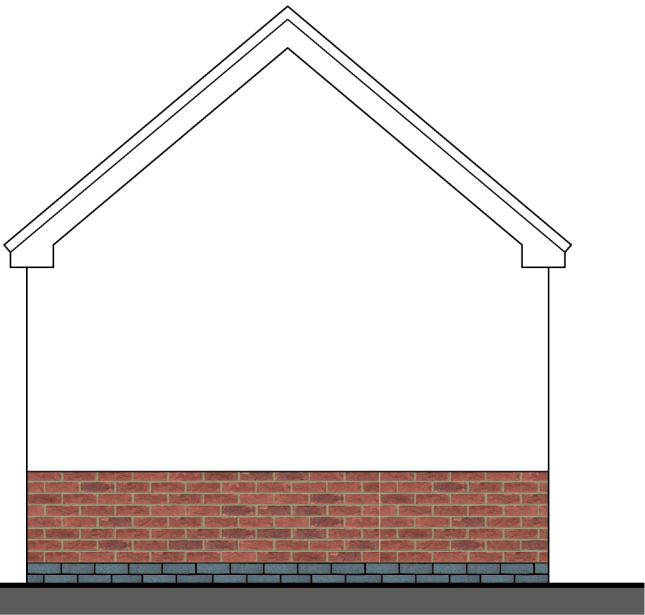

Rear (SE) Elevation

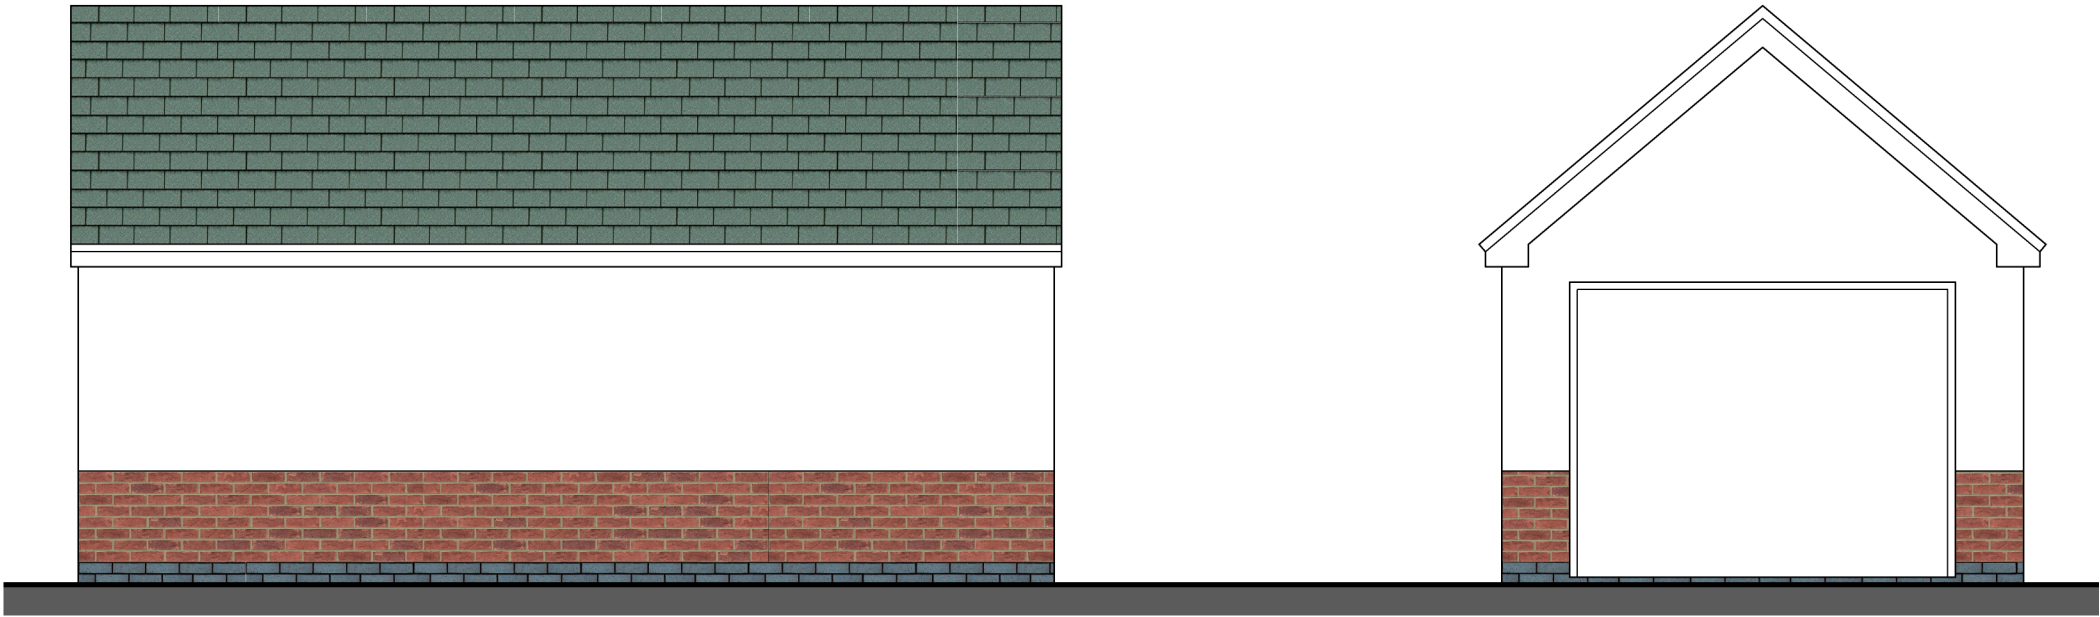

Side (SW) Elevation

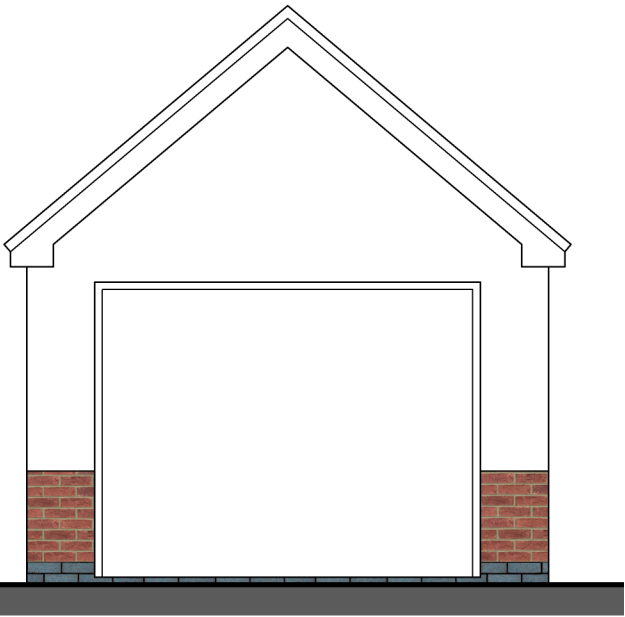

Front (NW) Elevation



1:50 Scale m