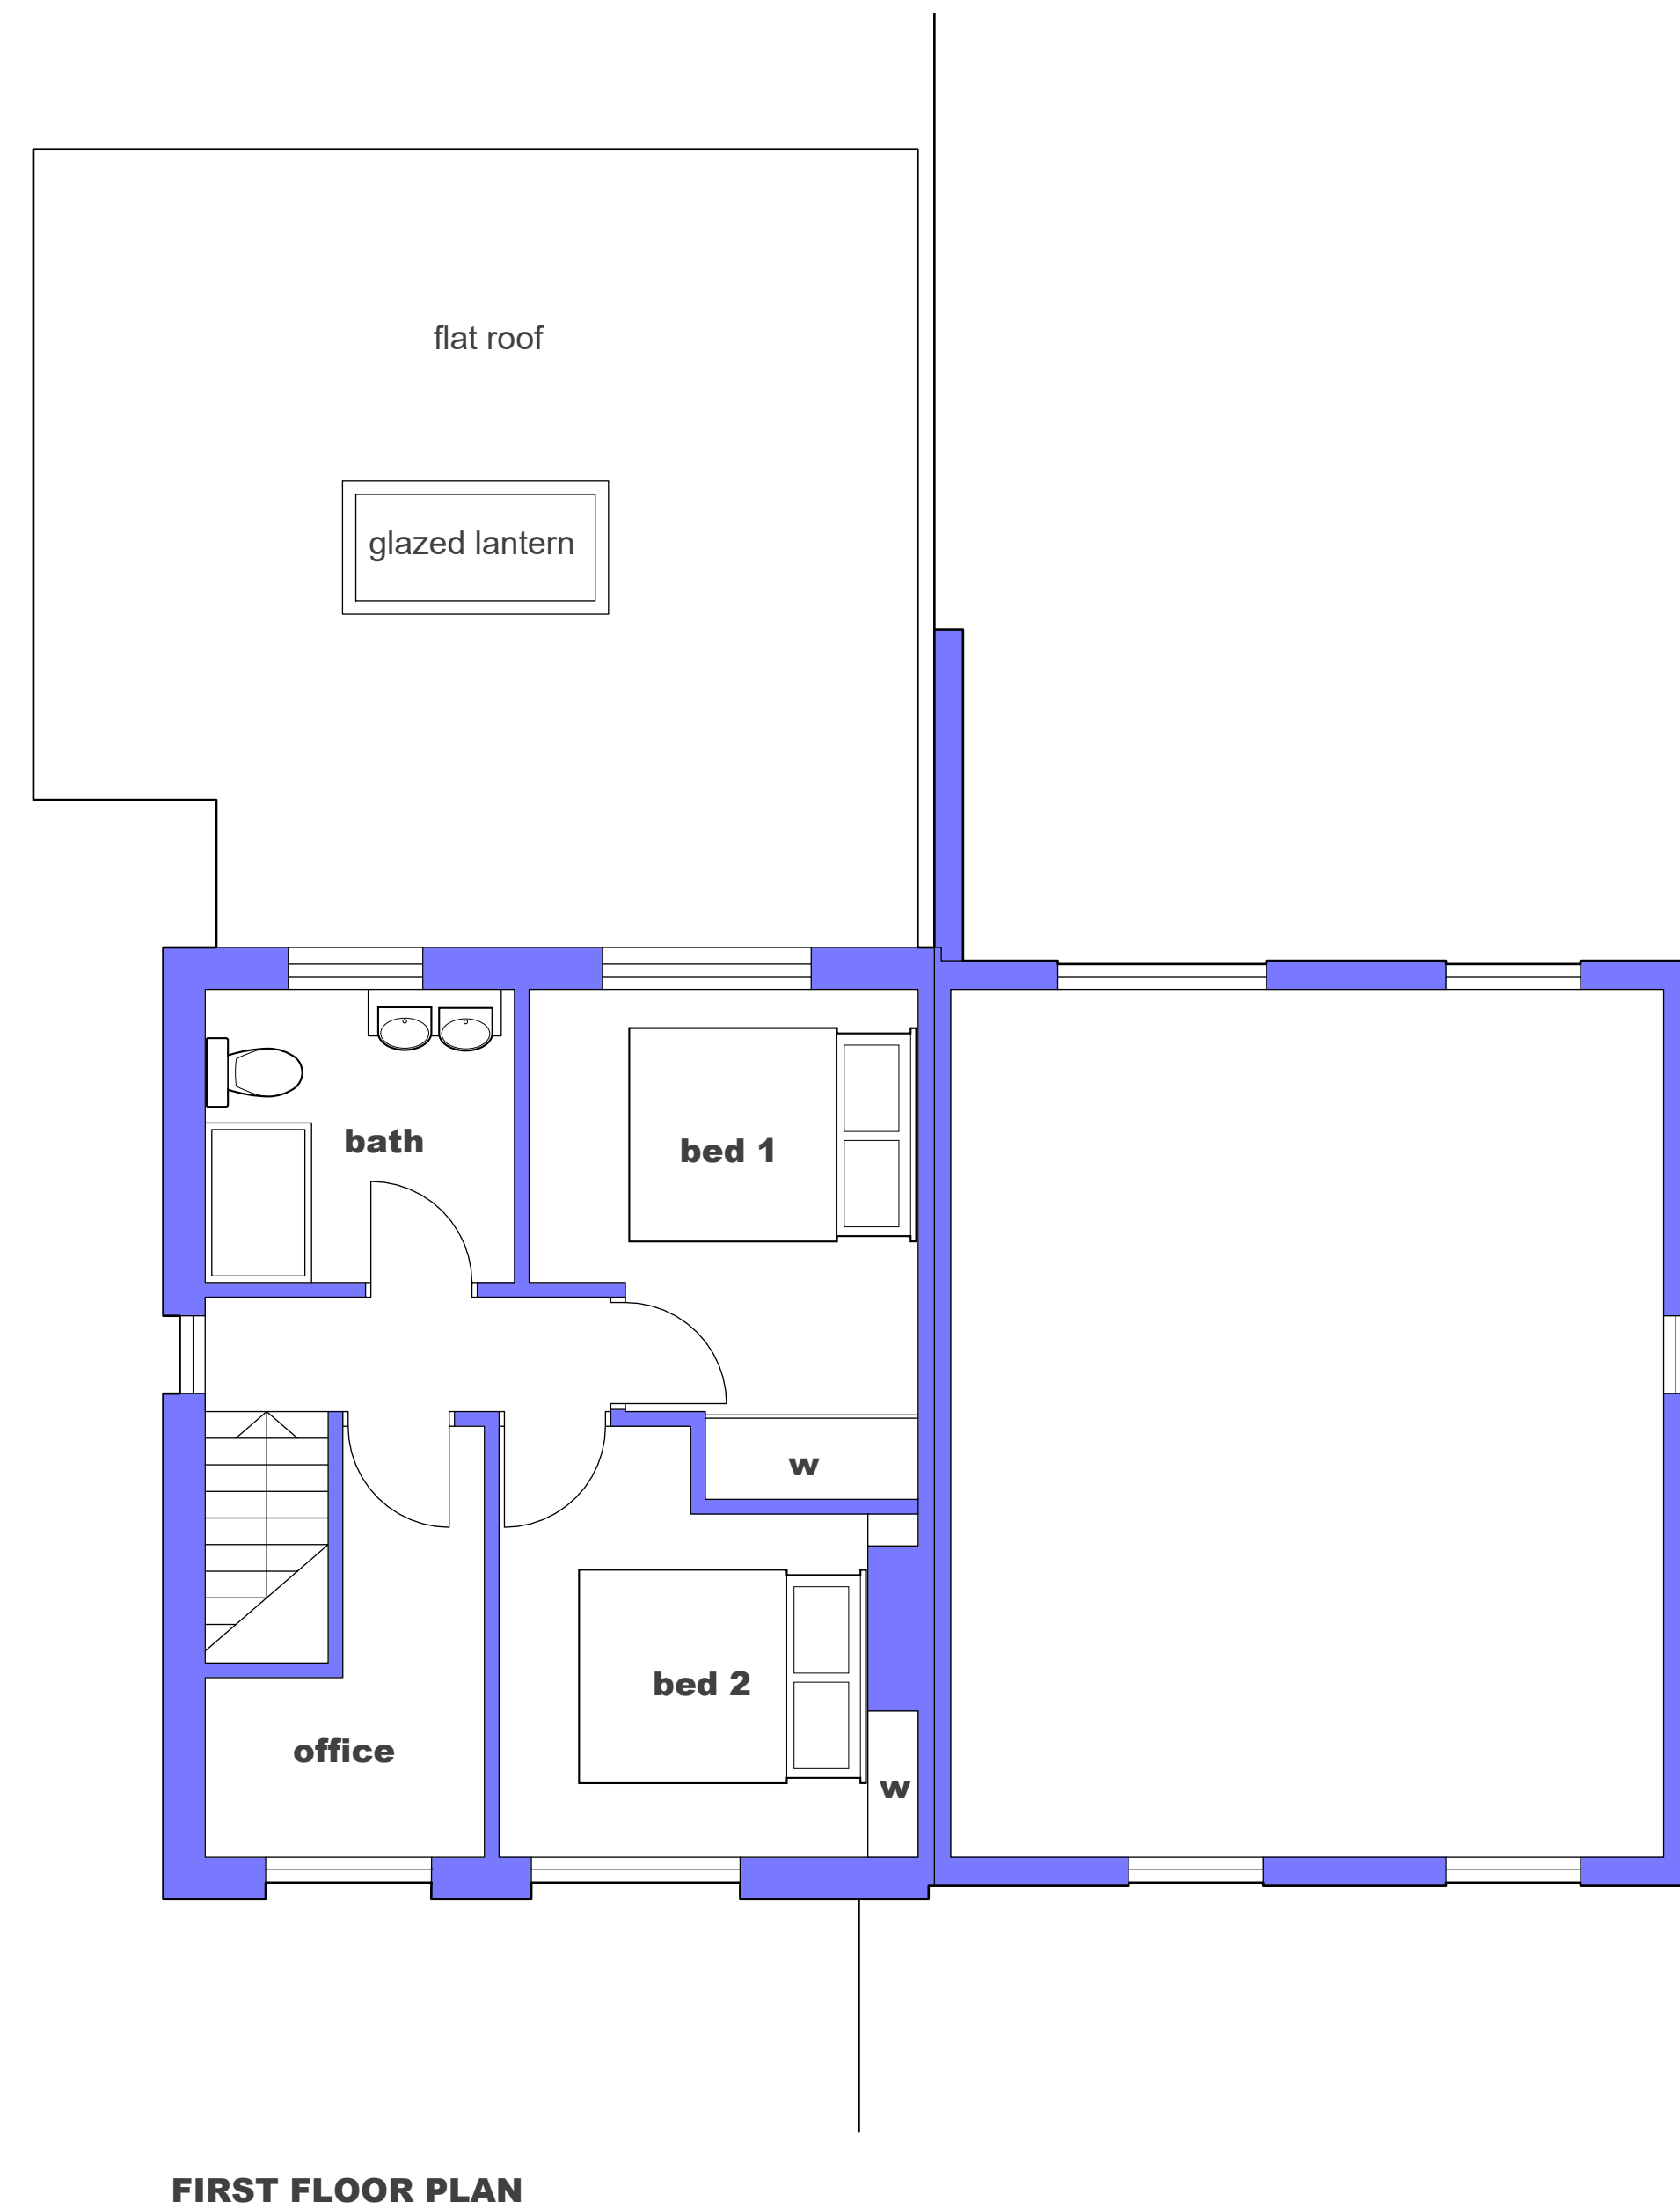
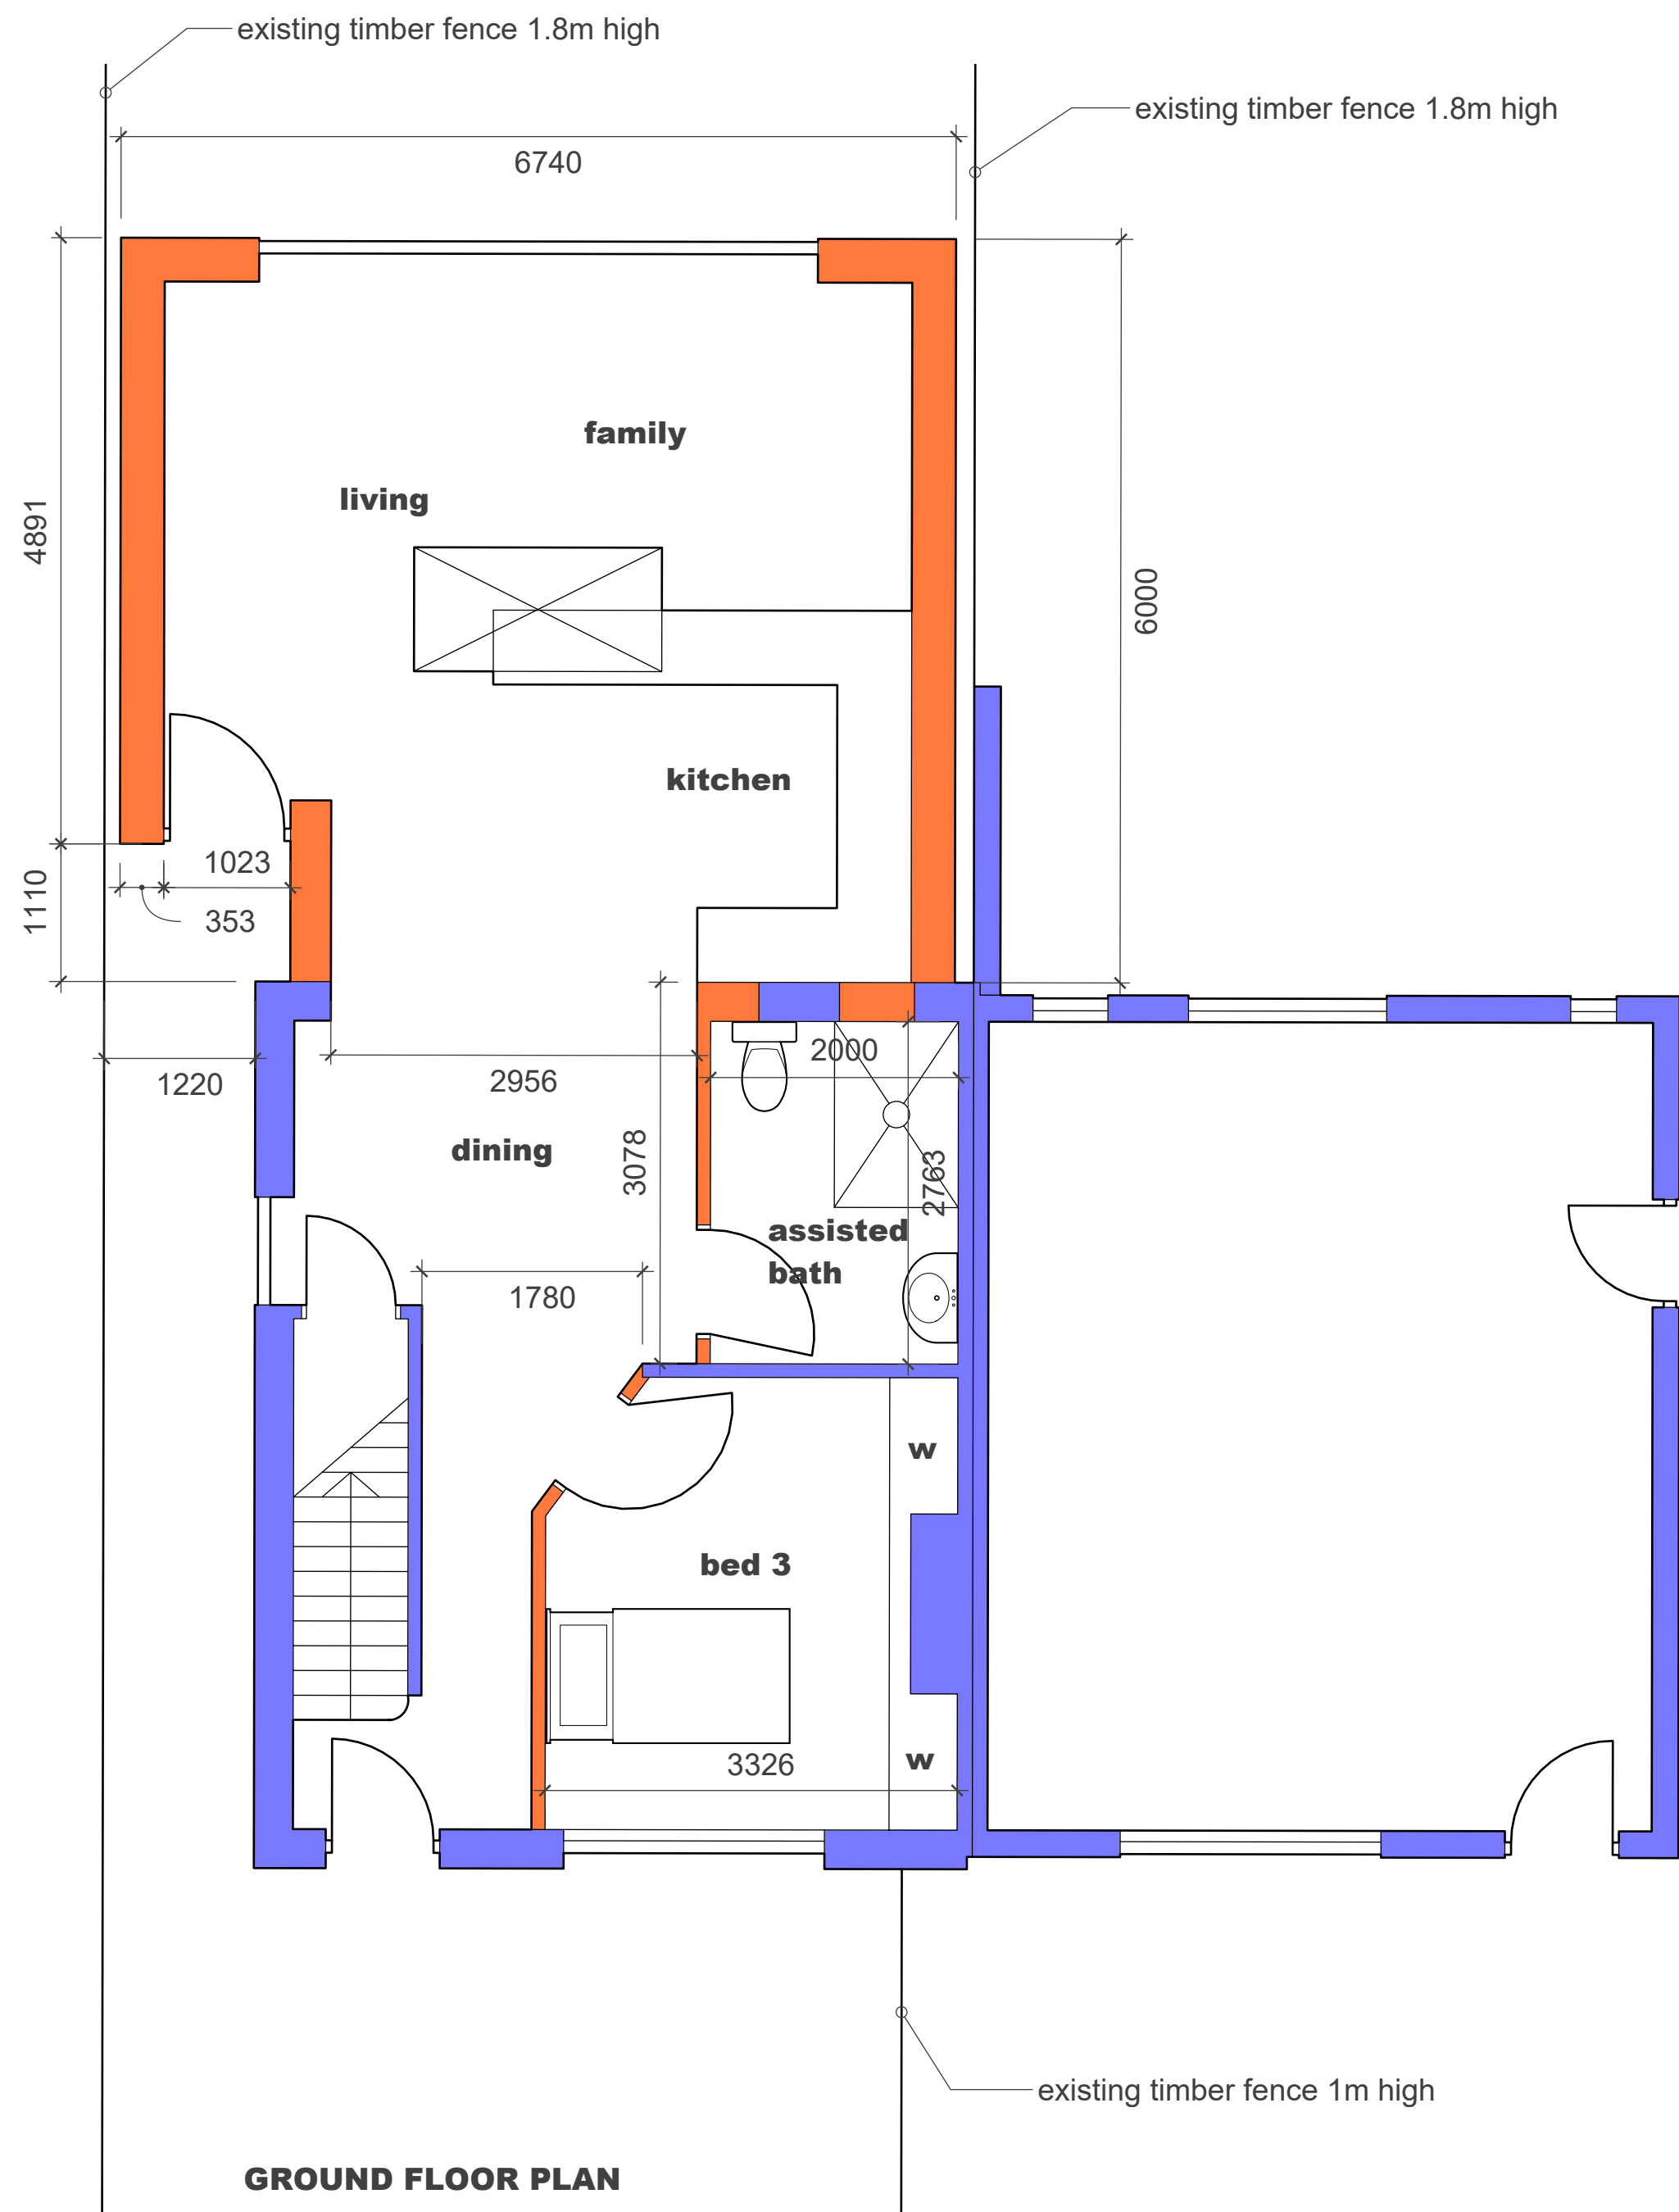


NOTES

REVISIONS

REAR EXTENSION & ALTERATIONS TO
91 TUDOR ROAD HINCKLEY

FLOOR PLANS AS PROPOSED

1:50 @ A1

23 7 26

db
David F Barnes Dip Arch RIBA
14 Pyeharps Road Burbage LE10 2JE
Telephone 01455 633410

B26/10/P01