




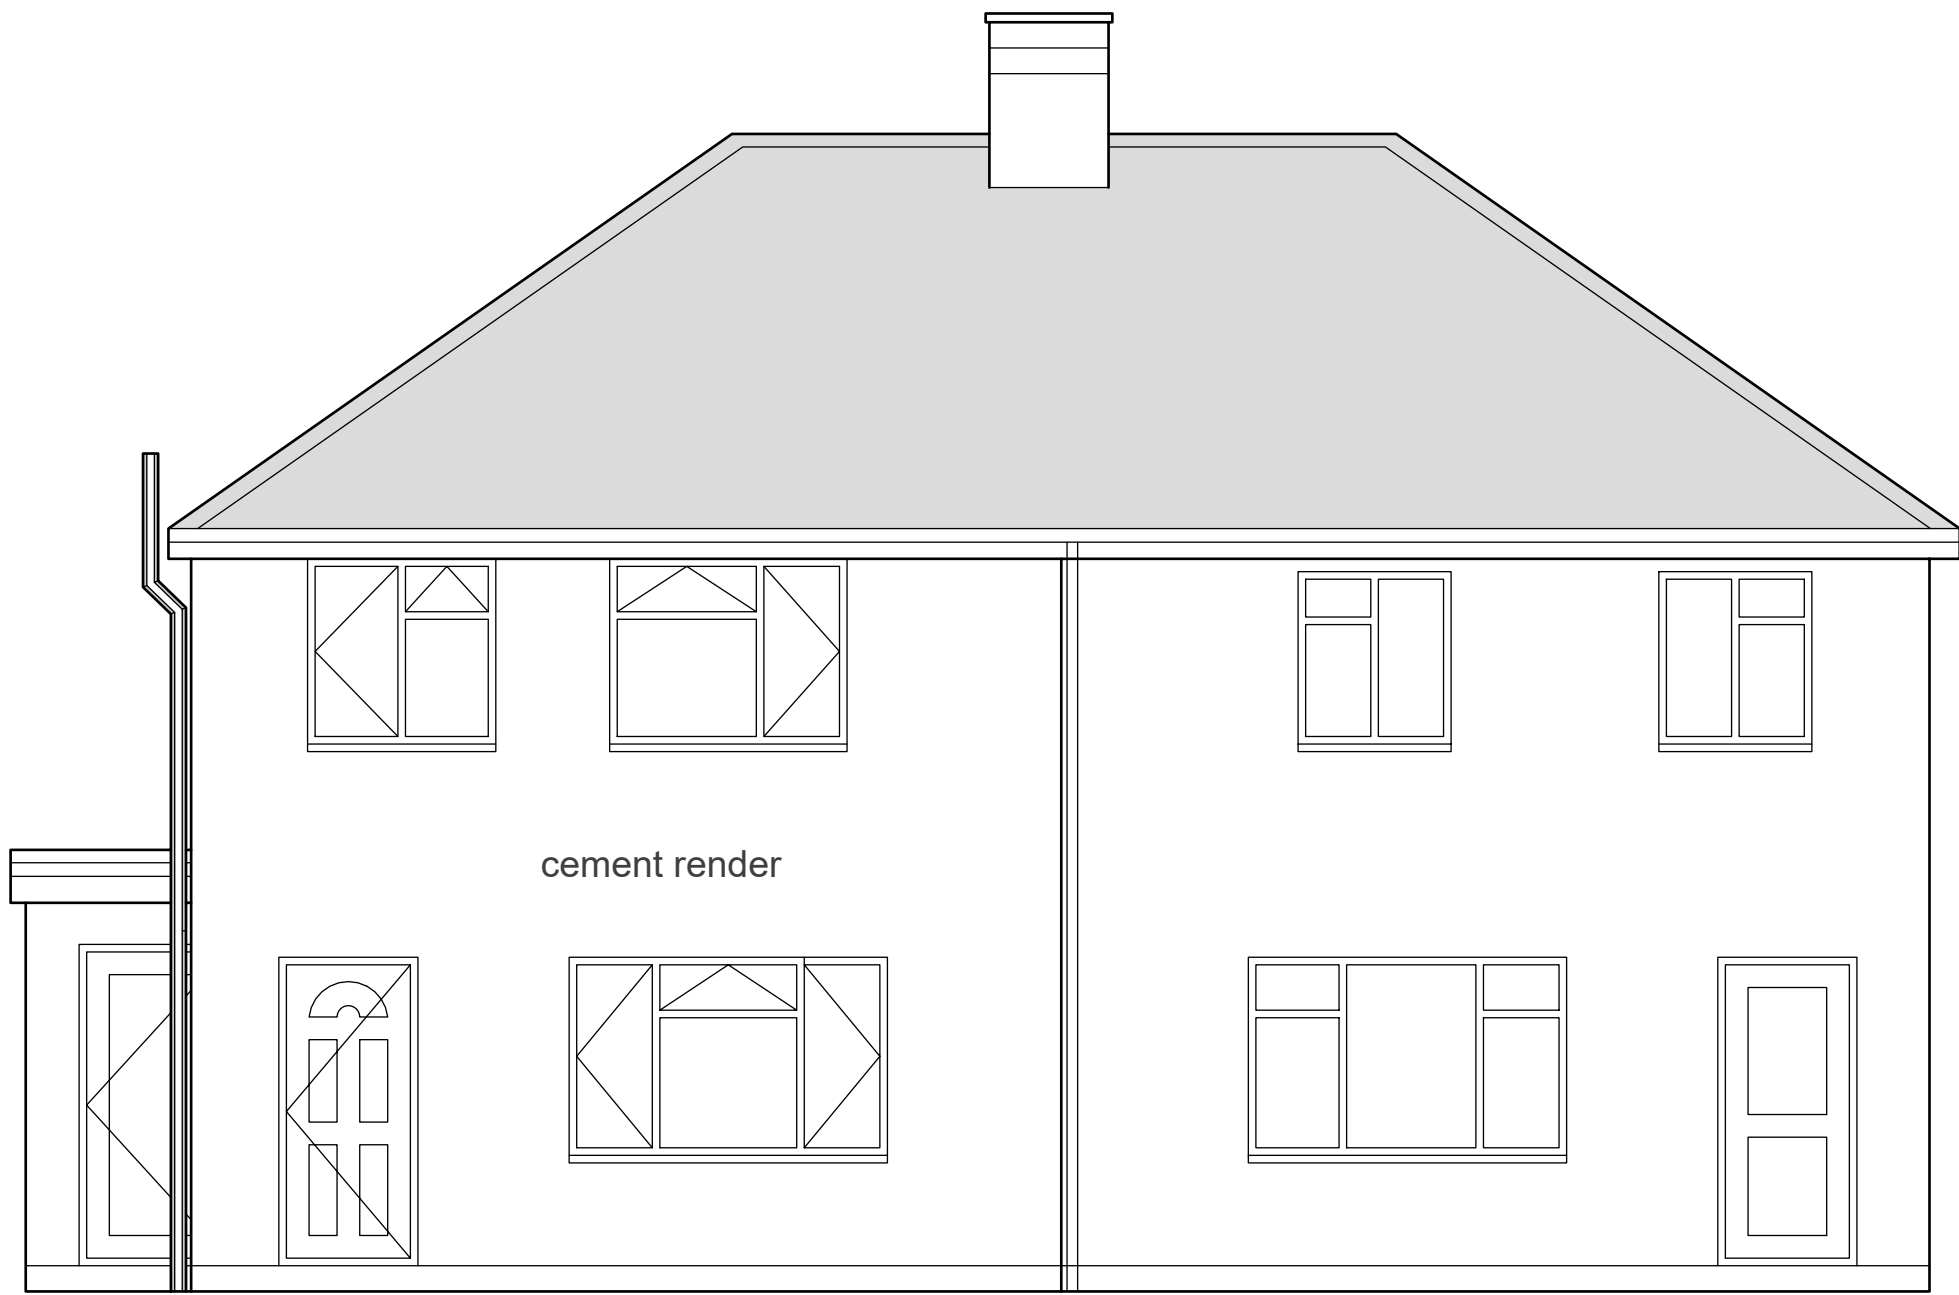


NORTH ELEVATION

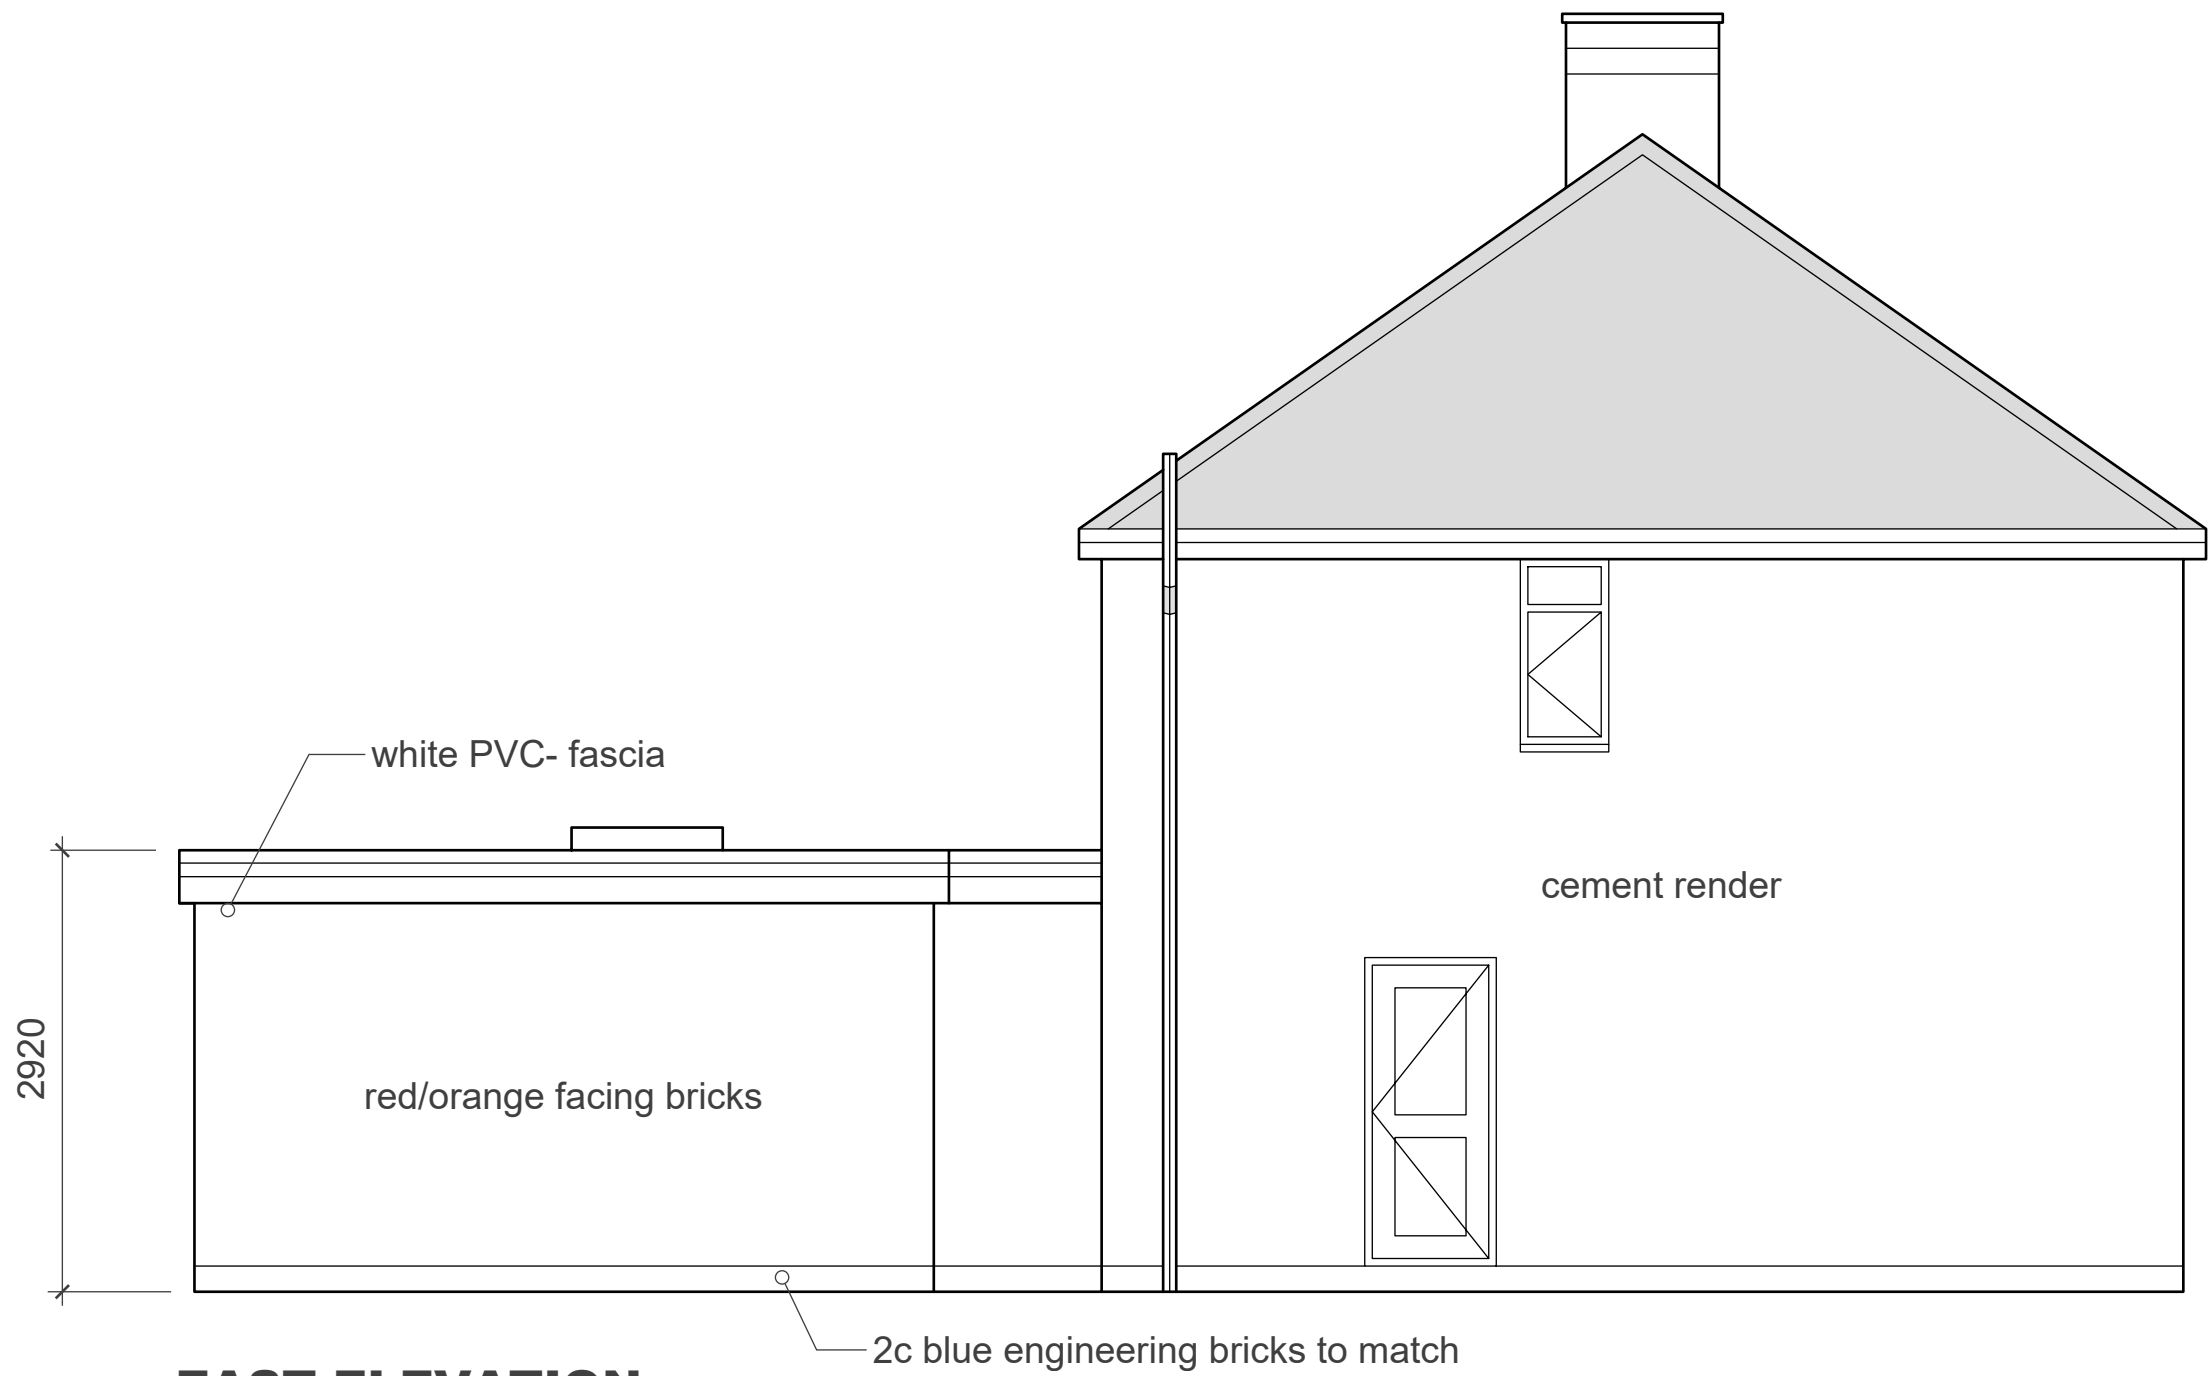


EAST ELEVATION

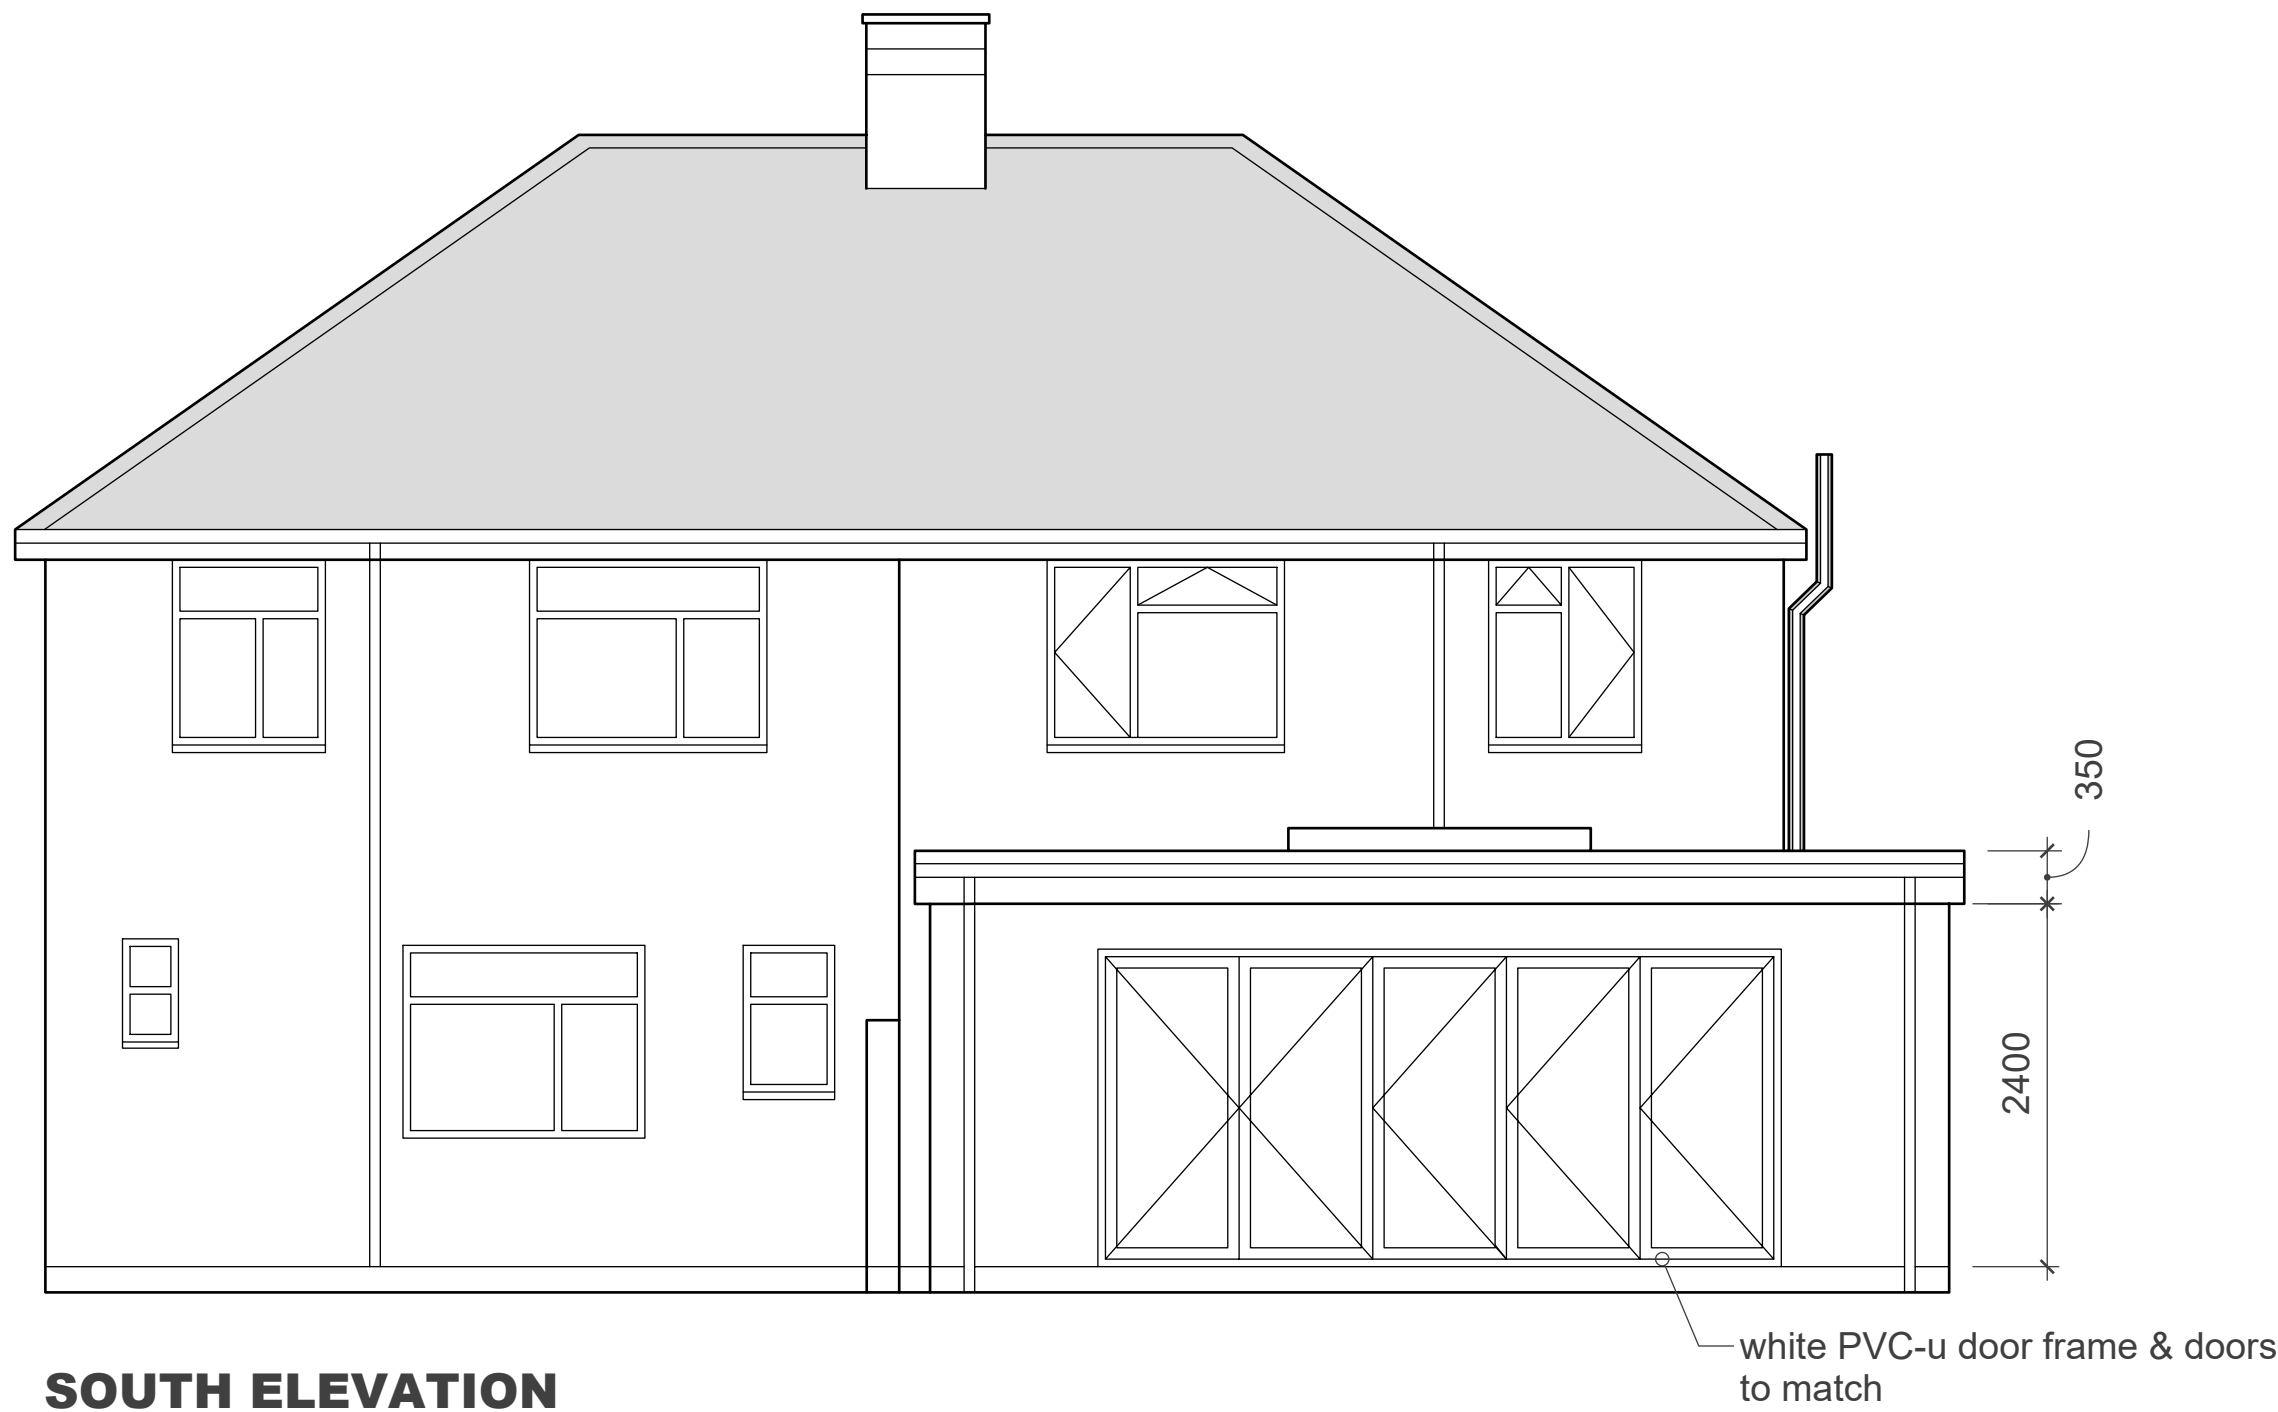

SOUTH ELEVATION

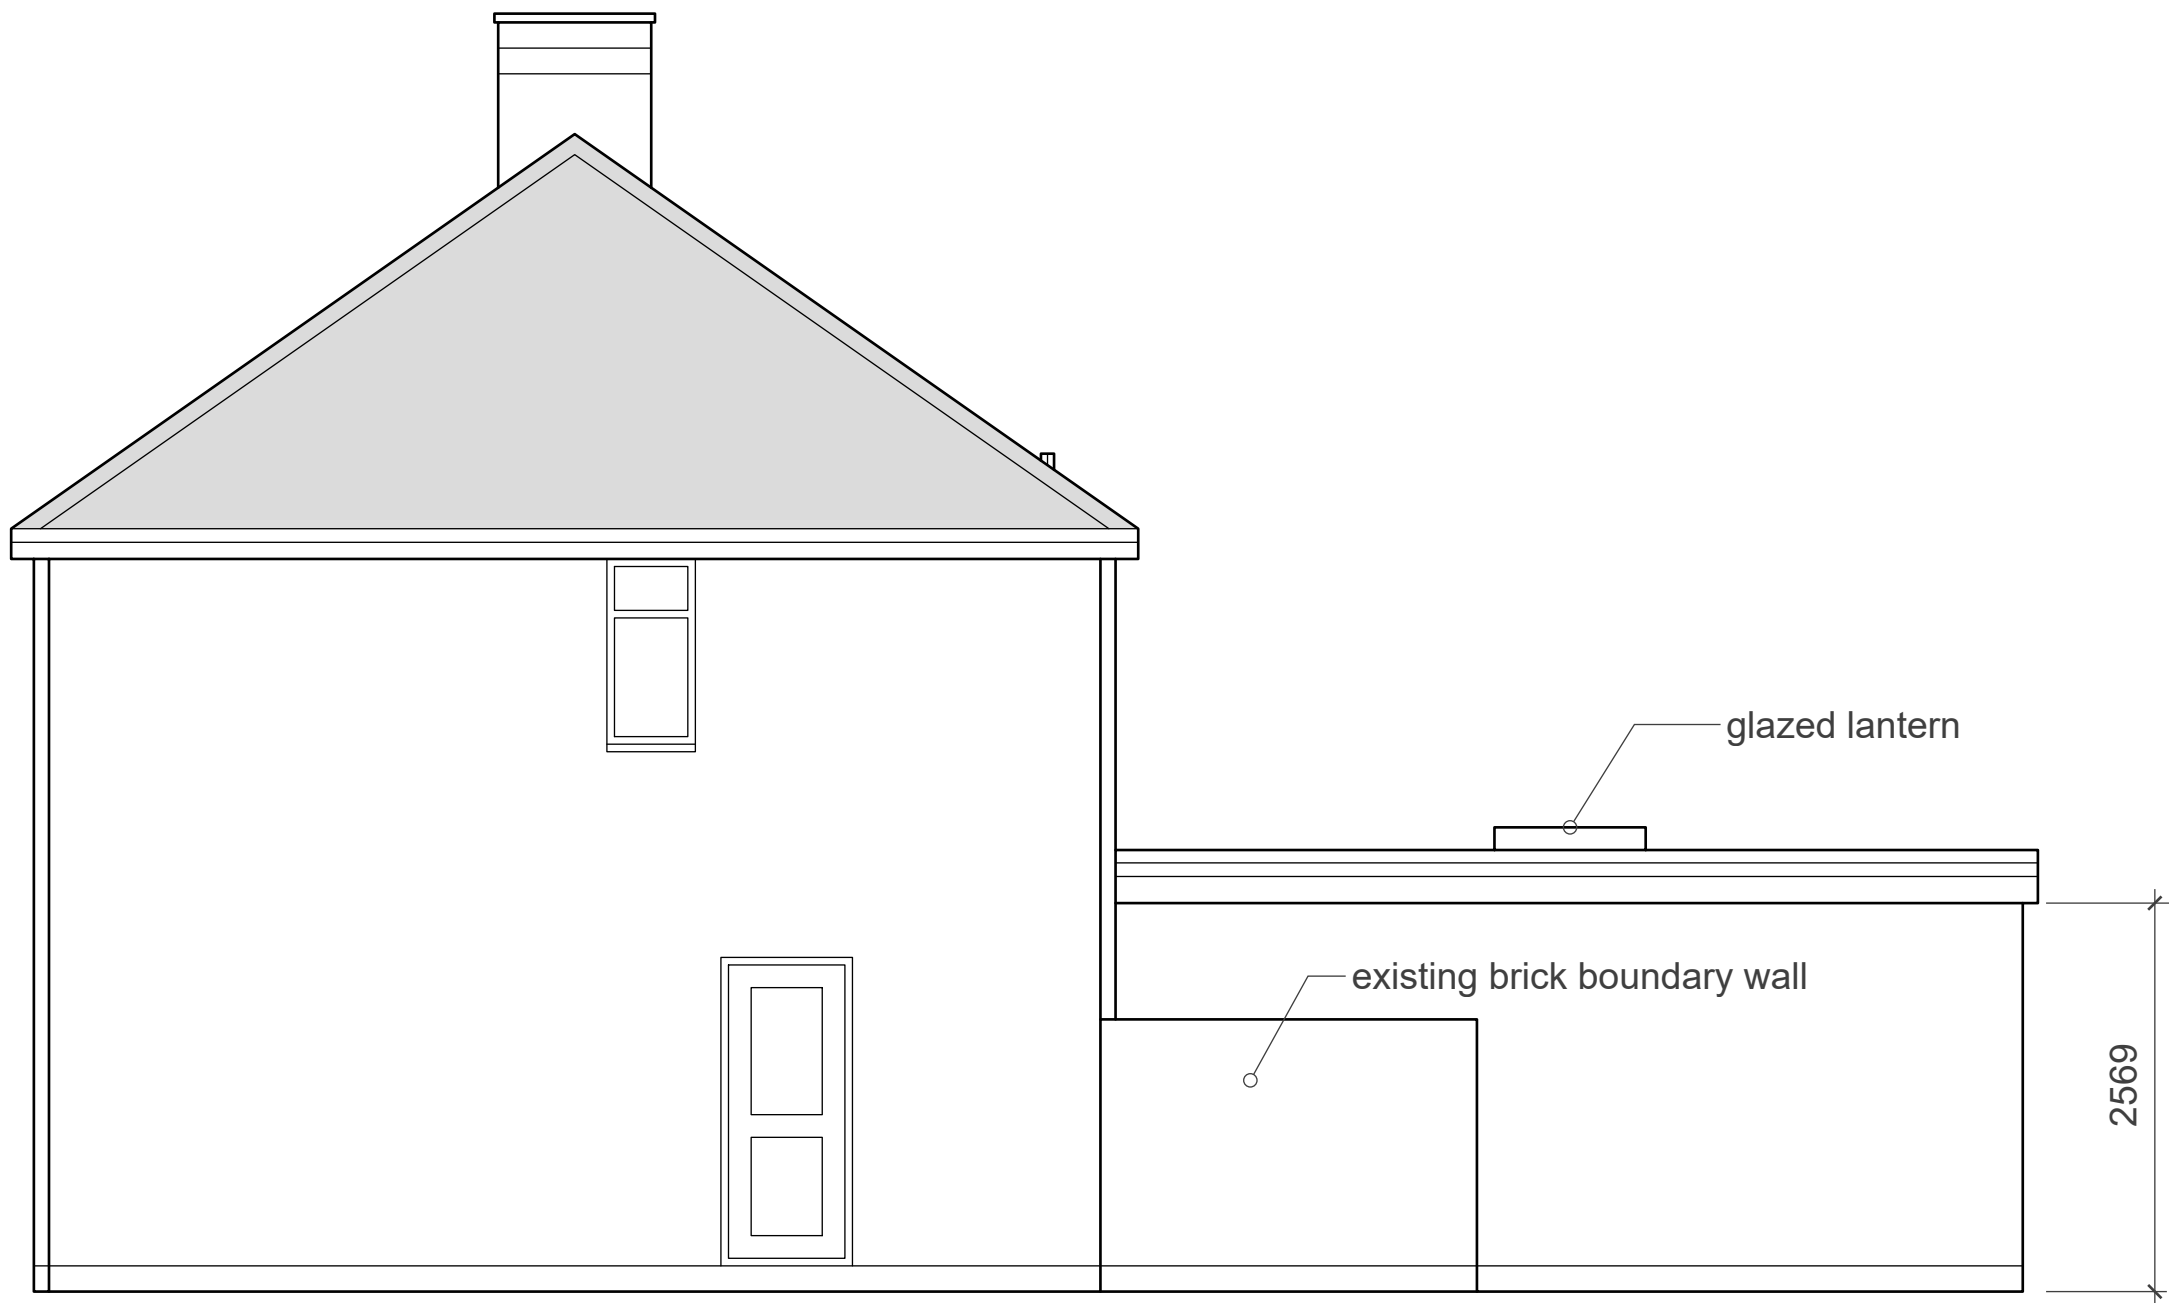

WEST ELEVATION

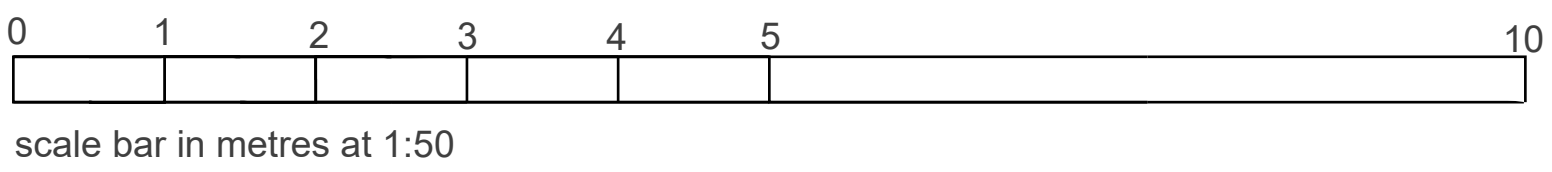

NOTES

REVISIONS

REAR EXTENSION & ALTERATIONS TO  
91 TUDOR ROAD HINCKLEY

ELEVATIONS AS PROPOSED

1:50 @ A1

23 7 26

db  
David F Barnes Dip Arch RIBA  
14 Pyeharps Road Burbage LE10 2JE  
Telephone 01455 633410

B26/10/P02