


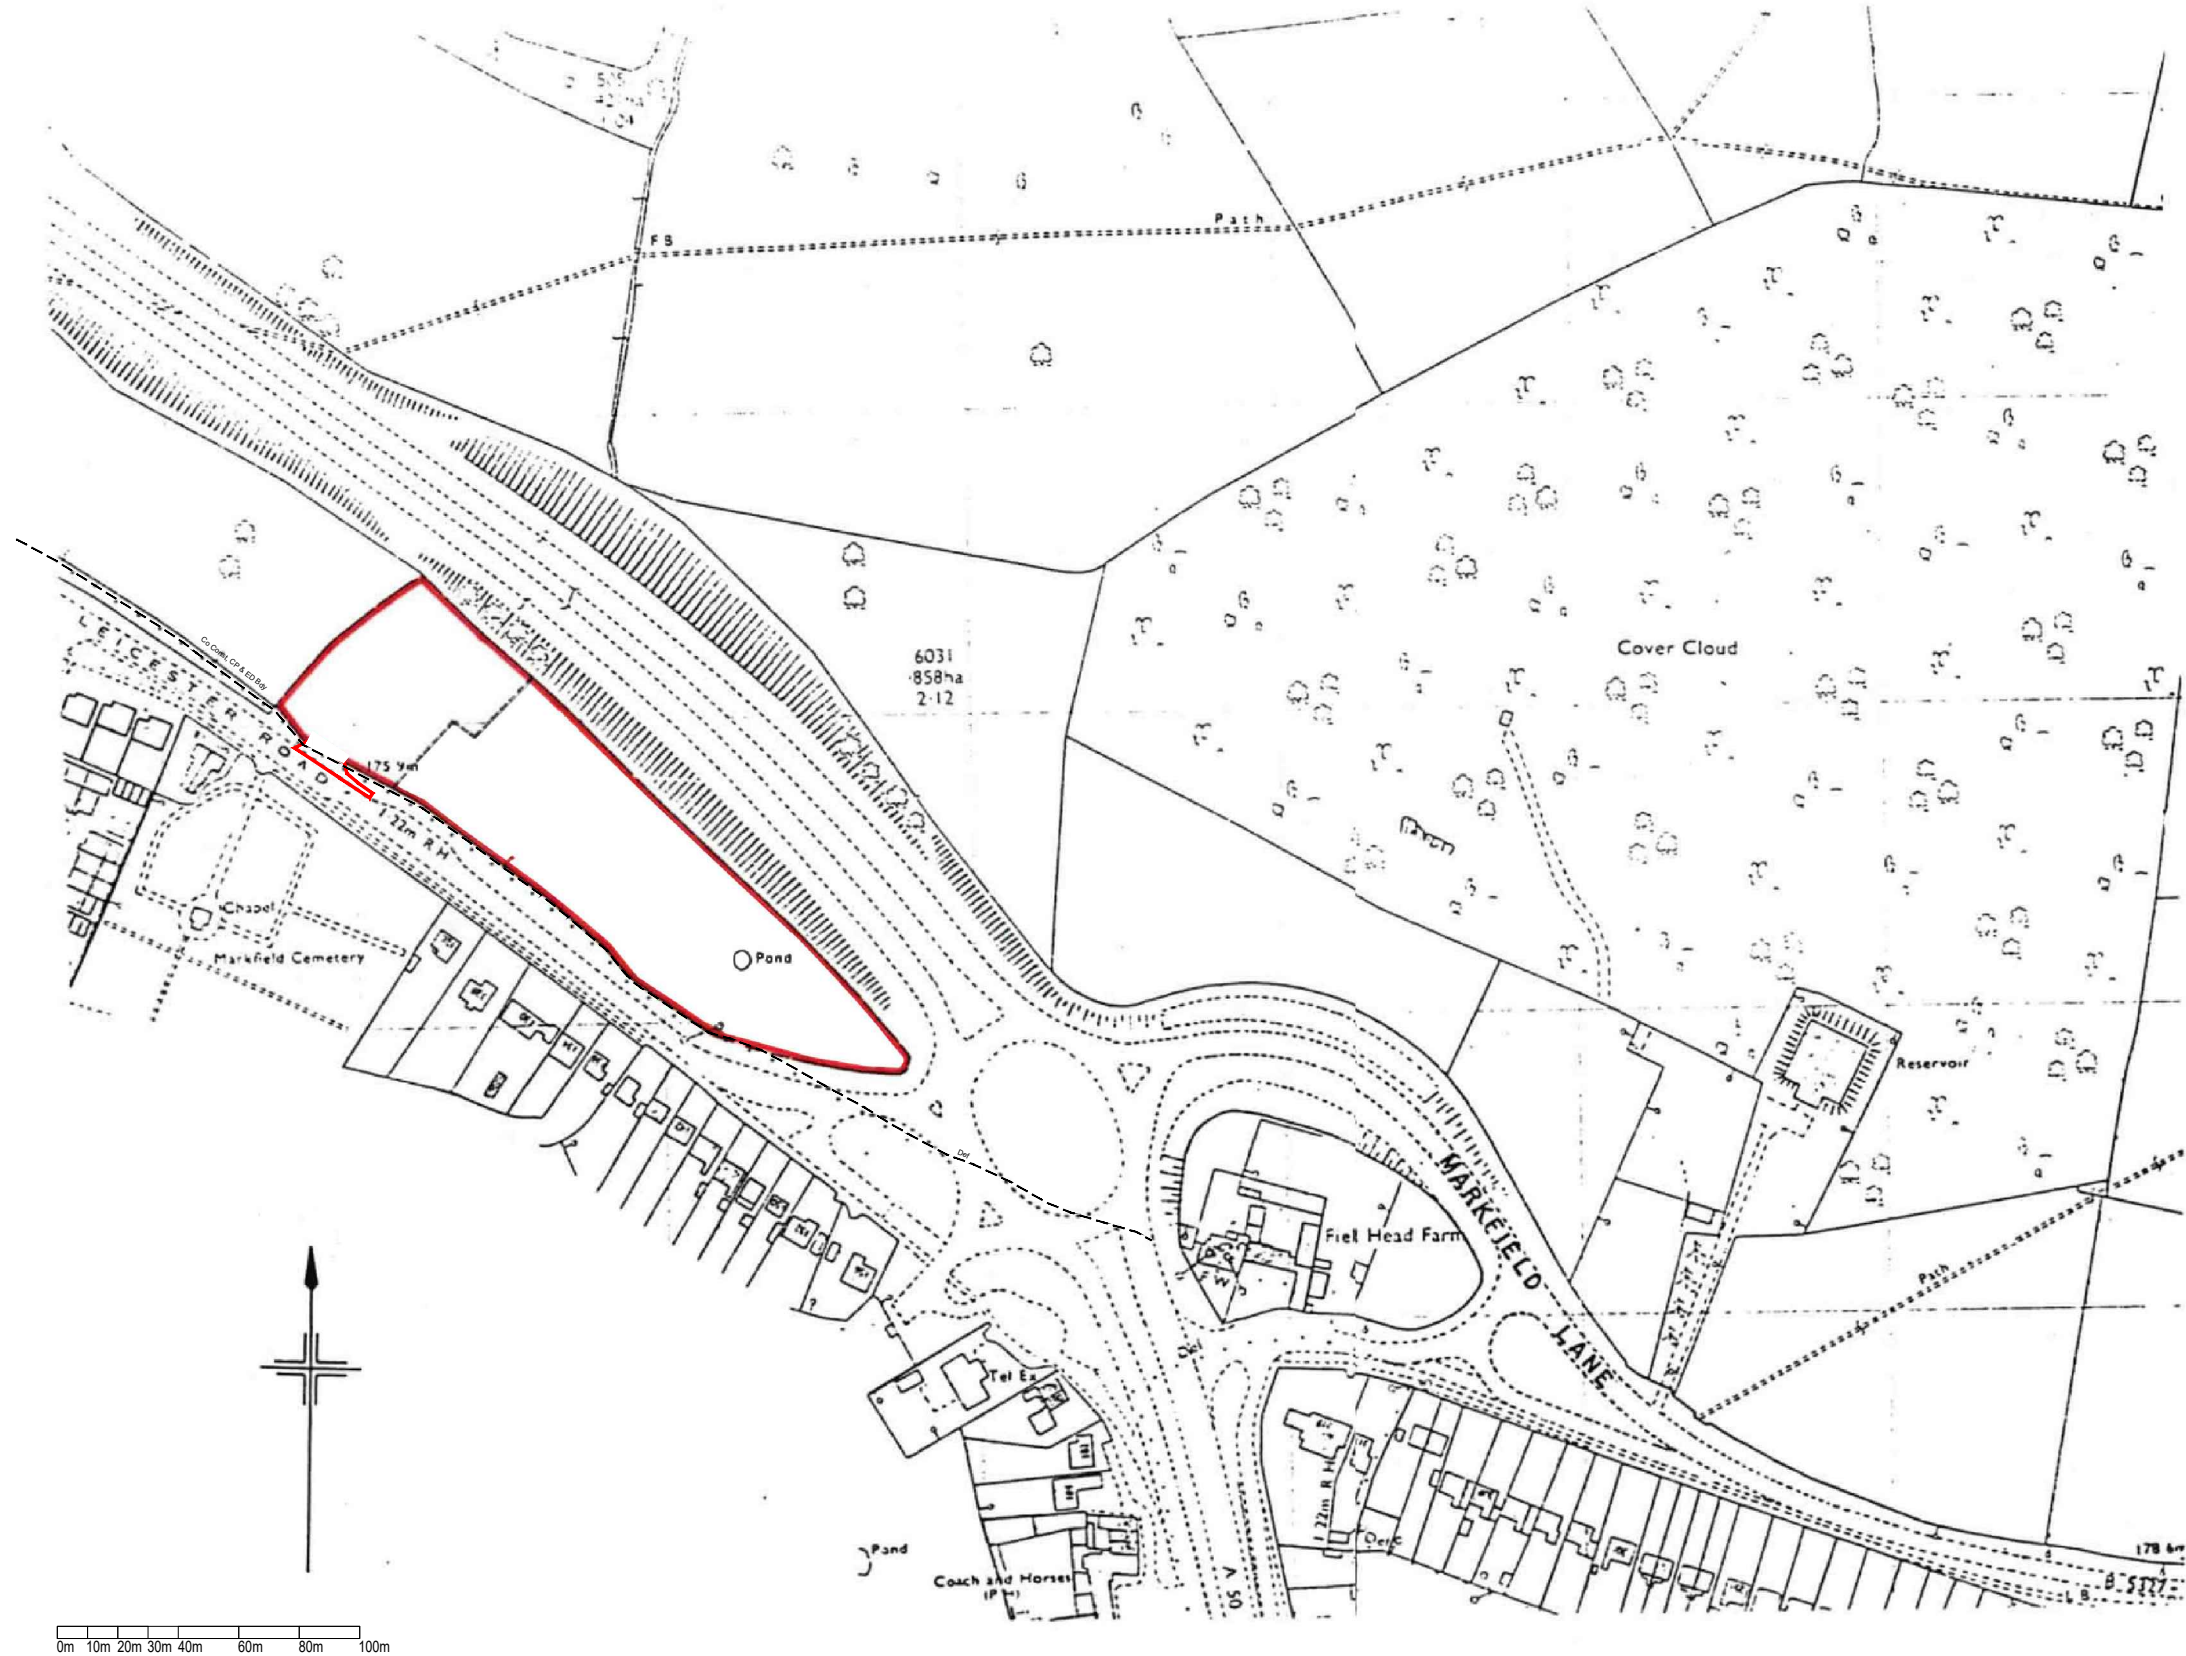

DRAWING STATUS

PLANNING APPLICATION

REV.	DATE	DESCRIPTION



PROJECT:
PROPOSED 72 BED CARE HOME
LEICESTER RD, MARKFIELD

TITLE:
LOCATION PLAN



SCALE:	2500BA3	DRG. NO:	2153/PA/001	REV:	1
DATE:	JUNE 22				
AUTHOR:	-	FILE:			