




DRAWING STATUS

PLANNING APPLICATION

REV	DATE	DESCRIPTION

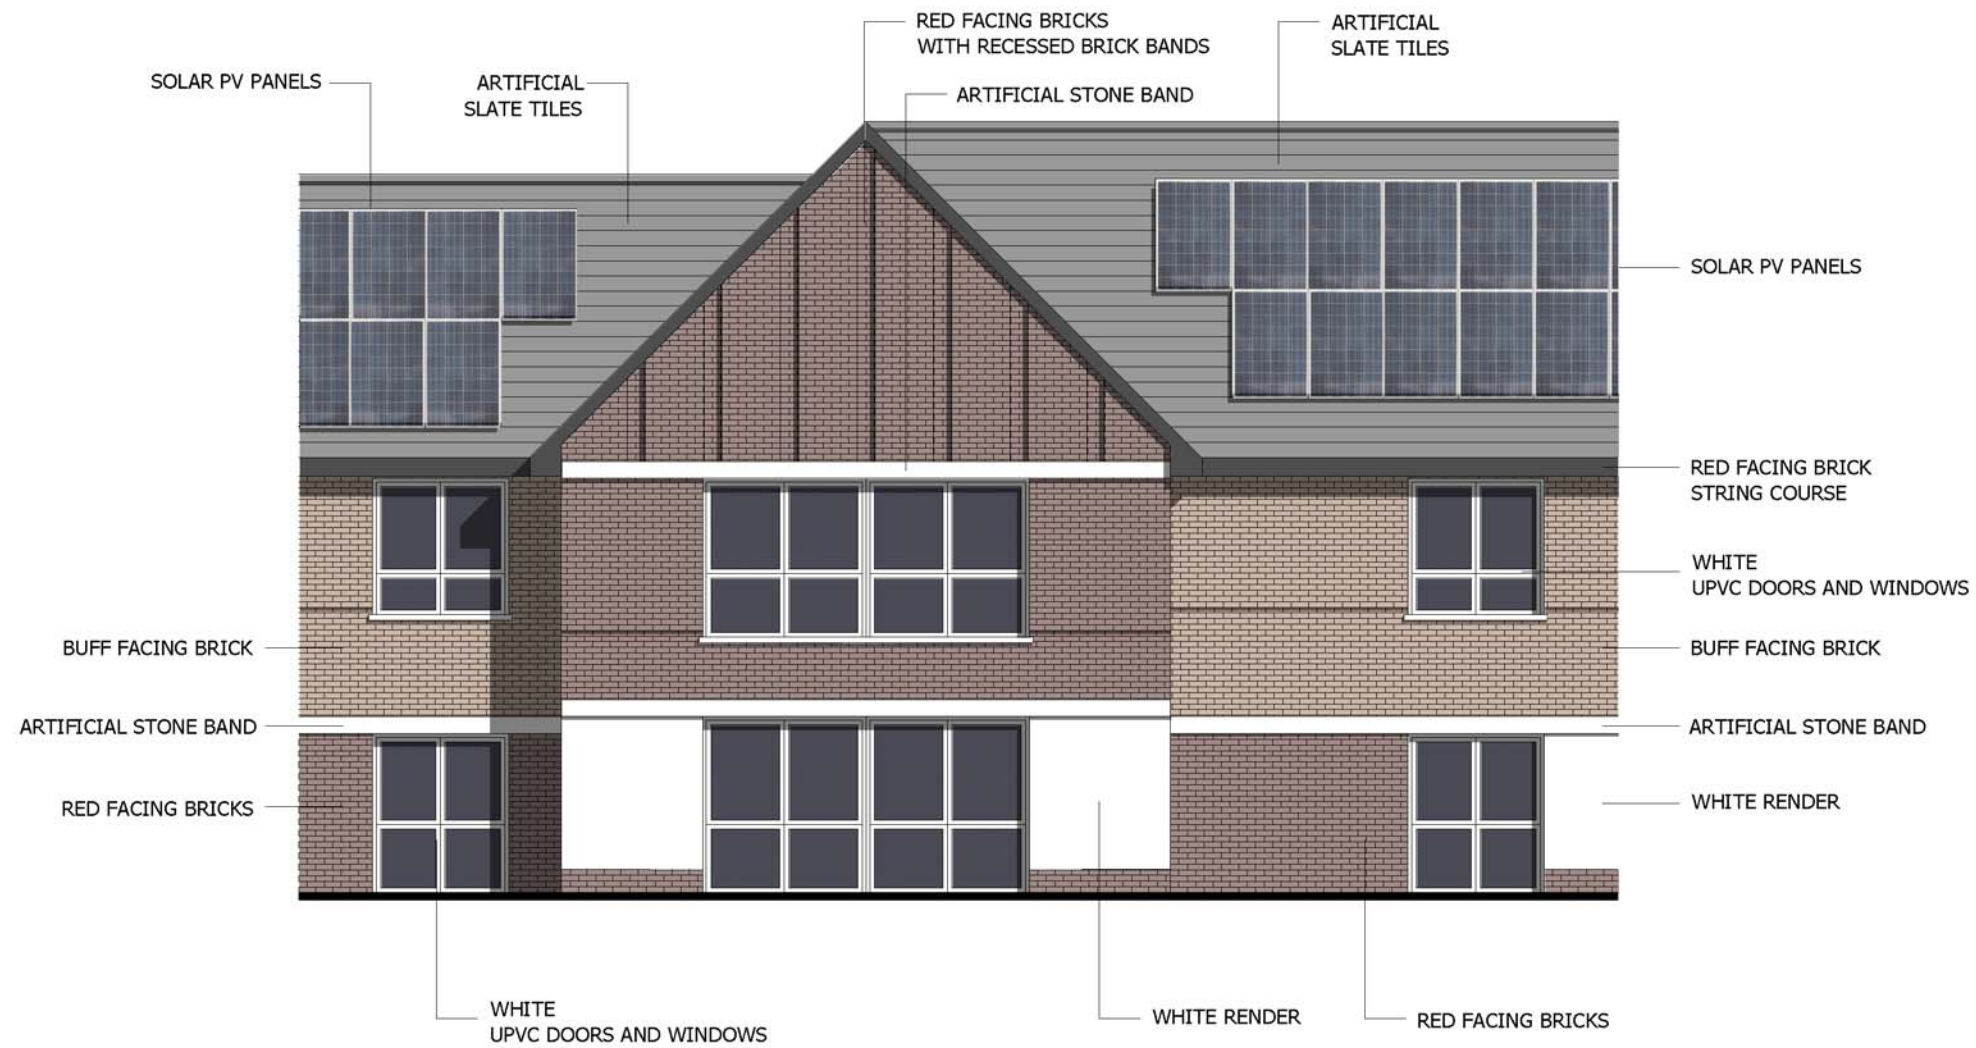

PROJECT:
PROPOSED 72 BED CARE HOME
LEICESTER RD, MARKFIELD

TITLE:
PROPOSED ELEVATIONS
FACADE MATERIALS

SCALE: not to scale
DATE: JUNE 22
AUTHOR: -

ORG NO:
2153\PA\013
FILE

