WALL WILL ONLY BE STEPPED IF GRADIENT IS SUFFICIENT.

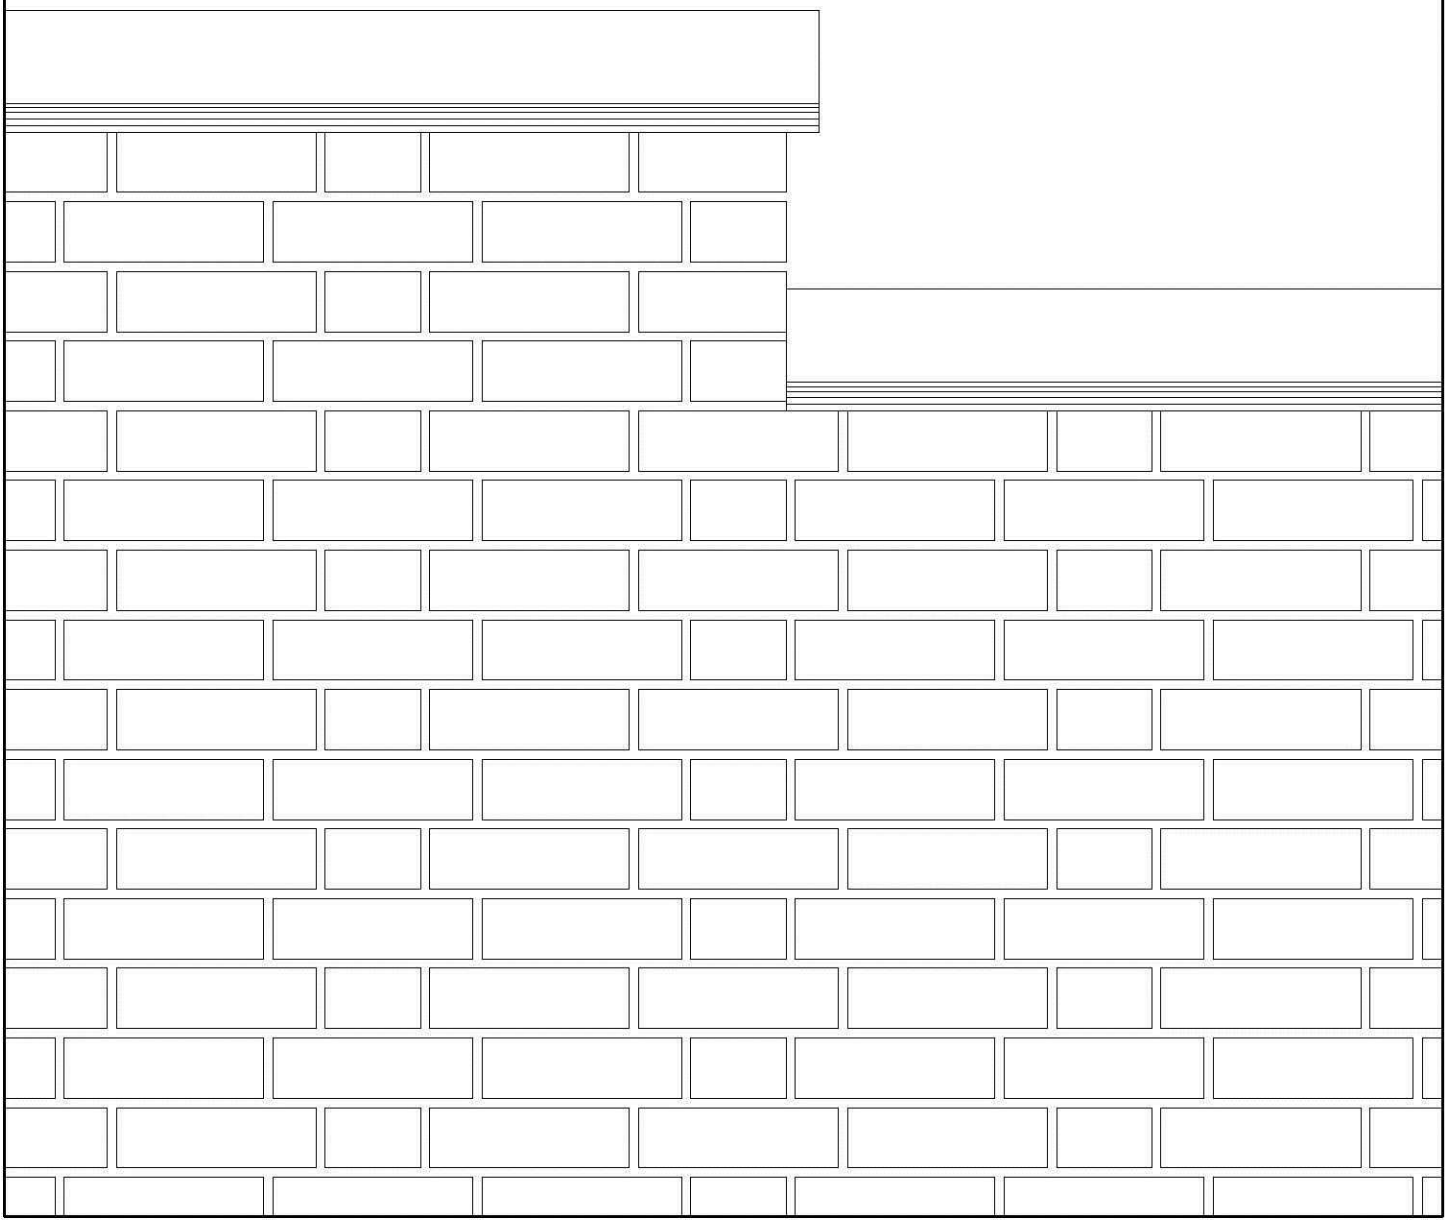

# Typical wall detail

PROPOSED 2000mm HIGH 66M LONG BRICK WALL - CONSTRUCTED FROM RECLAIMED COMMON BRICKS - WITH DOUBLE ROUND RIDGE TILE LAID OVER TWO COURSE TILE CREASE - FLEMISH GARDEN WALL BOND