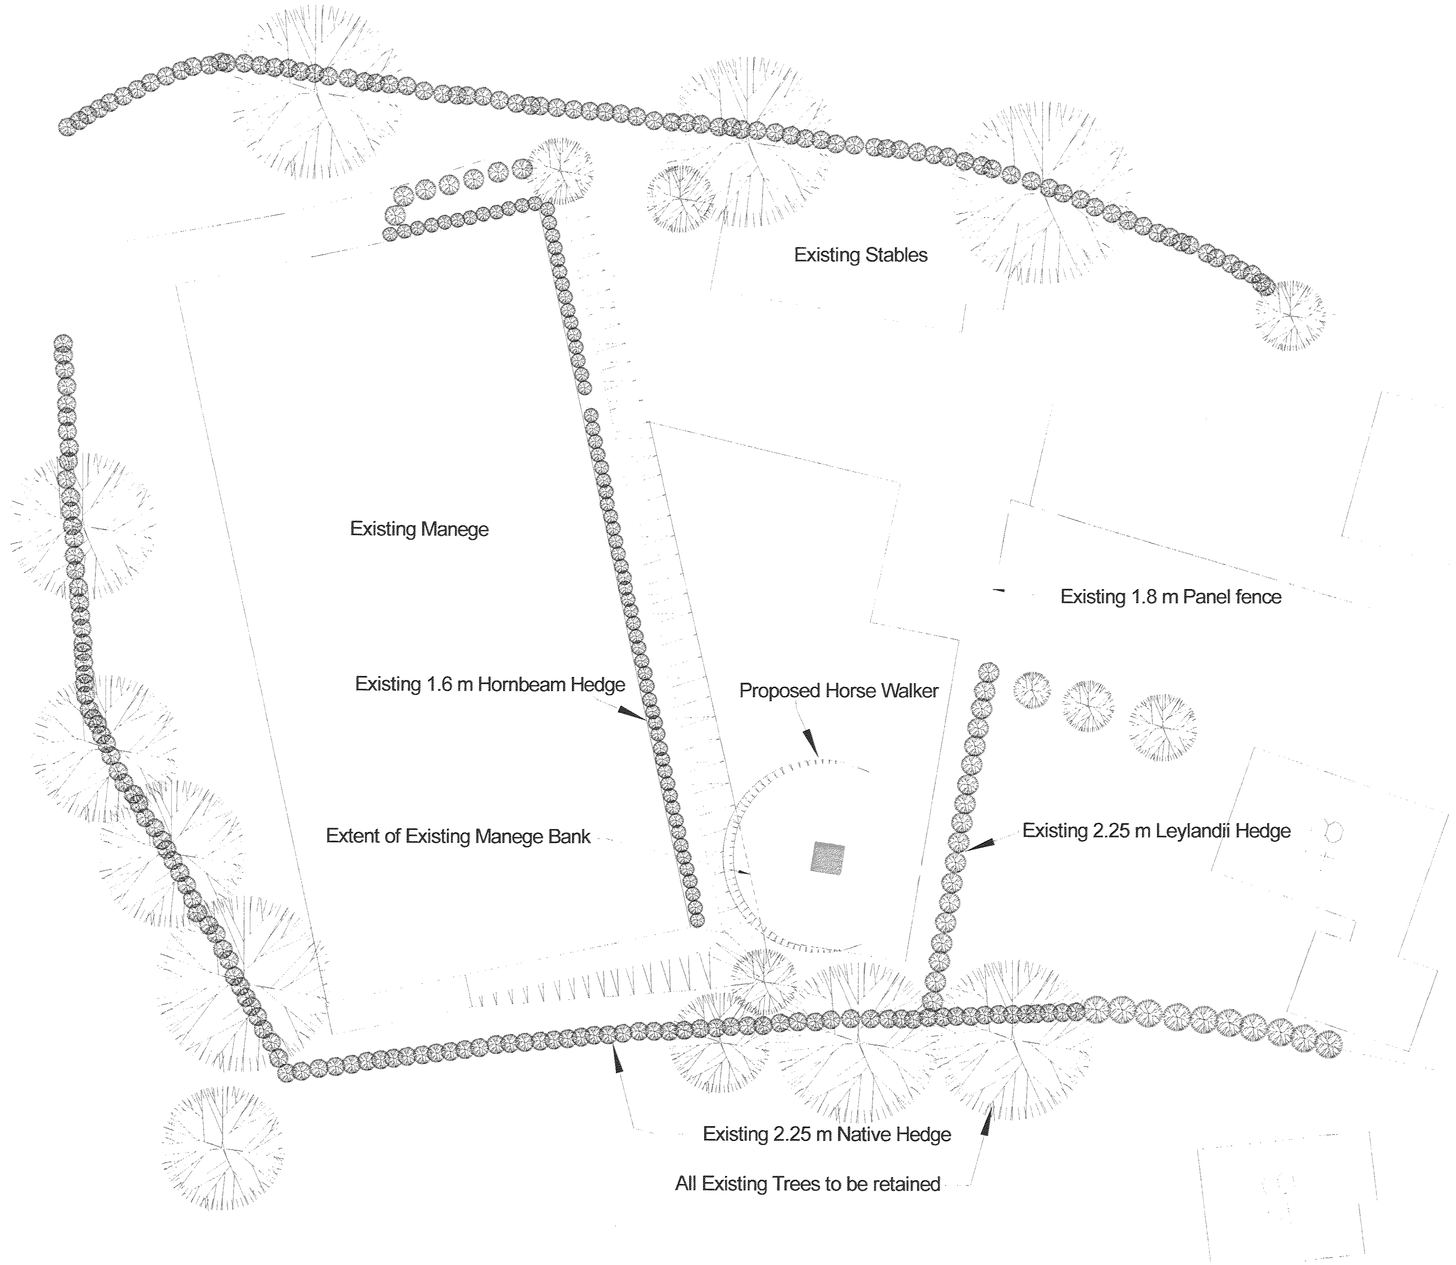

Site Plan: 1:200

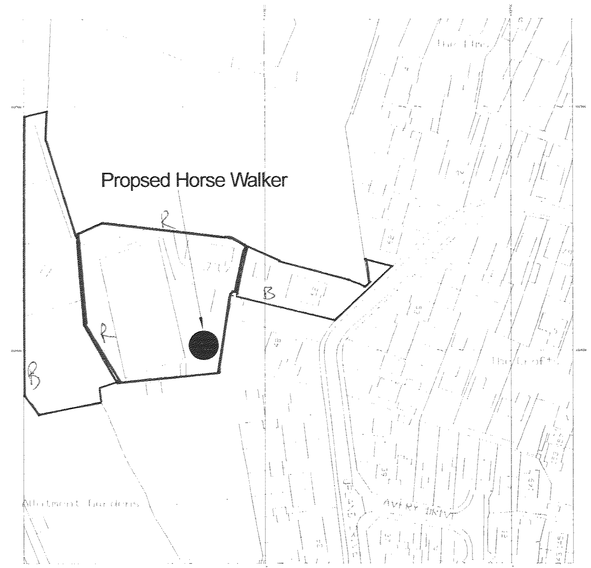

Location Plan: 1:1250

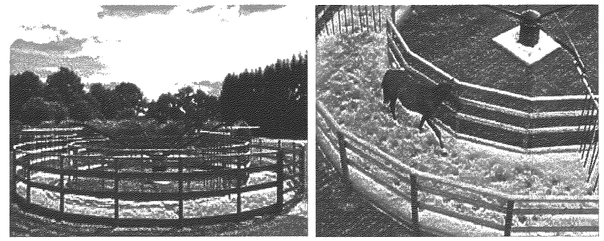

Proposed Horse Walker

Indicative photo showing post and rail fencing - overall 12m dia.

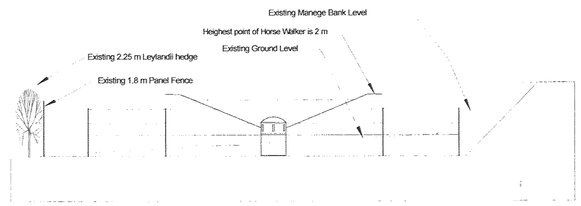

Section Through Site(Looking south): 1:100

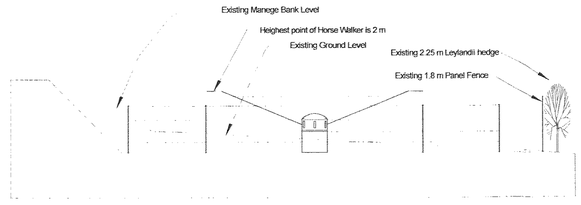

Section Through Site(Looking North): 1:100

General Notes

Proposed Horse Walker on land to rear of 52 Upland Drive, Markfield.

Existing ground level to be reduced to same level as 1.8 m pannel fence and Leylandi hedge with manege bank grading to extend across the rear of horse walker .

All existing trees and hedges will not be affected by this development and are to be retained.

The walking surface of the horse walker will be a sand pvc mixture.

The fencing will be of a wooden post and rail construction in keeping with exisitng fencing, as shown in the photos.

No.	Revision/Issue	Date
1	A	May 08

Firm Name and Address

Mr O Wood
52 Upland Drive
Markfield
Leicestershire

Project Name and Address

Mr O Wood
52 Upland Drive
Markfield
Leicestershire

Project	Proposed Horse Walker
Date	May 08
Scale	1:200, 1:100, 1:1250
Sheet	