DEVELOPMENT SERVICES

3 0 APR 2008

RECEIVED

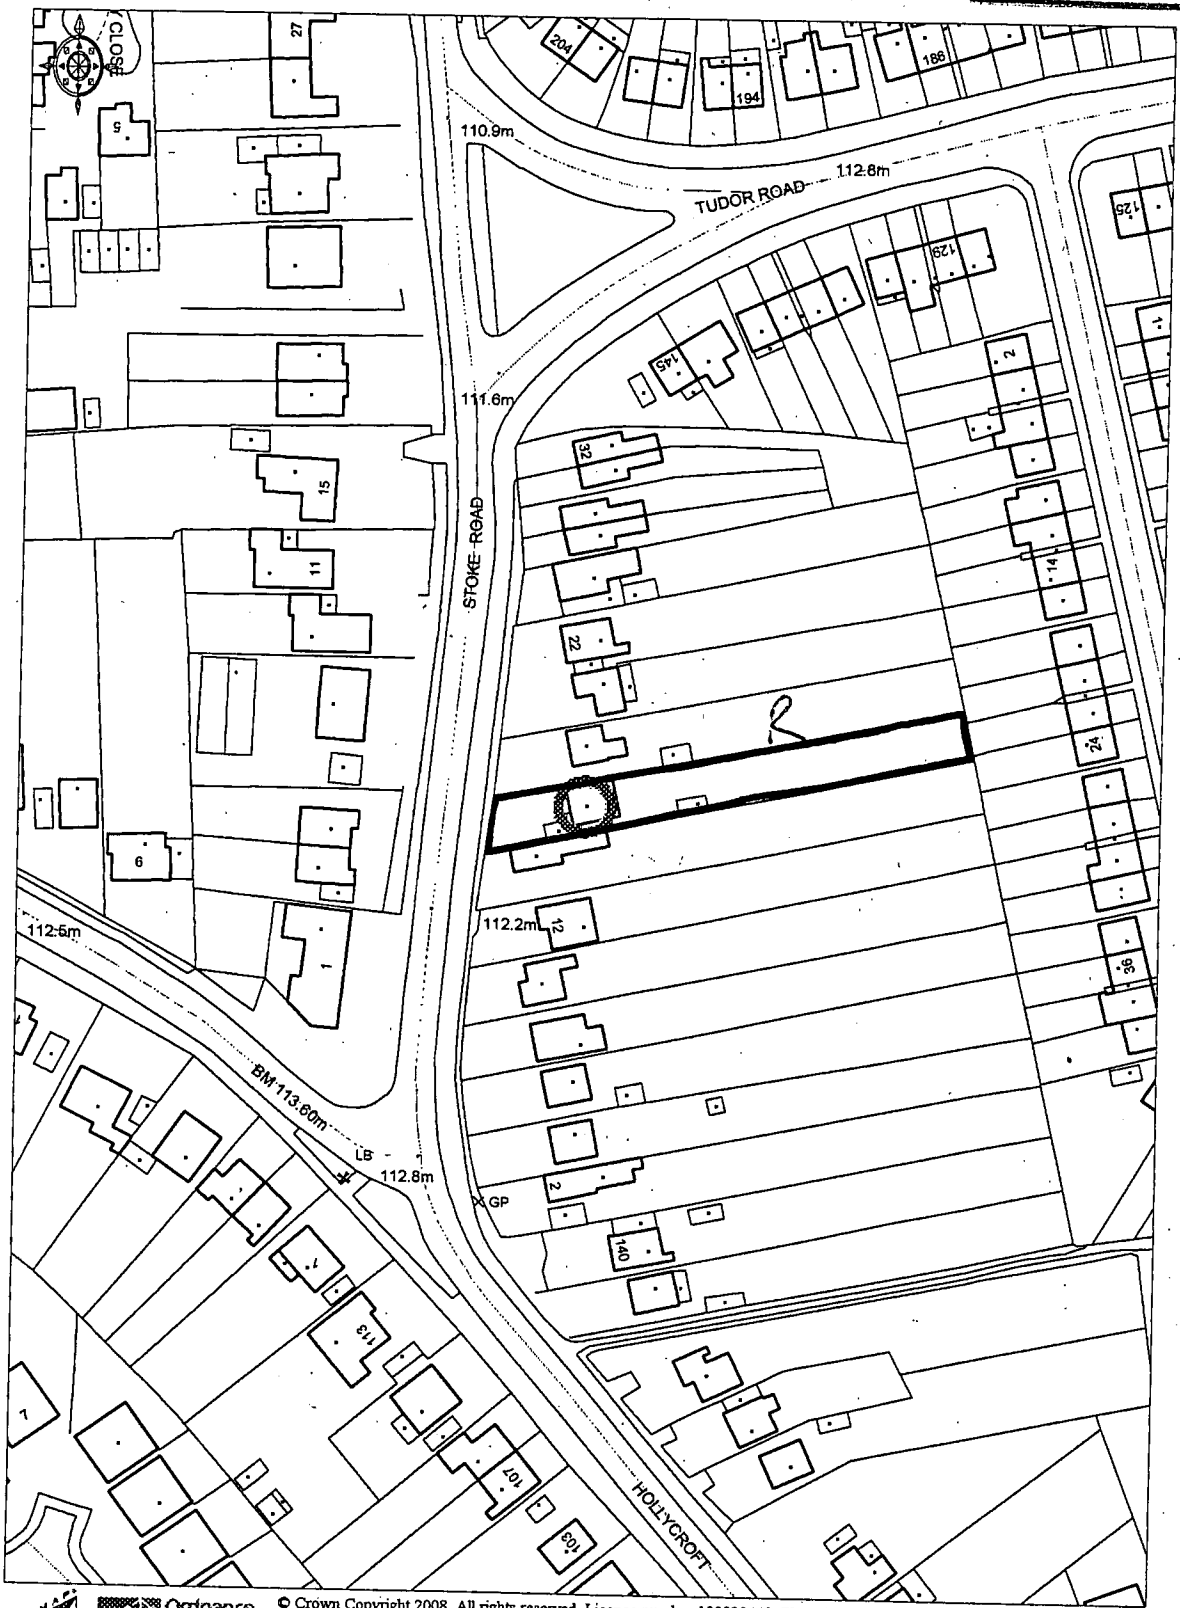

Ordnance Survey © Crown Copyright 2008. All rights reserved. Licence number 100020449. Plotted Scale - 1:1250

Proposed Extension
16 Stoke Road
Hinckley

Location Plan
Scale 1:1250
Dwg no. 100 /002