DEVELOPMENT SERVICES
30 APR 2008
RECEIVED



FRONT ELEVATION

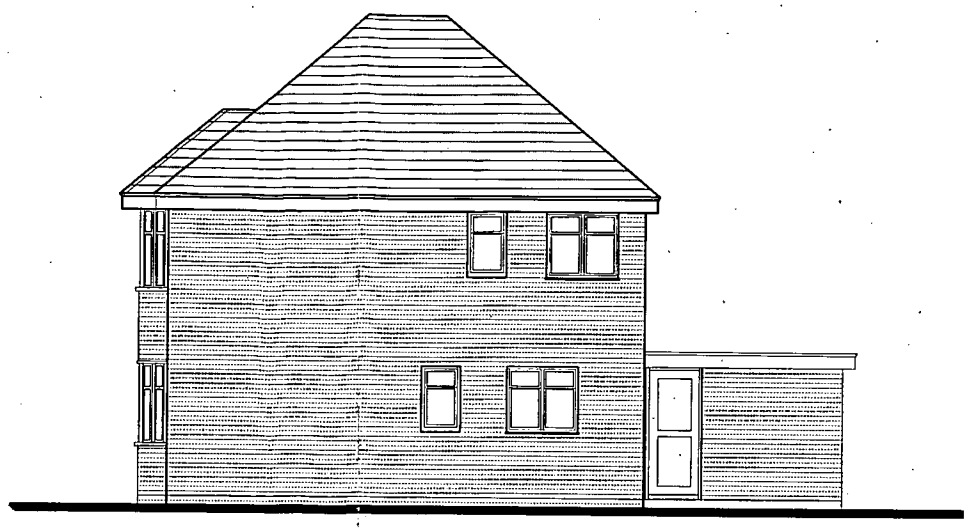

SIDE ELEVATION

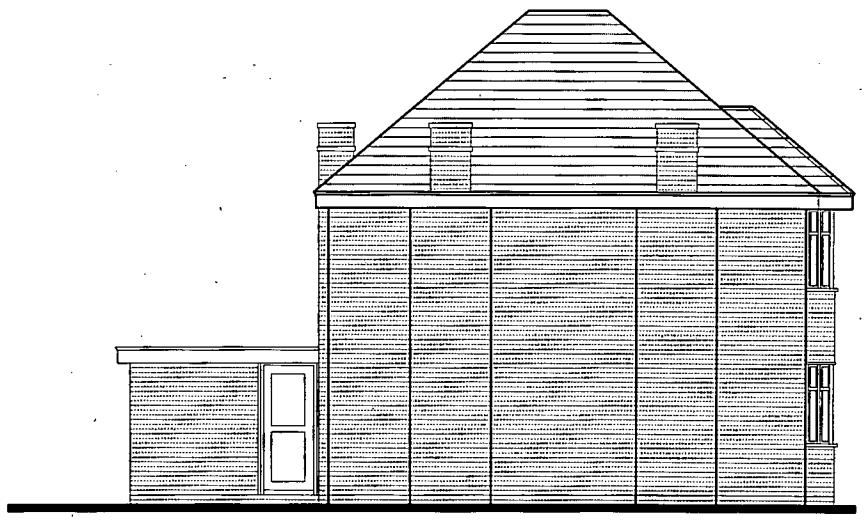

SIDE ELEVATION



REAR ELEVATION

SITE:
16 Stoke Road,
Hinckley

DRAWING TITLE:
Existing Elevations

| DRAWN BY: | DATE: | DRAWING NO: | REV: |
|---|---|---|---|
| DW | March 08 | STK/200/001 | |
| SCALE: 1:100@ A3 | | | |