DEVELOPMENT SERVICES

30 APR 2008

RECEIVED

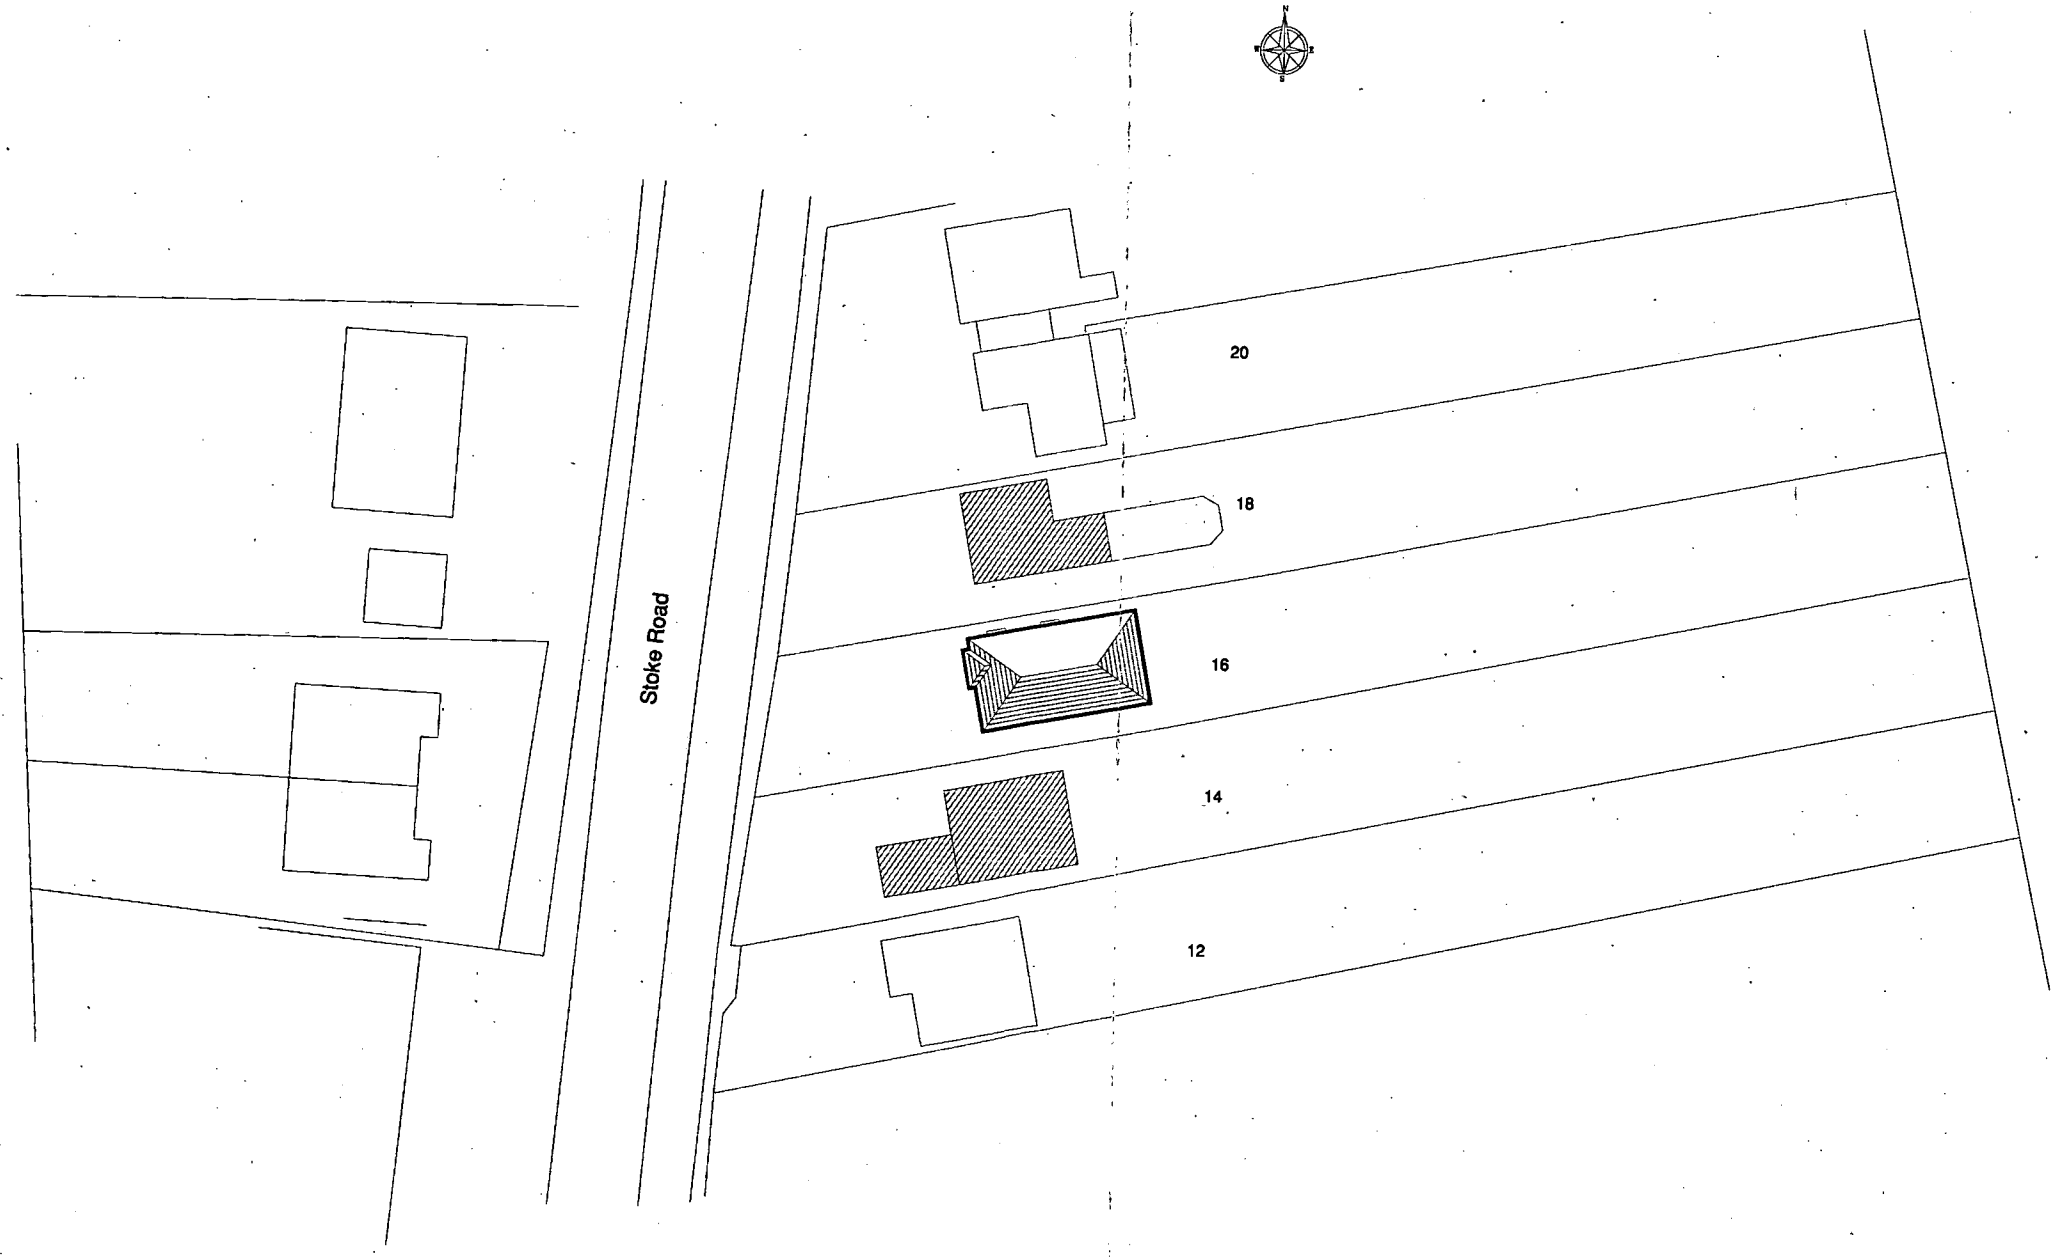

SITE:
16 Stoke Road,
Hinckley

DRAWING TITLE:
Site Layout
Proposed rear extension

DRAWN BY:	DATE:	DRAWING NO:	REV:
DW	March 08	STK/100/003	

SCALE:
1:500 @ A3