DEVELOPMENT
SERVICES

3 0 APR 2008

RECEIVED

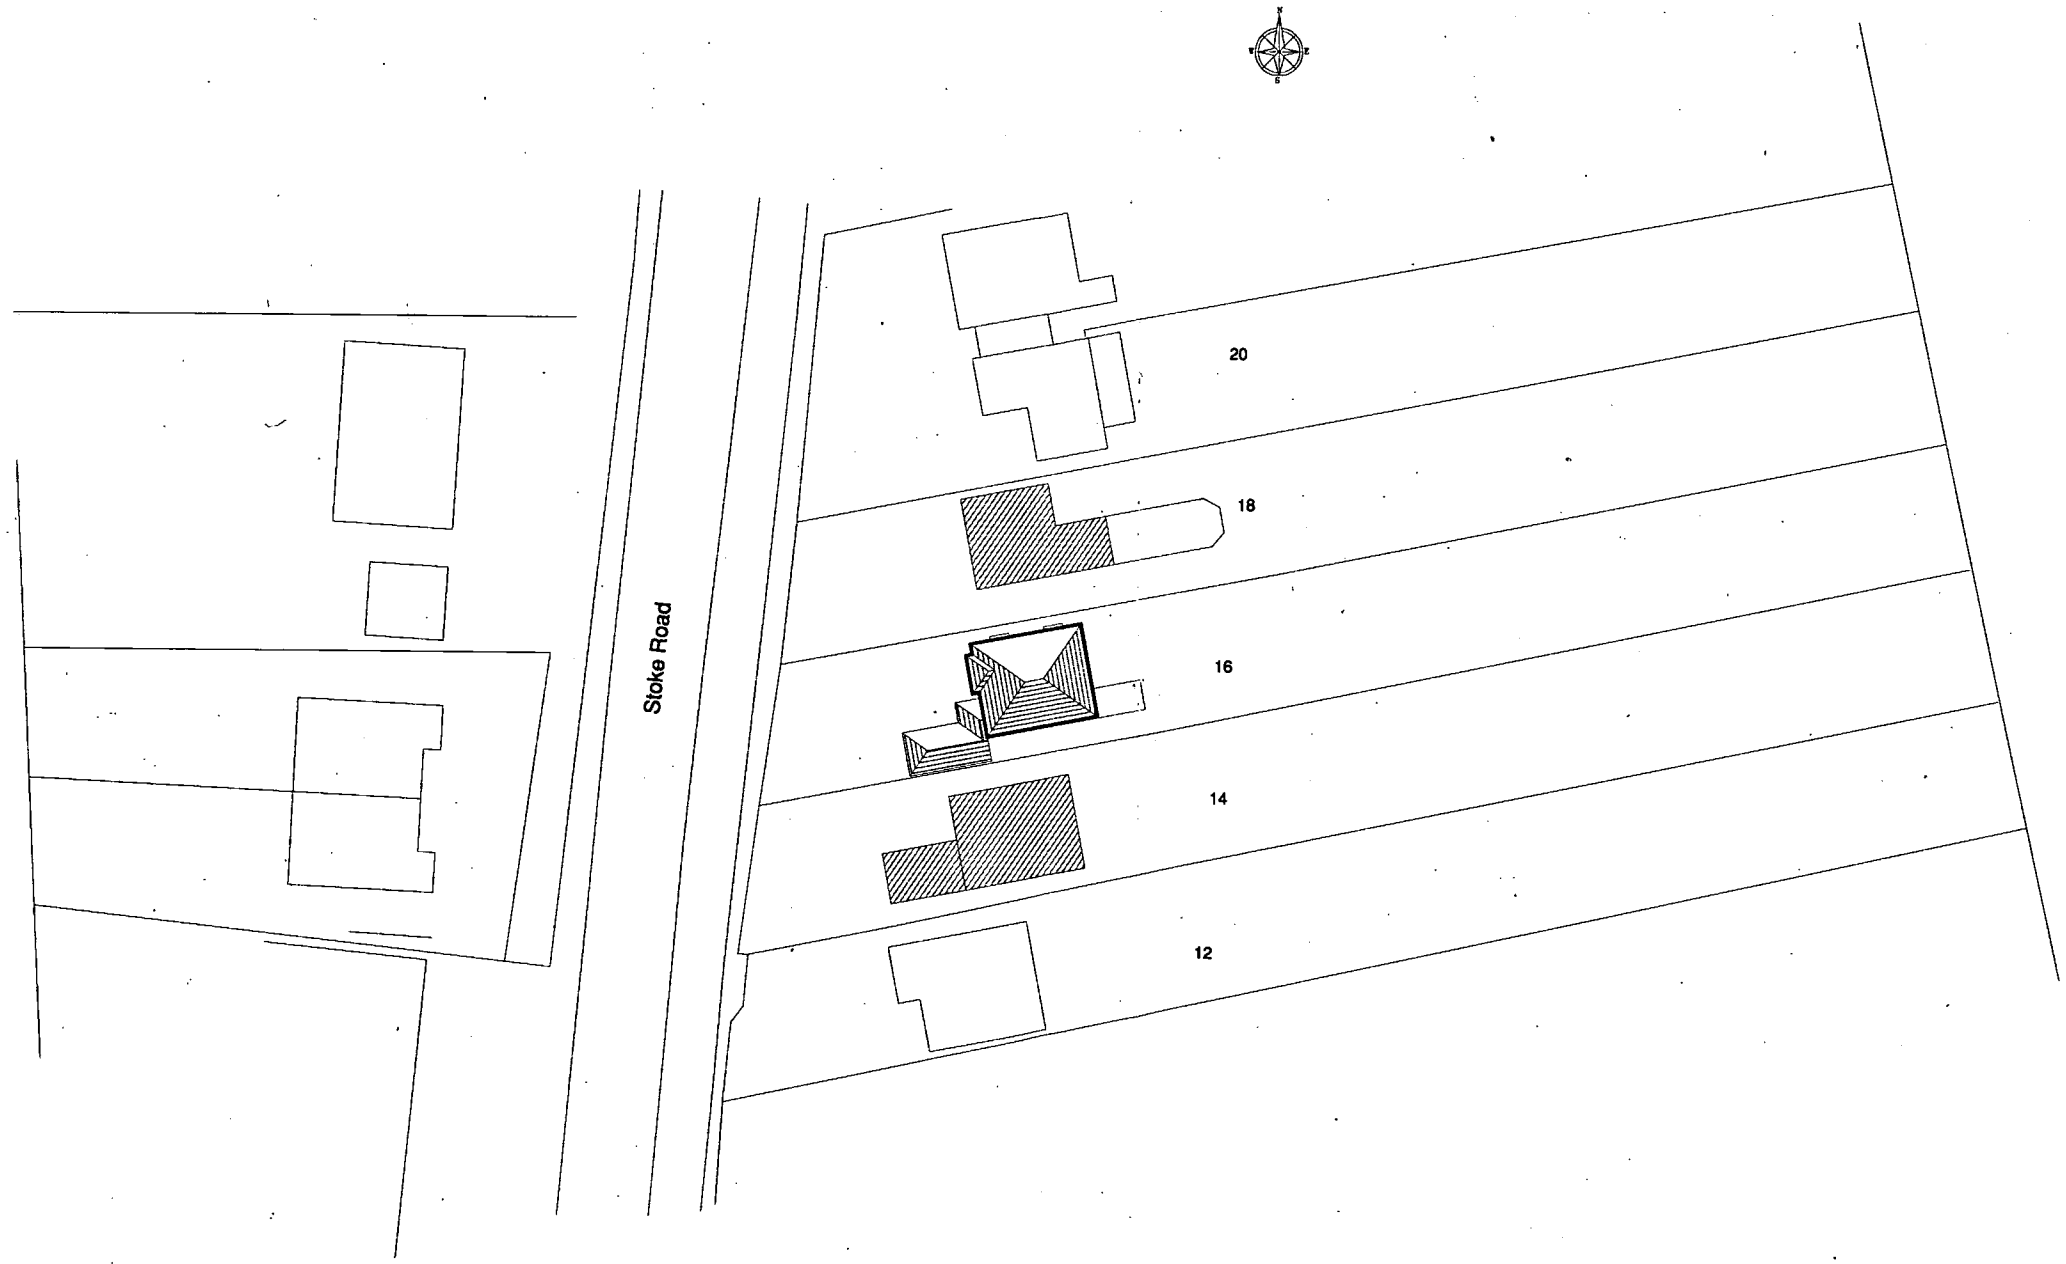

SITE:
16 Stoke Road,
Hinckley

DRAWING TITLE:
Site Layout
Proposed garage

DRAWN BY:	DATE:	DRAWING NO:	REV:
DW	March 08	STK/100/004	

SCALE:
1:500 @ A3