


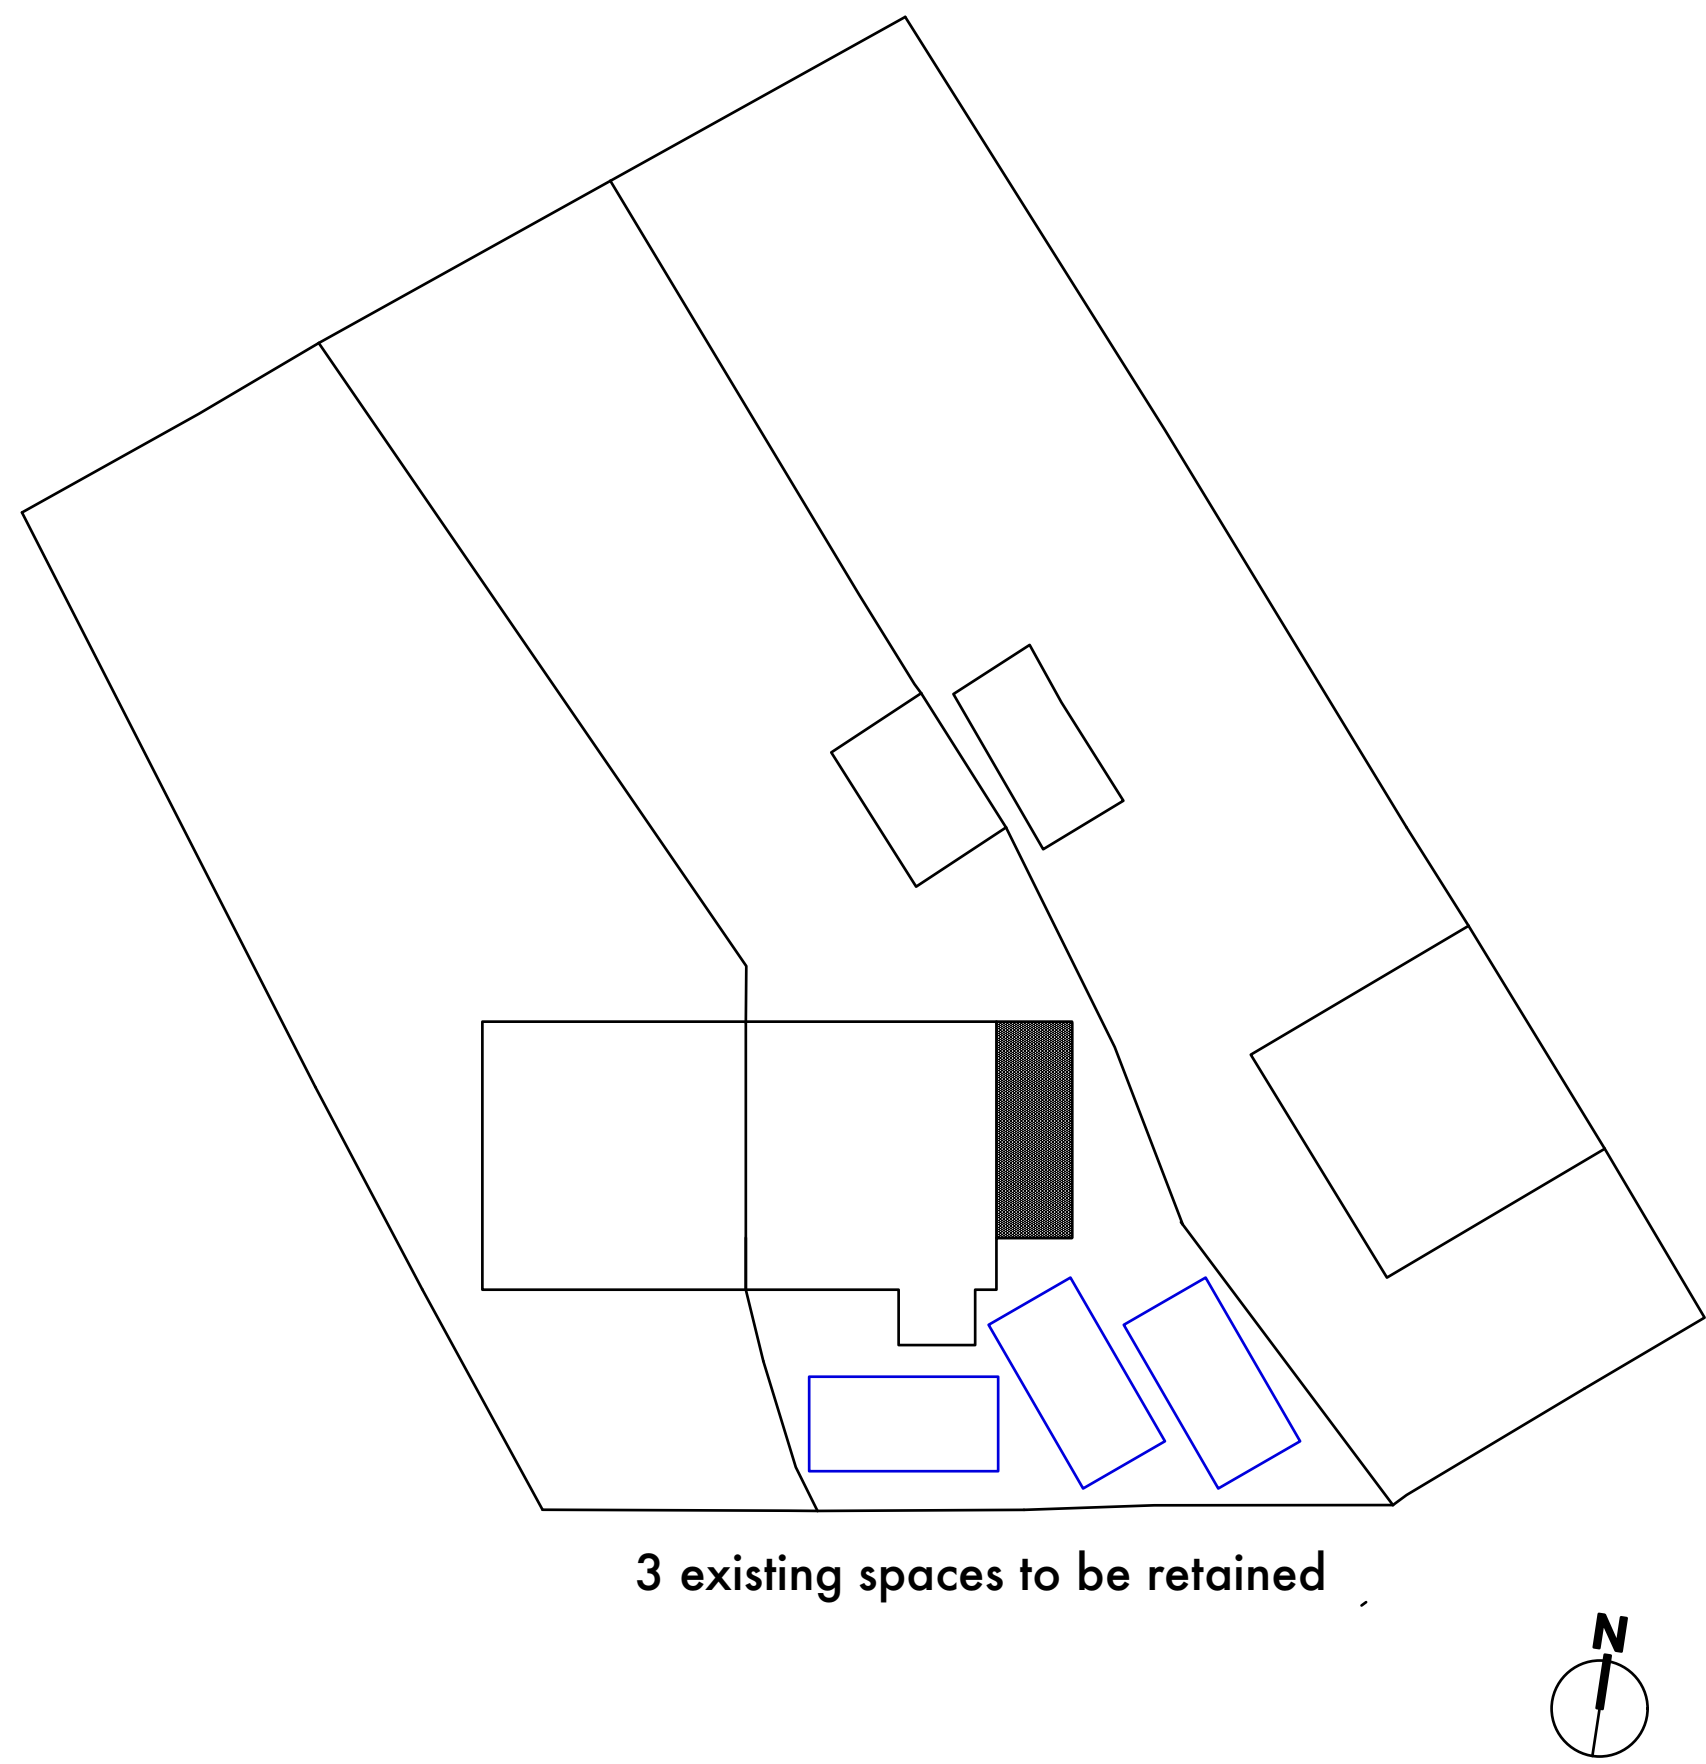



block plan - scale 1:200




existing elevations - scale 1:100




proposed elevations - scale 1:100

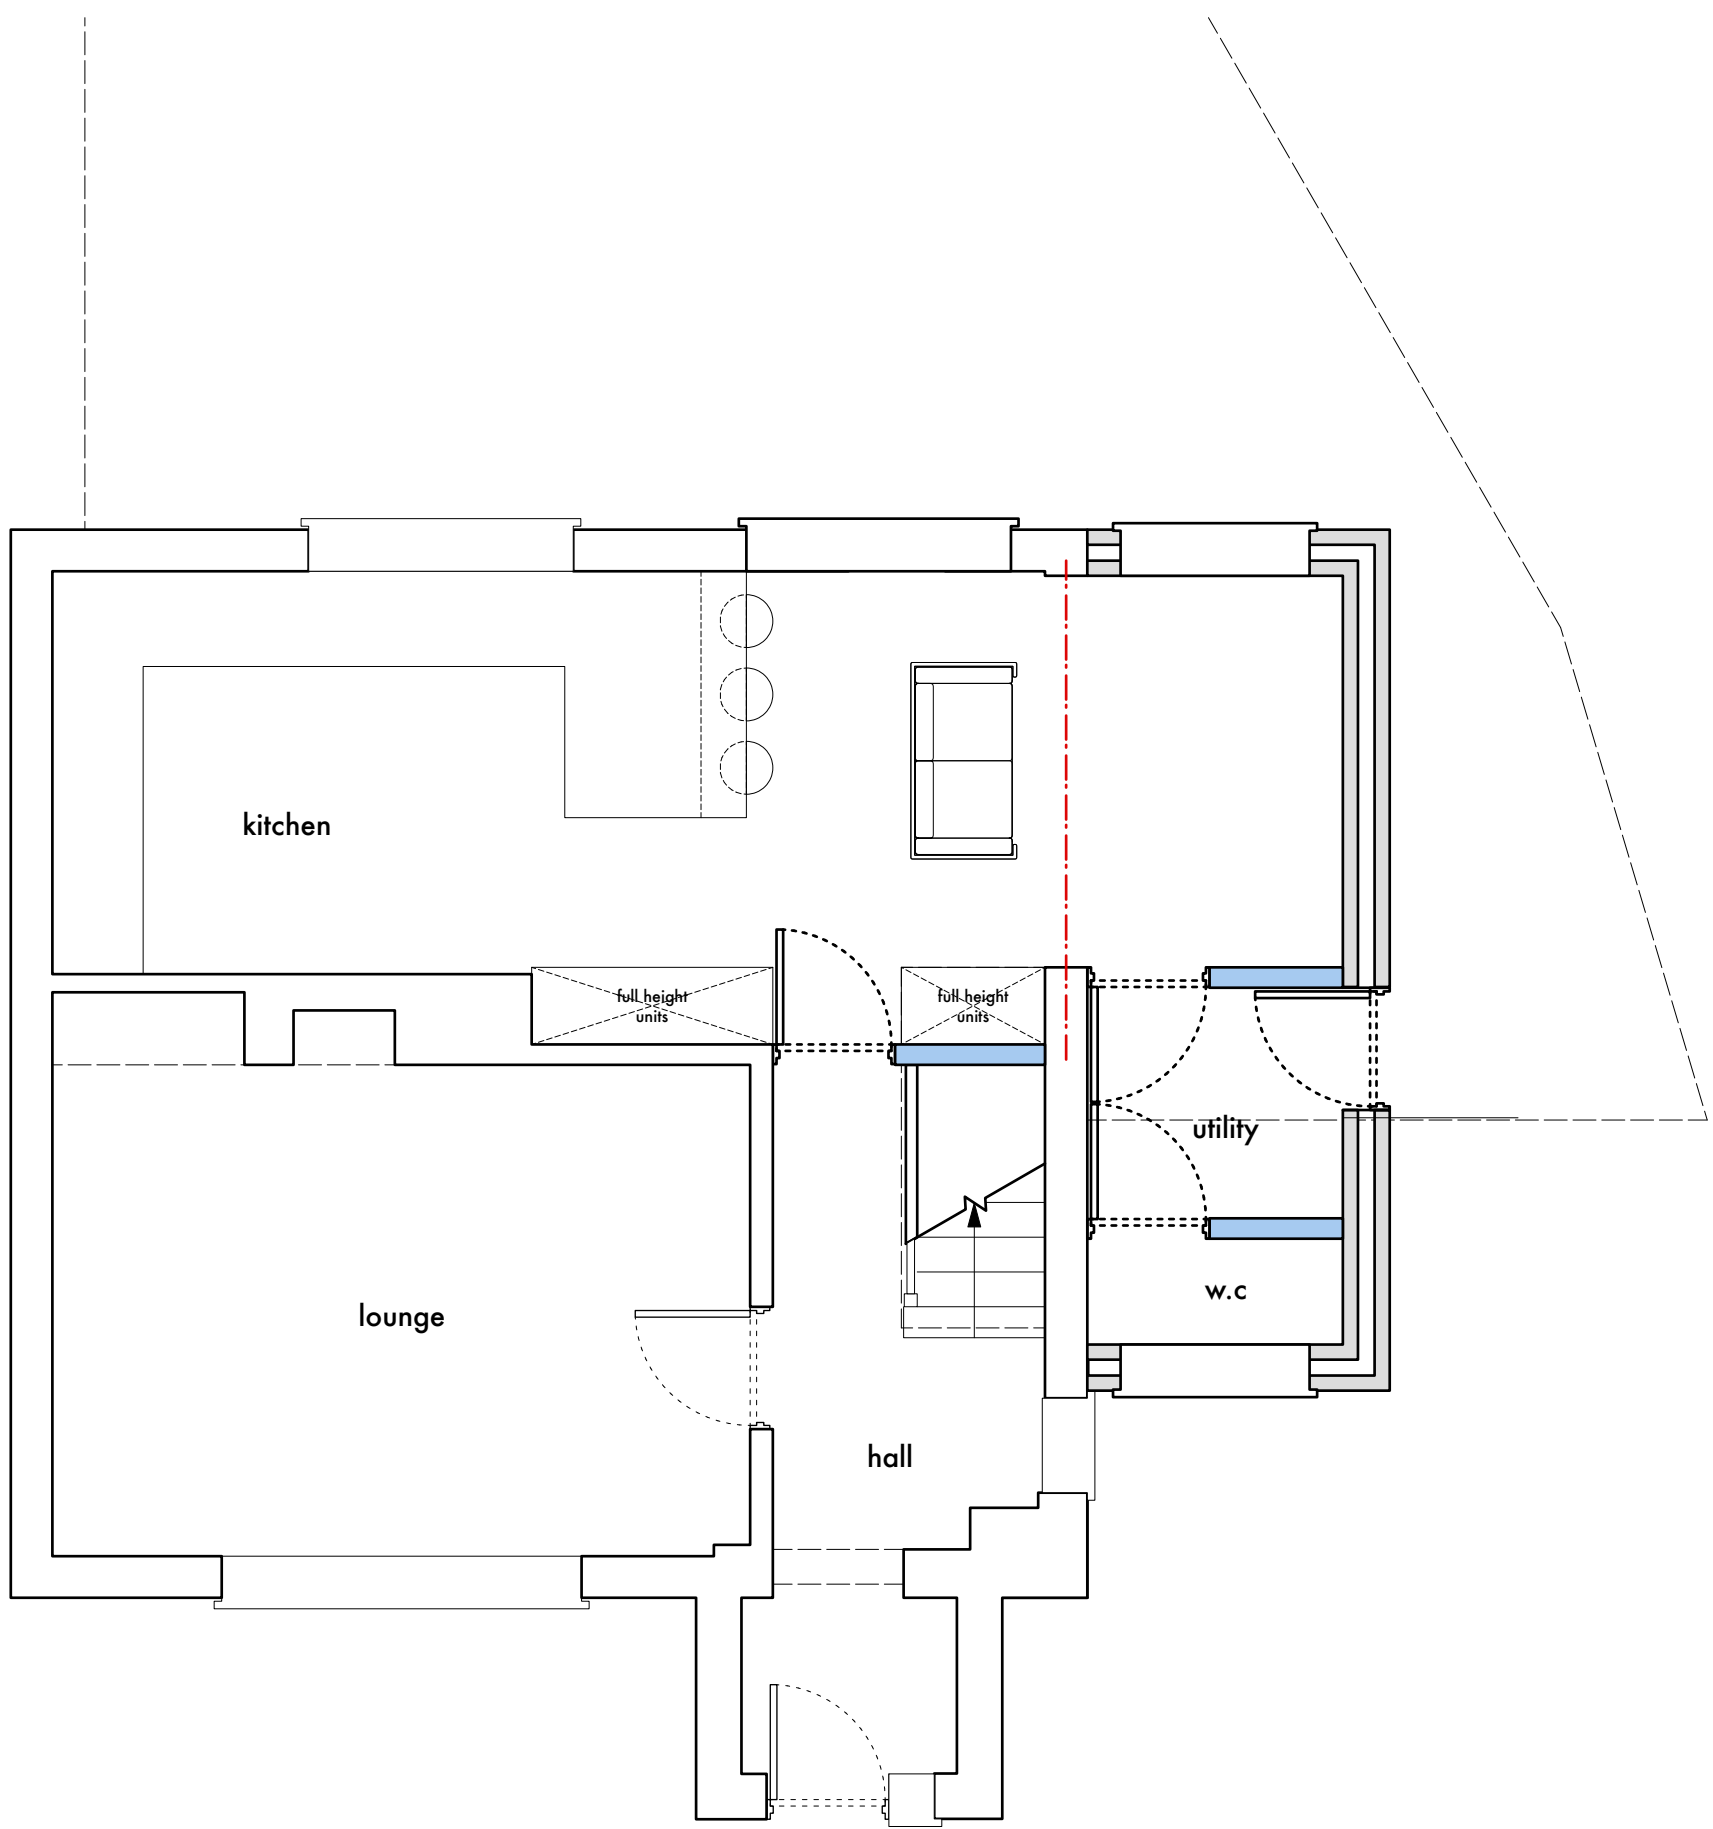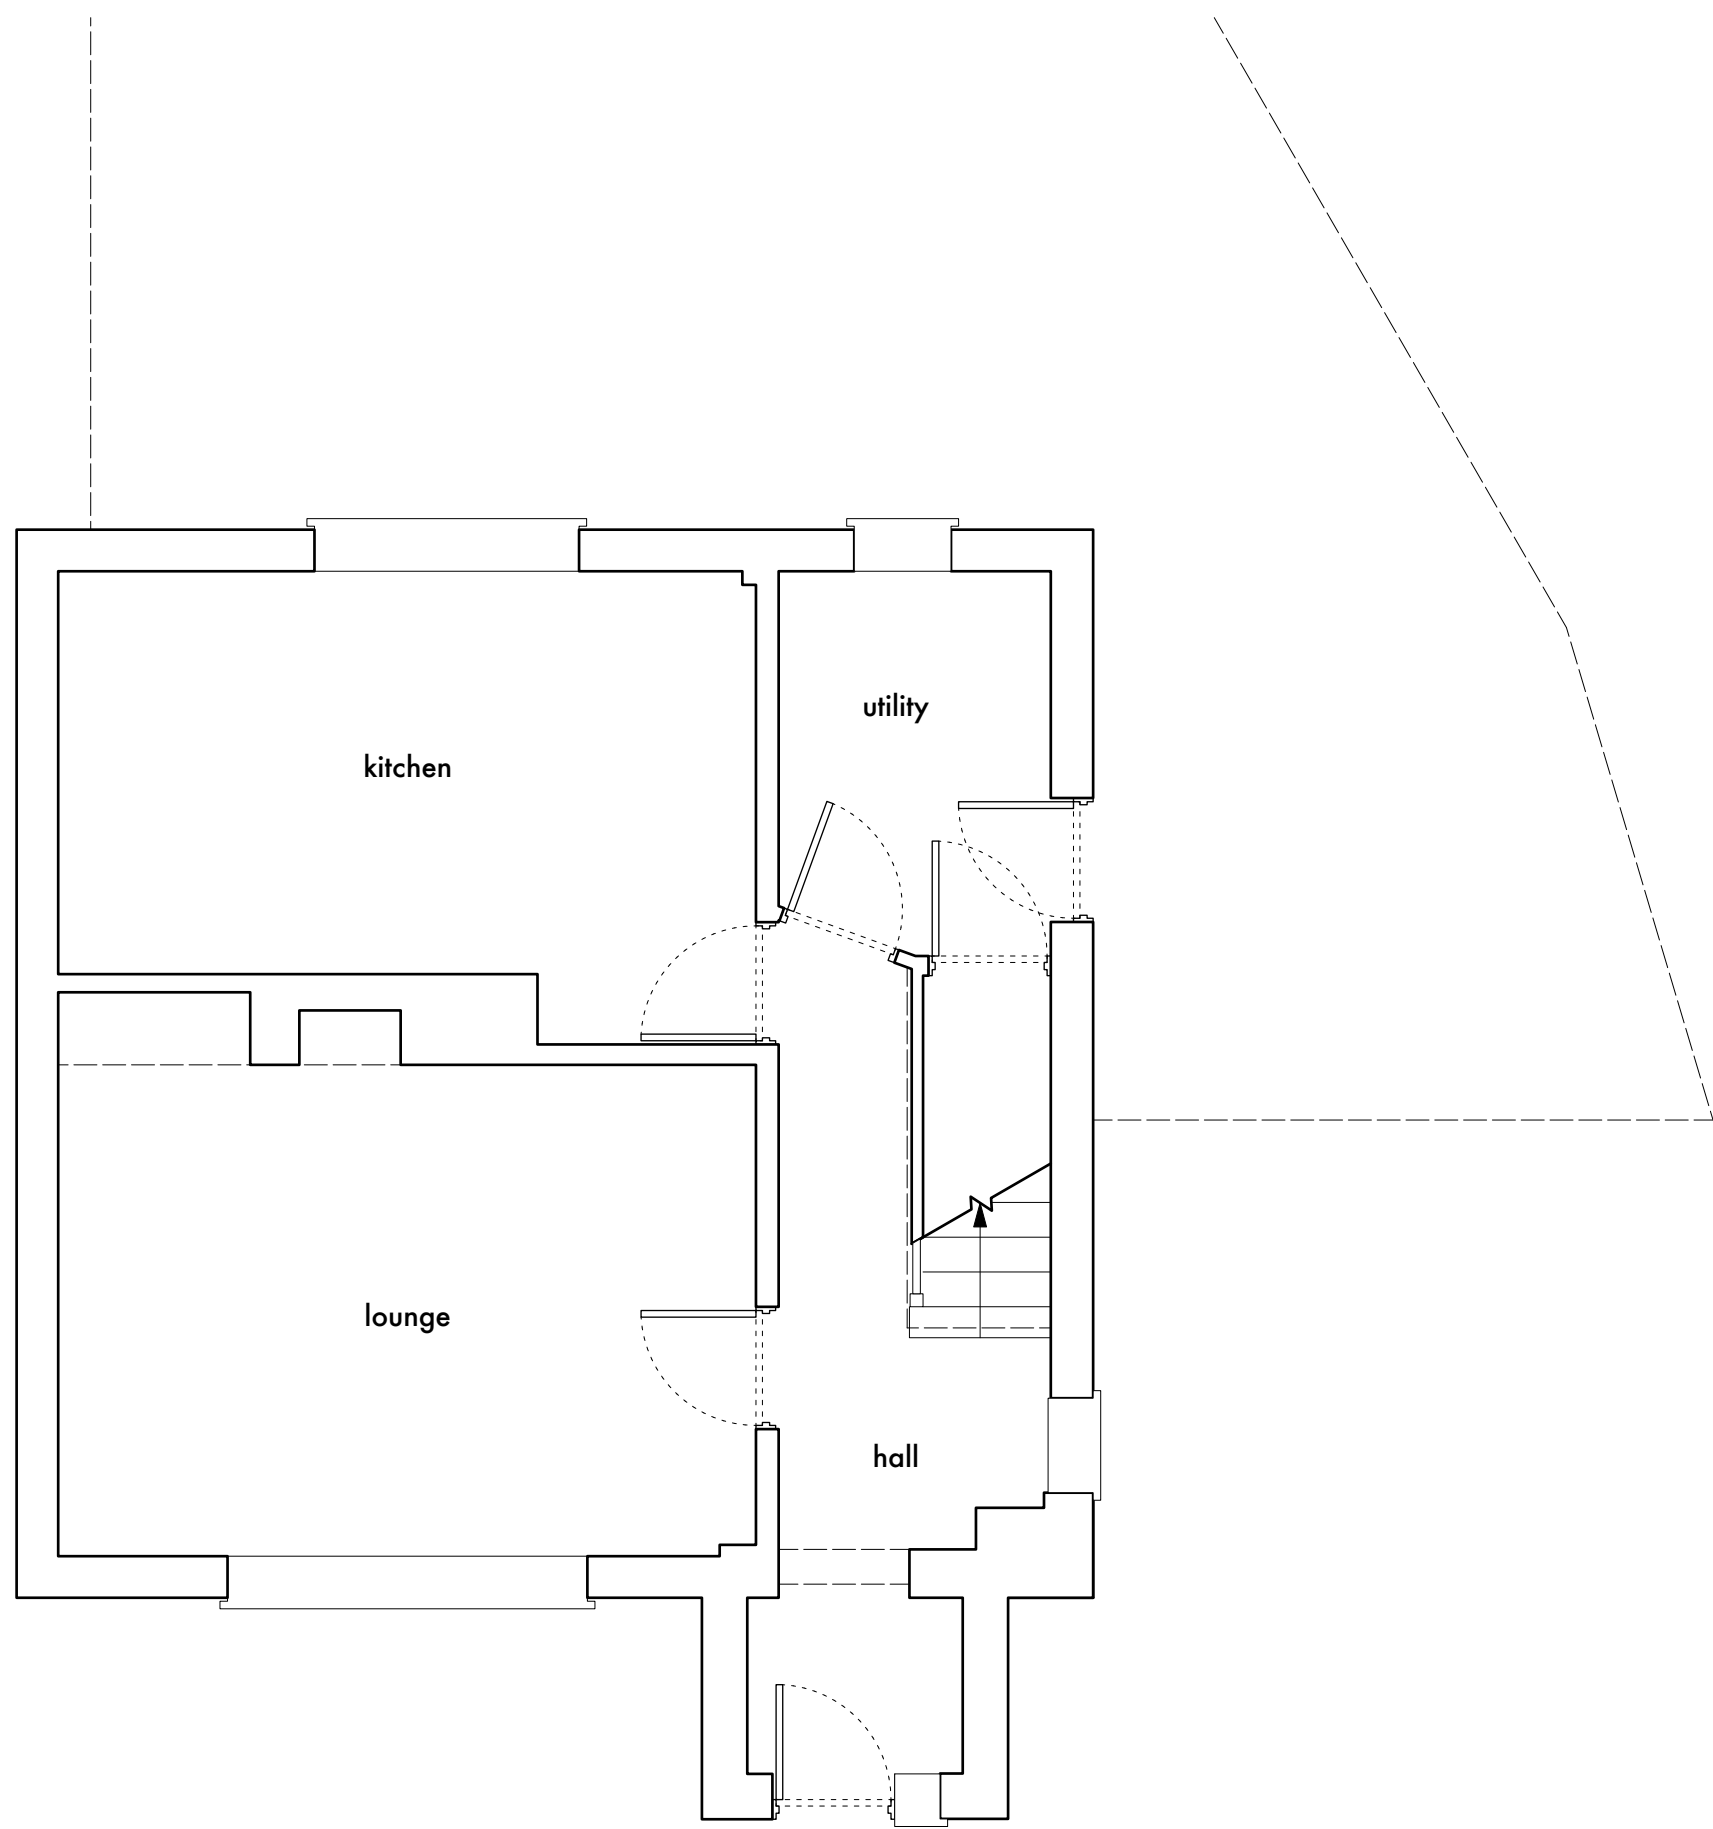


existing & proposed layouts - scale 1:50

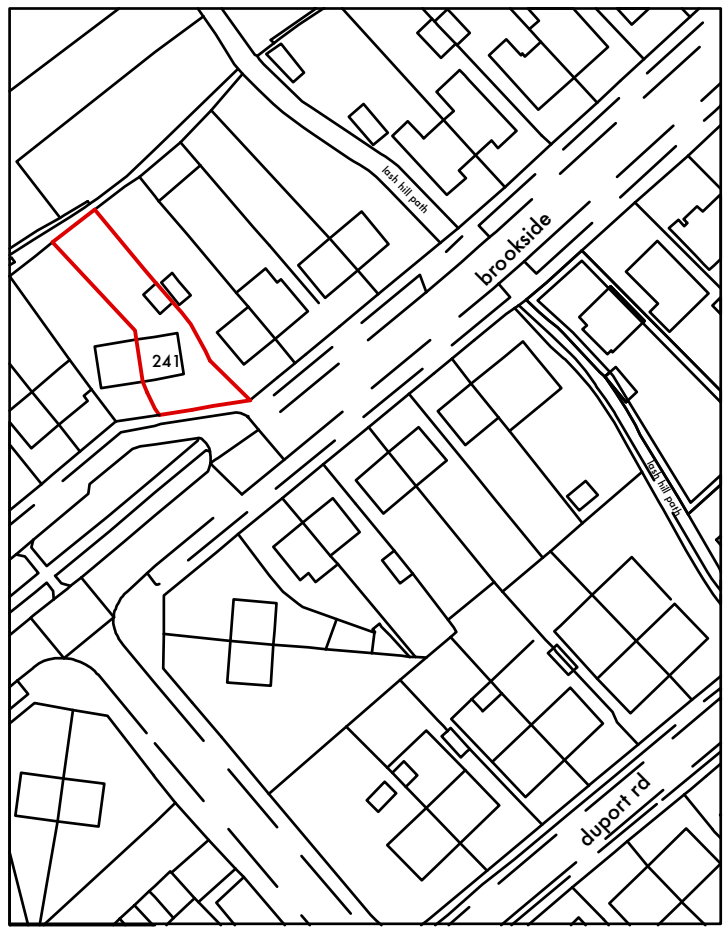

location plan - scale 1:1250

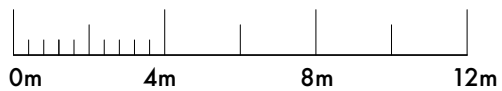

SCALE 1:200

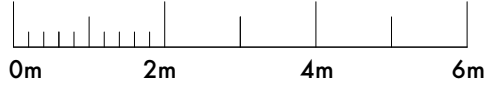

SCALE 1:100



SCALE 1:50

General Notes:
Do not scale from this drawing
Verify all dimensions and levels on site prior to construction
The contents of this drawing are RD DESIGNS & PARTNERS LTD
copyright and shall not be copied or re-used without permission

RD DESIGNS

RD DESIGNS

E: info@rd-designs.co.uk
T: 01525 659057
www.rd-designs.co.uk

Project: 241 Brookside
Hinkley

Drawing: Existing & Proposed Layouts

Project No: 1552
Drawing No: 001
Scale: 1:50 @ A1

Date: October 2024