

Site Plan NTS



Signage specification:
Aluminium tray panel, 75mm deep on a back ladder frame & painted pantone green ref 375.
The letters: 'co-operative' to be moulded from silver acylic with blue vinyl pantone ref 2757 applied to the faces. these letters are mounted on a green inlaid acylic filter, internally illuminated to give a 'halo' effect. The word 'The' is to be non-illuminated, fret-cut from 5mm thick blue acylic pantone ref 2757. The text, 'food' to be inlaid opal acylic with green filter, internally illuminated.

Rev	Date	Initials	Description
B	23/06/11	GH	ADD SIGNS Q & R
A	20/06/11	GH	ORIGINAL SCHEME

Client:
The co-operative

Site Address: EARL SHILTON
WOOD STREET
EARL SHILTON
LEICESTER
LE9 7ND

Dwg Name: 111326
Dwg No: 1/3
Dwg Scale: AS SHOWN_@_A3
Date: 20/06/11 Revision: B
Issued for: Planning Information
Drawn: GH Checked:

delivering branded environments™
futurama

Olympia House
Lockwood Court
Middleton Grove
Leeds
LS11 5TY
United Kingdom
Telephone:
0113 270 5595
Facsimile:
0113 277 1143
E-mail:
postbox@futurama.ltd.uk

© Copyright Design

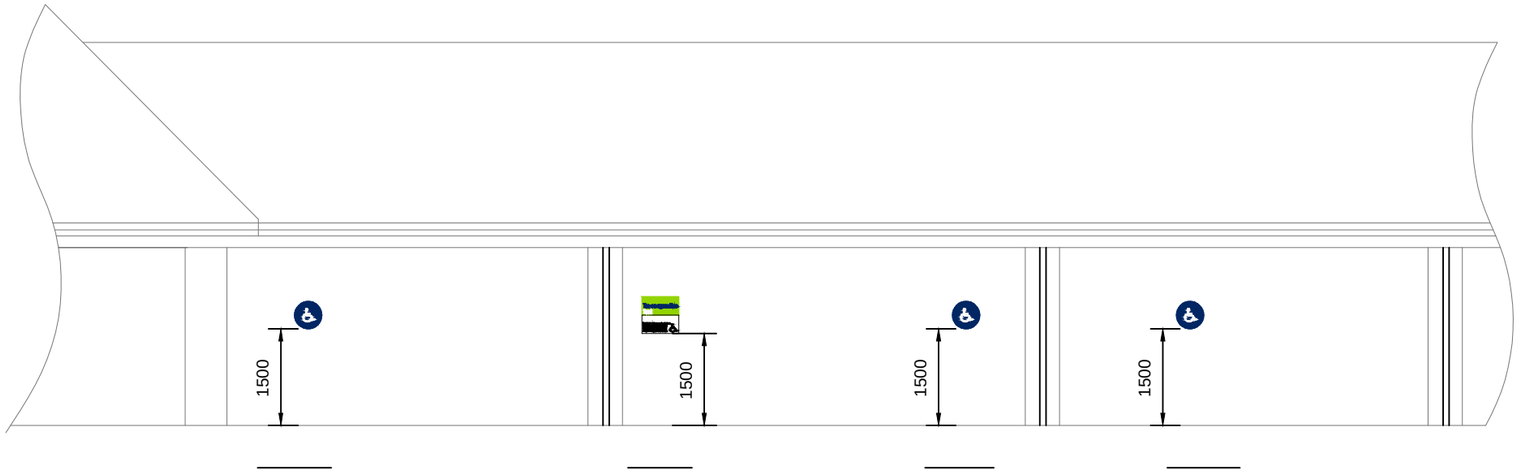

ELEVATION 2
SCALE 1:100

Small car park Sign Not Applied for

Rev	Date	Initials	Description
B	23/06/11	GH	ADD SIGNS Q & R
A	20/06/11	GH	ORIGINAL SCHEME

Client:

The co-operative

Site Address: EARL SHILTON
WOOD LANE
EARL SHILTON
LEICESTER
LE9 7ND

Dwg Name: 111326
Dwg No: 2/3

Dwg Scale: AS SHOWN_@_A3

Date: 20/06/11 Revision: B

Issued for: Planning Information

Drawn: GH Checked:

delivering branded environments™

futurama

Olympia House
Lockwood Court
Middleton Grove
Leeds
LS11 5TY
United Kingdom

Telephone:
0113 270 5595
Facsimile:
0113 277 1143
E-mail:
postbox@futurama.ltd.uk

© Copyright Design

Co-op contractors to cut back shrubbery etc to allow access and view to re-clad totem

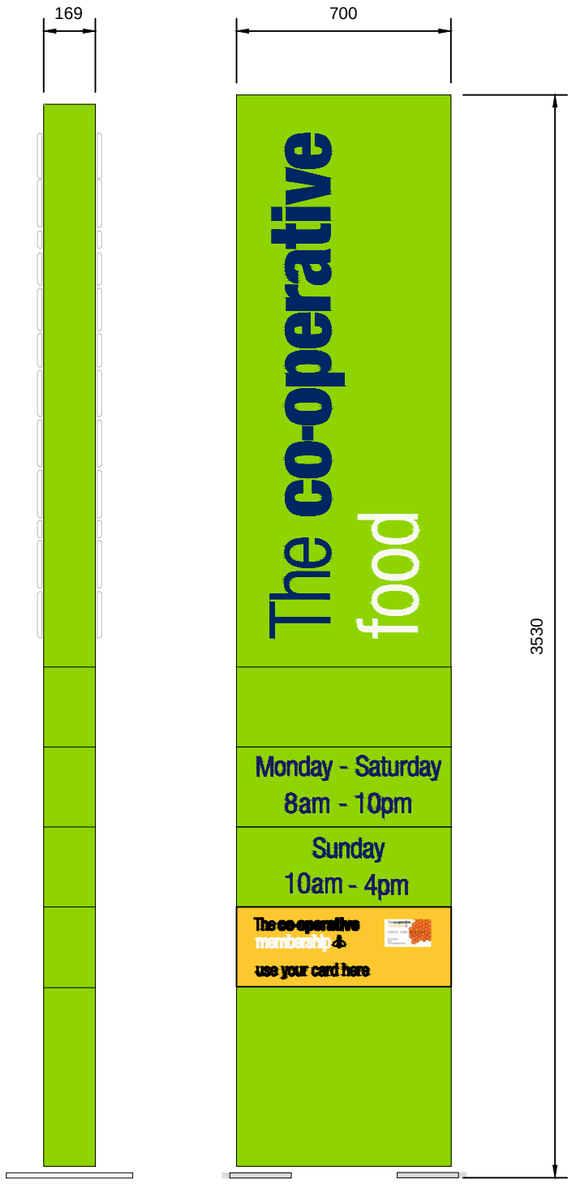

Small car park signs Not Applied for

Sign C
3.5m TOTEM specification:
Aluminium tray panel, 75mm deep on a internal steel frame & painted pantone green ref 375.The letters: 'co-operative' is to be semi-inlaid from 8mm thick opal with blue vinyl pantone ref 2757 applied to the faces.The word 'The' is to be semi-inlaid from 8mm thick opal with blue vinyl pantone ref 2757 applied to the faces.The text 'food' is to be semi-inlaid from 8mm thick opal with white vinyl applied to the faces.Internally illuminated by fluorescent tubes.
Opening hours to be applied vinyl, to match pantone ref 2757
'Memebership' panel to be digitally printed vinyl
Scale 1:20.

Rev	Date	Initials	Description
B	23/06/11	GH	ADD SIGNS Q & R
A	20/06/11	GH	ORIGINAL SCHEME

Client:

The co-operative

Site Address: EARL SHILTON
WOOD LANE
EARL SHILTON
LEICESTER
LE9 7ND

Dwg Name: 111326
Dwg No: 3/3

Dwg Scale: AS SHOWN_@_A3

Date: 20/06/11 Revision: B

Issued for: Planning Information

Drawn: GH Checked:

delivering branded environments™
futurama

Olympia House
Lockwood Court
Middleton Grove
Leeds
LS11 5TY
United Kingdom

Telephone:
0113 270 5595
Facsimile:
0113 277 1143
E-mail:
postbox@futurama.ltd.uk

© Copyright Design