Hanson
HEIDELBERGCEMENT Group
Hanson Building Products
Stewartby, Bedford, MK43 9LZ
Tel 08705 258258 Fax 01234 762042

CHAMLEY
Associates

Mike Chamley Associates Ltd
28 Thornton Close, Girton
Cambridge, CB3 0NG
Tel/Fax : 01223-368212

KEY
- Application Area Consent 2003/0513/04 & 2003/0697/07
- Adjoining Land owned by the Applicant (Heather Brickworks)
- Q57 Footpaths

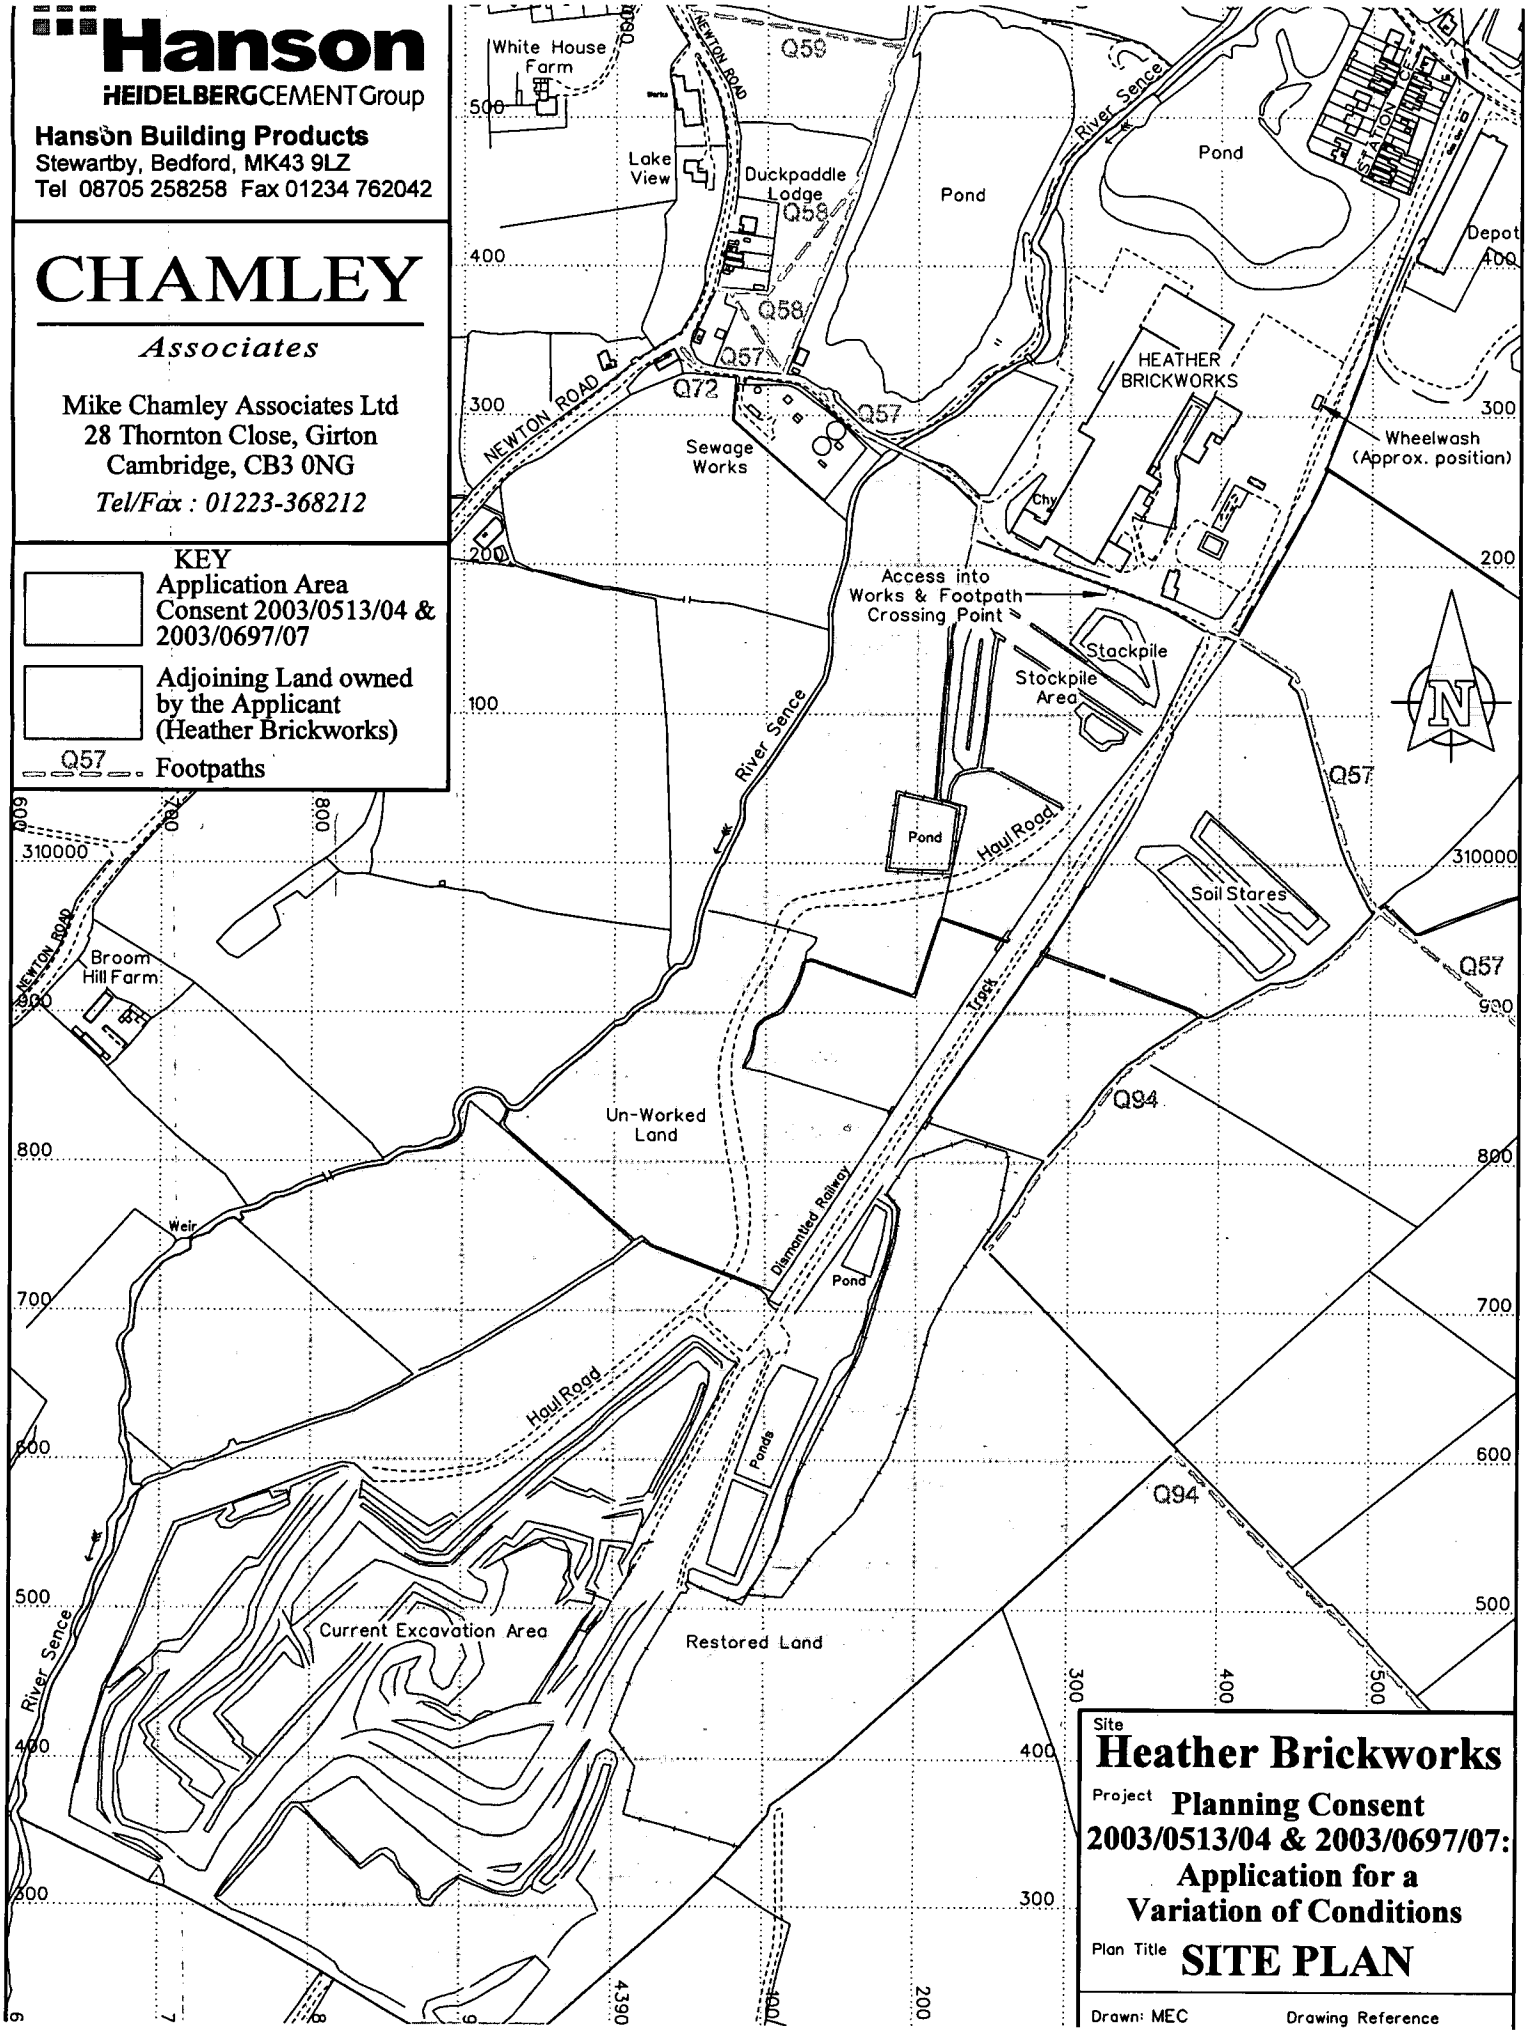

Site
Heather Brickworks

Project
Planning Consent 2003/0513/04 & 2003/0697/07: Application for a Variation of Conditions

Plan Title
SITE PLAN

Drawn: MEC

Drawing Reference