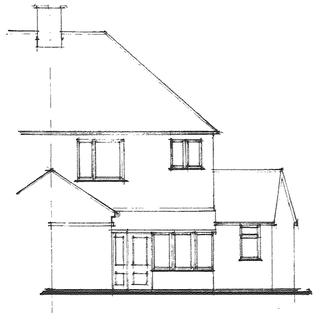

existing rear elevation

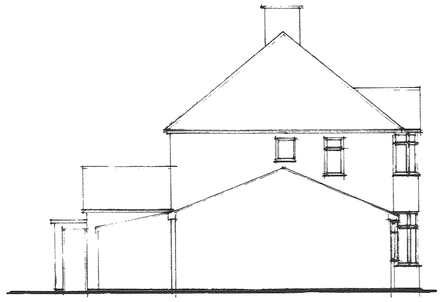

existing side elevation

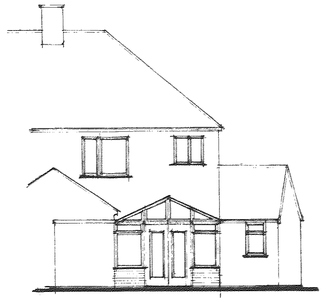

proposed rear elevation

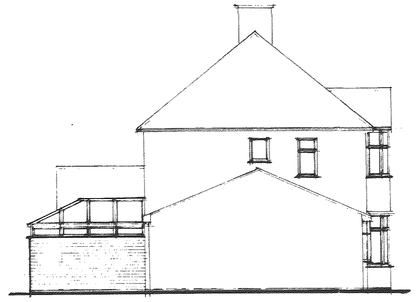

proposed side elevation

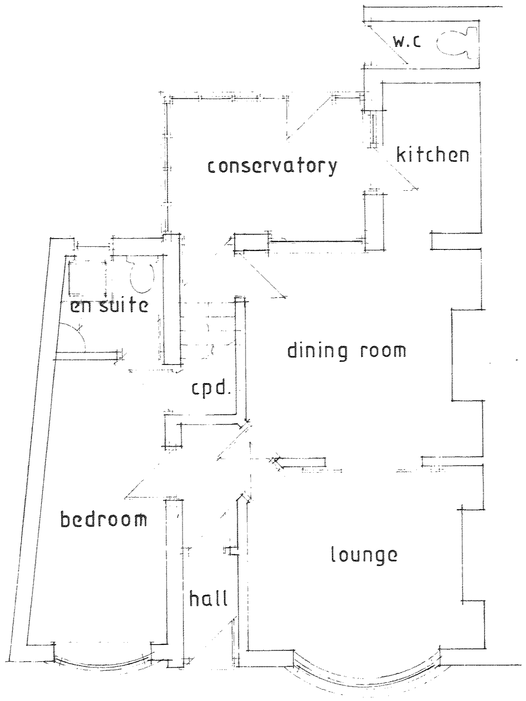

existing ground floor plan

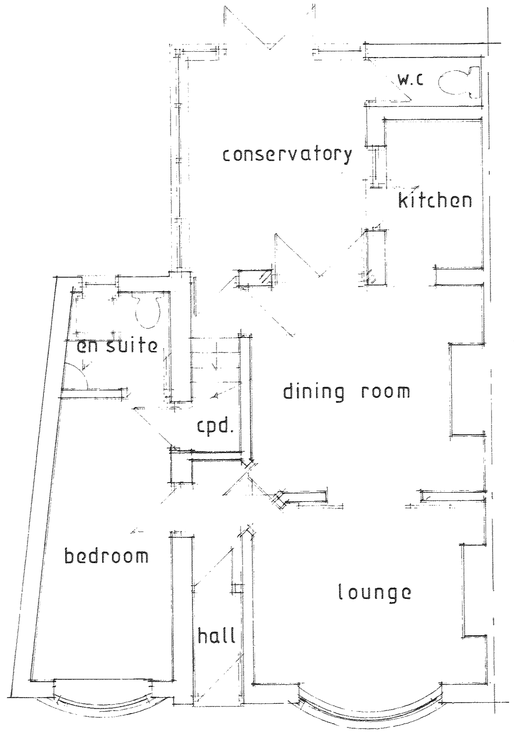

proposed ground floor plan

NOTES

REVISIONS

project proposed conservatory
1 hays lane
hinkley, leicester

drawing existing / proposed
floor plans / elevations

drg. no. 2905 - 1

scale 1:50 1:100

date september 2007

drawn by TM

client
Mr and Mrs C Abel

DEVELOPMENT SERVICES
- 3 OCT 2007
RECEIVED

TM CS
Architectural & Building Consultants

65 STOUGHTON ROAD - OADBY - LEICESTER - LE2 4FQ
TEL/FAX: 0116 271 5888