# 53-55 Coventry Road, Hinckley

## Site Location Plans

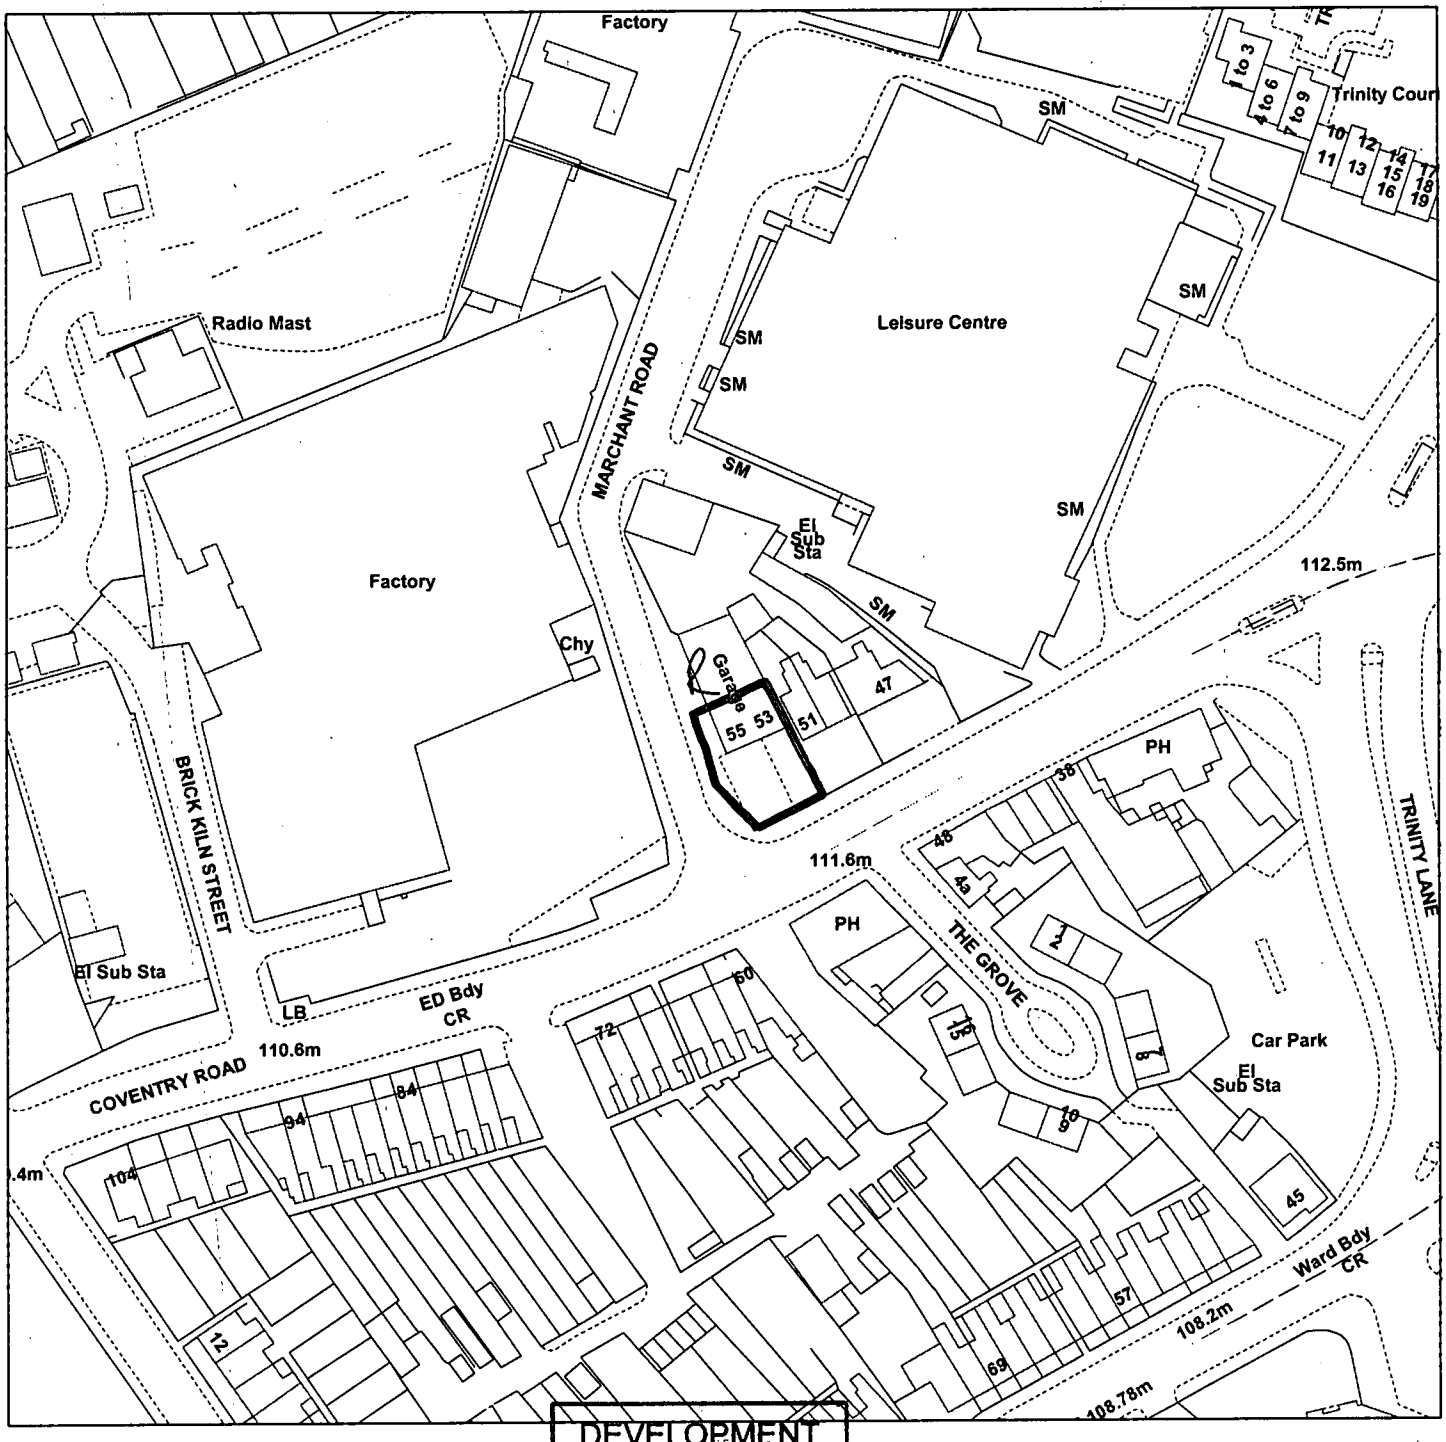


Scale : 1:250

DEVELOPMENT SERVICES
- 3 OCT 2007
RECEIVED

Reproduced from the Ordnance Survey map with the permission of the Controller of Her Majesty's Stationery Office © Crown Copyright 2000.

Unauthorised reproduction infringes Crown Copyright and may lead to prosecution or civil proceedings.

| | |
|---|---|
| Organisation | HBBC |
| Department | Development and Culture |
| Comments | |
| Date | 03 October 2007 |
| SLA Number | Not Set |

*Produced using ESRI (UK)'s MapExplorer 2.0 - **http://www.esriuk.com***