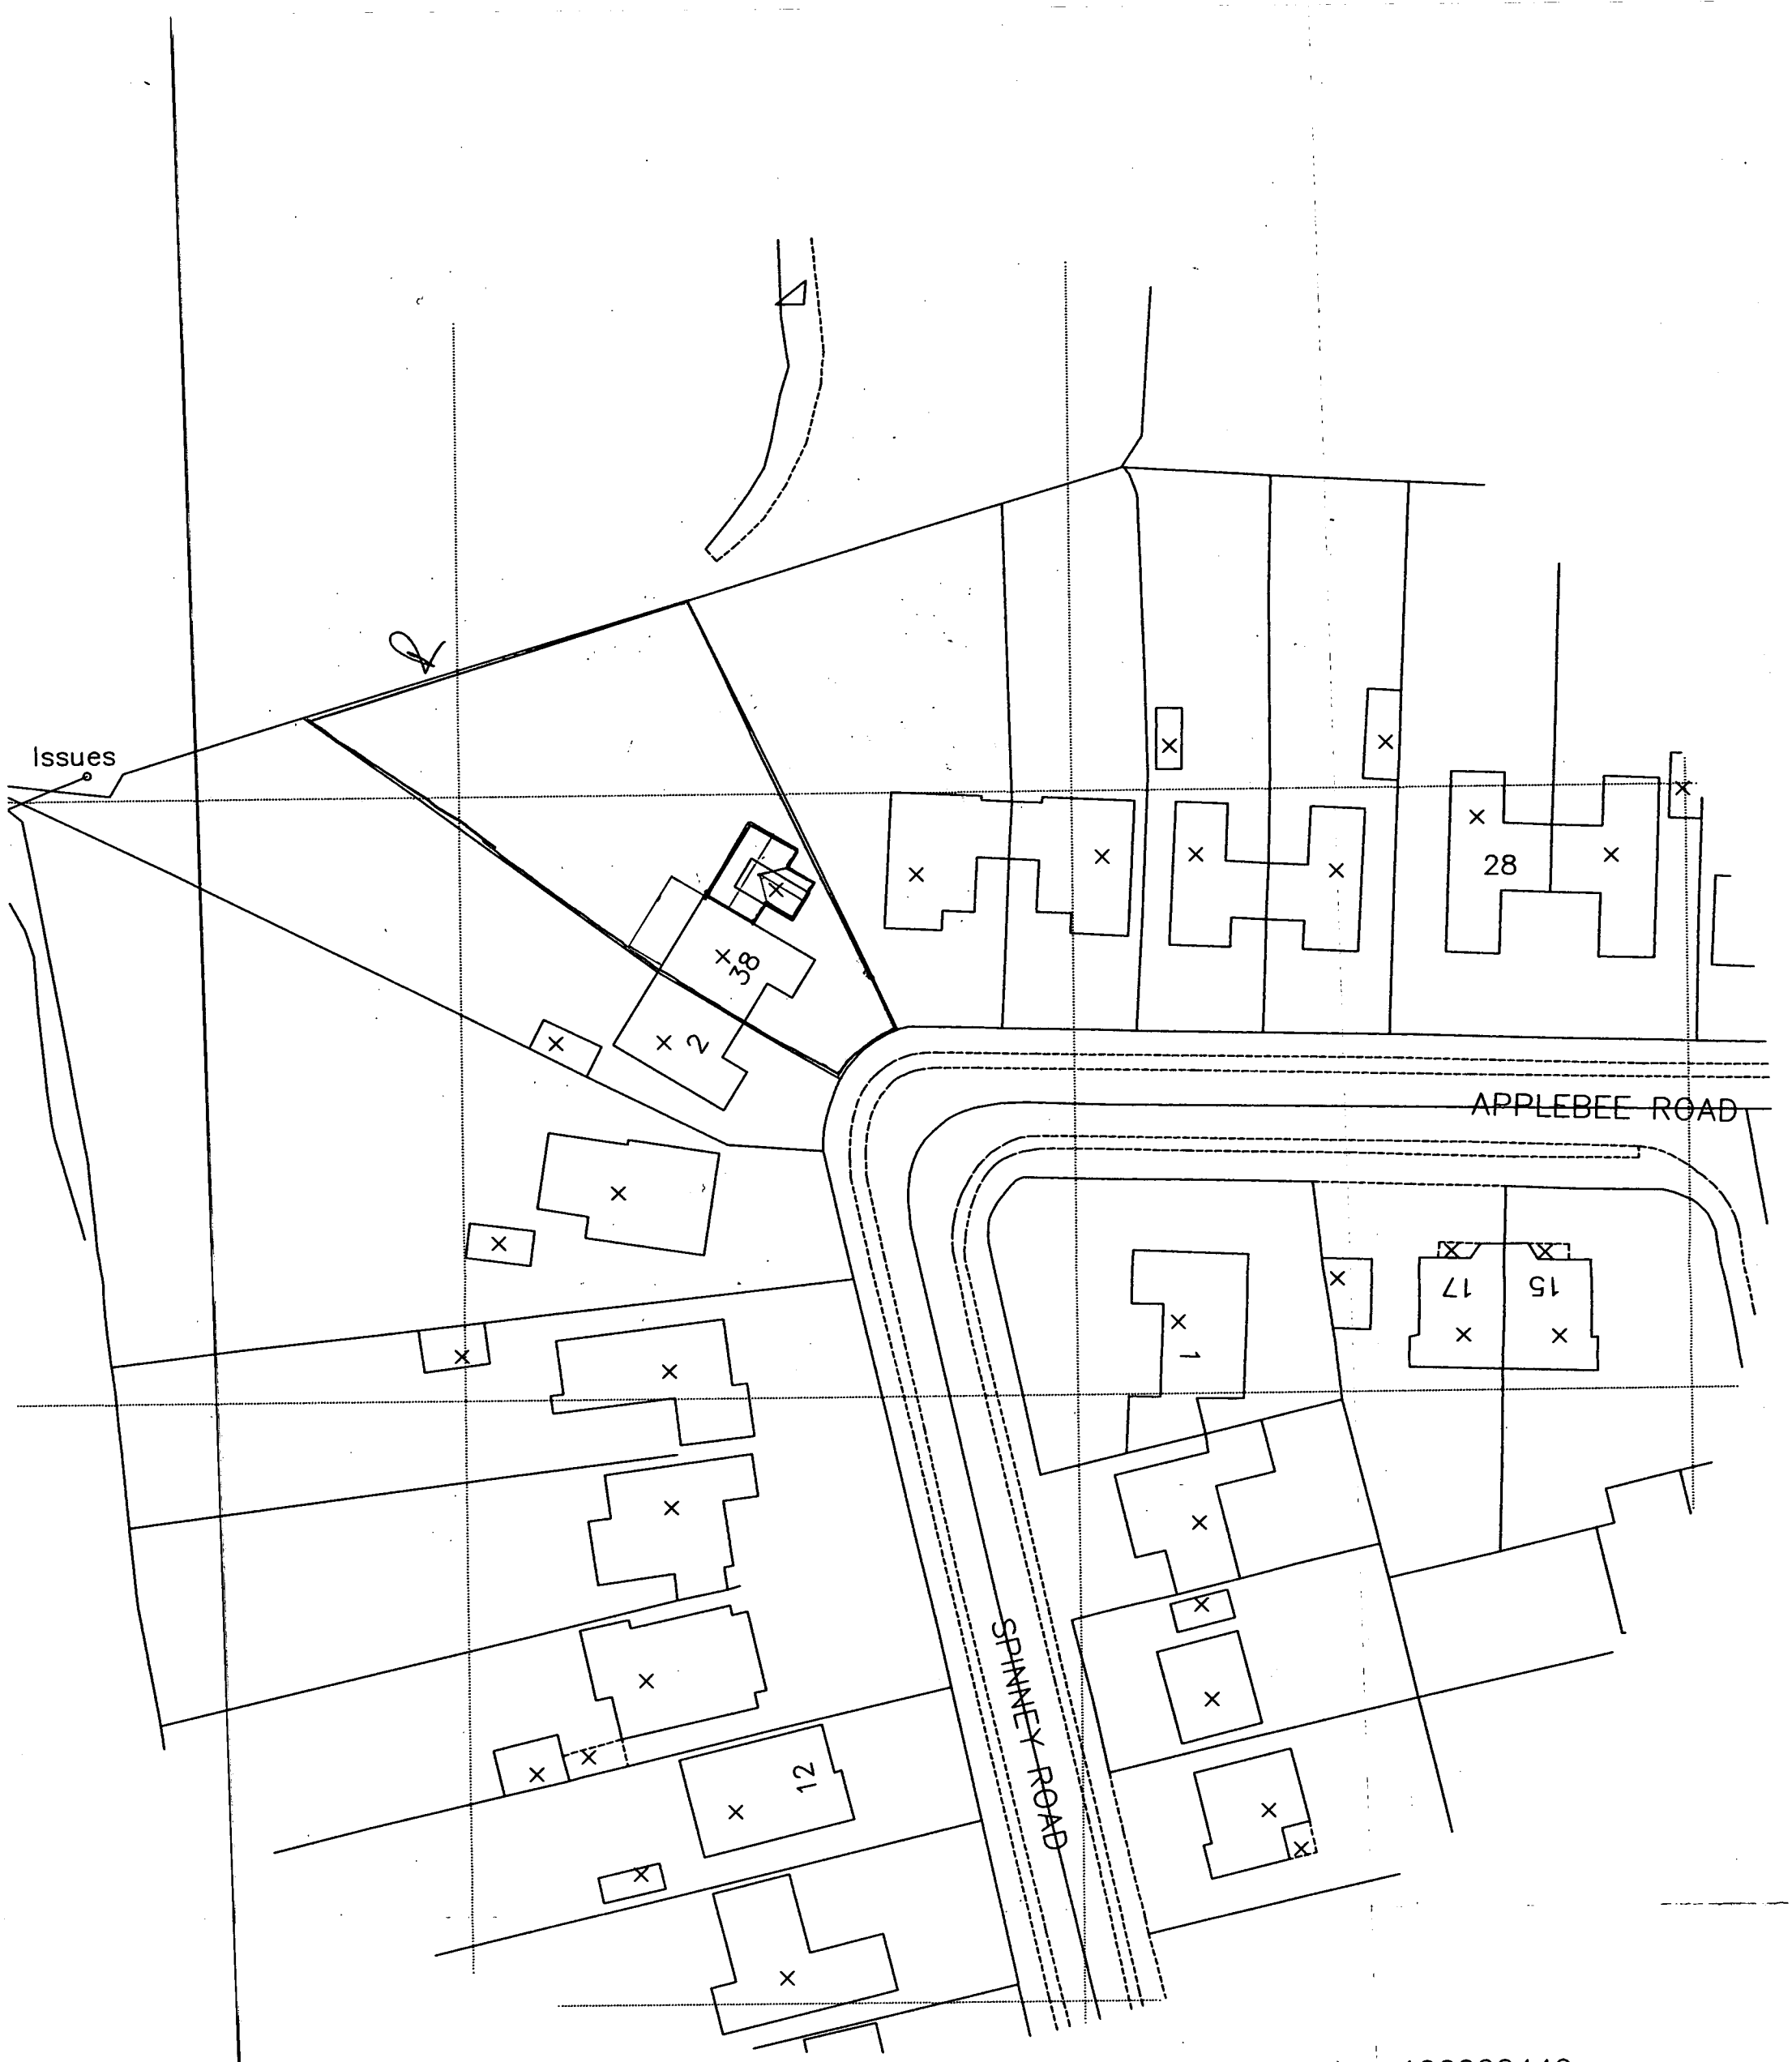

? Crown Copyright 2007. All rights reserved. Licence number 100020449

SITE PLAN 1:500 @ A3

DEVELOPMENT SERVICES
- 4 OCT 2007
RECEIVED