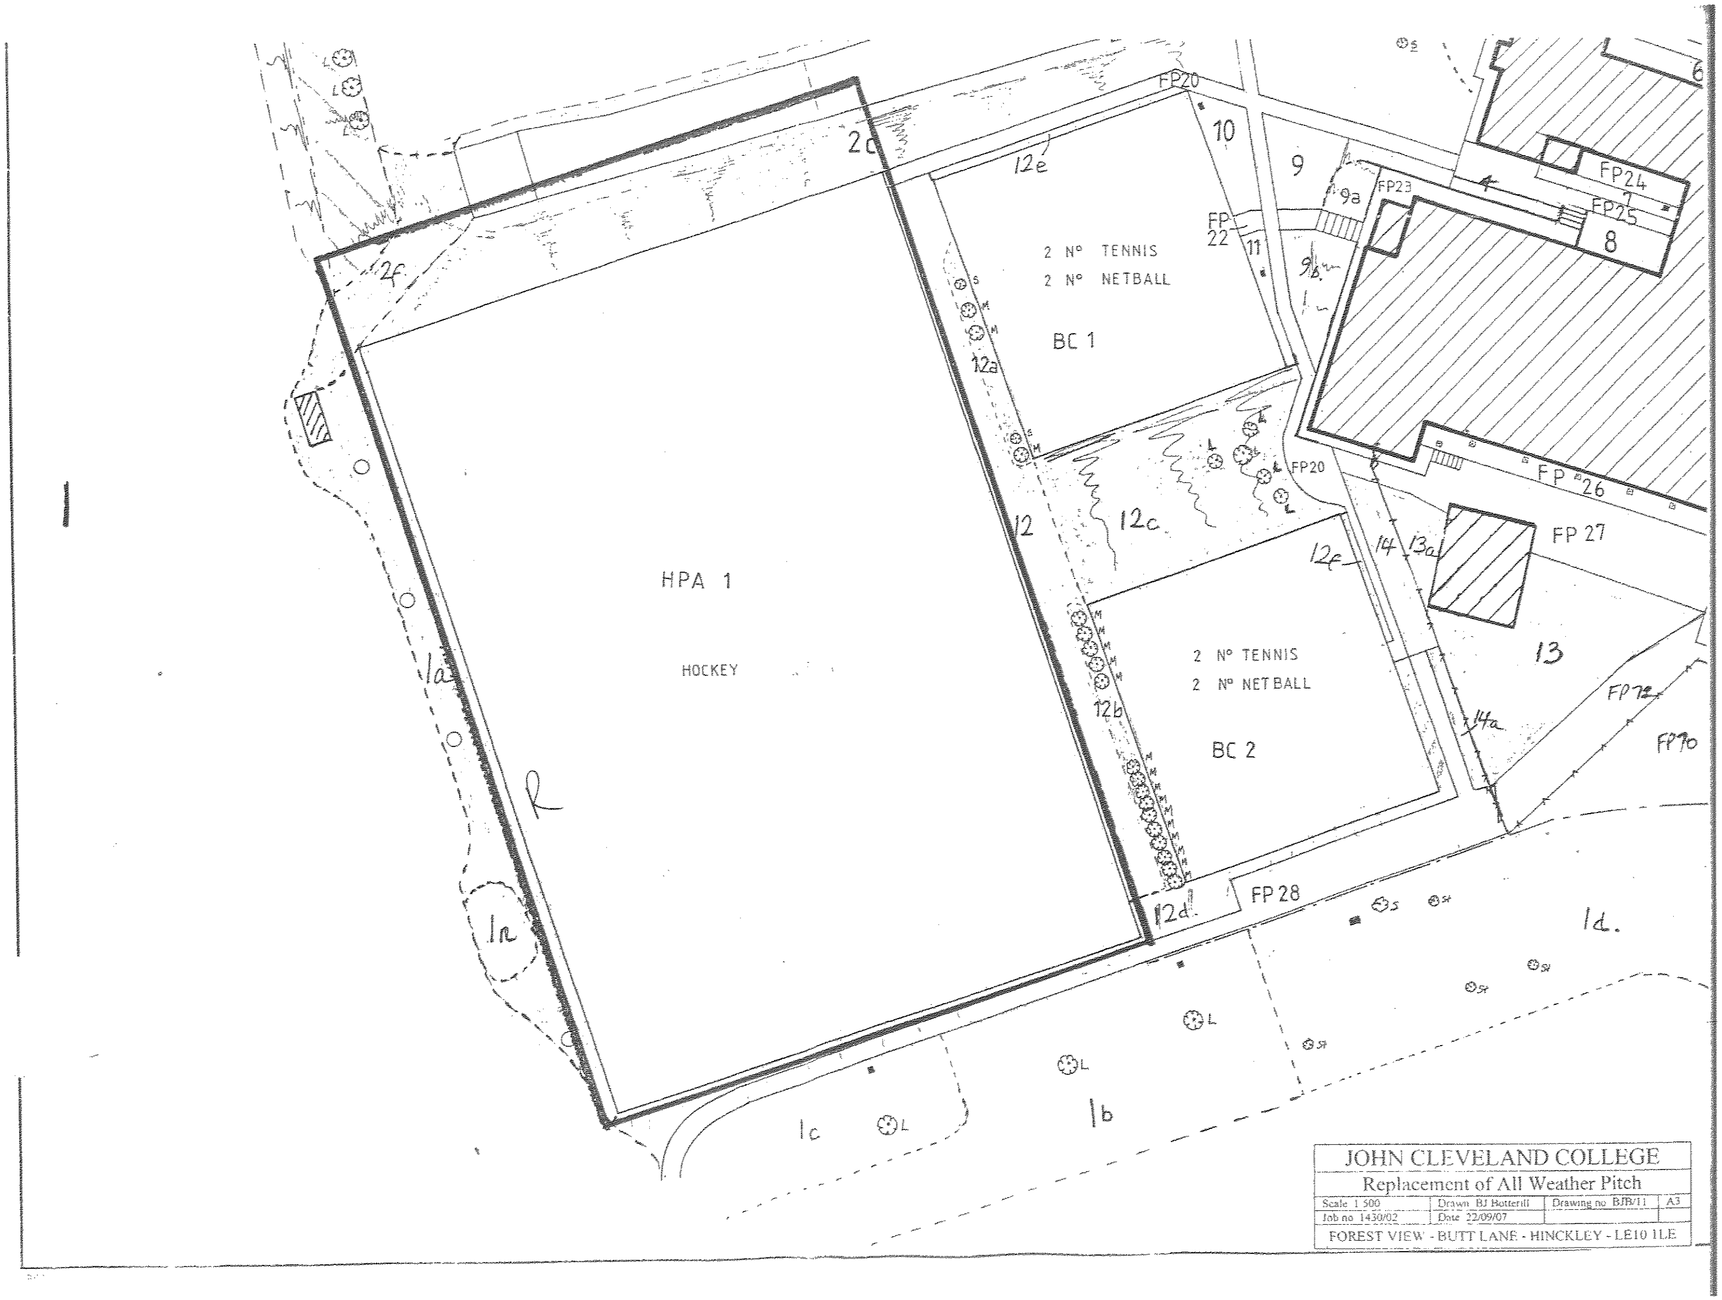

JOHN CLEVELAND COLLEGE

Replacement of All Weather Pitch

Scale 1:500	Drawn BJ Botterill	Drawing no BJB/11	A3
Job no 1430/02	Date 22/09/07		

FOREST VIEW - BUTT LANE - HINCKLEY - LE10 1LE